(For County Use Only)

CORNER RECORD

COUNTY OF PLACER T. 12N R. 7E MDB&M MERIDIAN CALIFORNIA

CORNER TYPE: GOV'T. CORNER ☑ MEANDER ☐ RANCHO ☐ CONTROL ☐ OTHER ☐

CORNER IDENTIFICATION — DATE OF VISIT MAY 5 1981

2	1
11	12

CORNER — LEFT AS FOUND ☐ FOUND AND TAGGED ☐ REESTABLISHED OBLITERATED CORNER ☑ REBUILT ☑

PHYSICAL DESCRIPTION OF CORNER FOUND; EVIDENCE AND METHOD USED TO IDENTIFY OR REESTABLISH

FOUND 2" BRASS CAP MARKED FOR CORNER. REMOVED BY PLACER COUNTY ROAD CONSTRUCTION.

SEE BOOK 6 PARCEL MAPS PAGE 64 P.C.R.

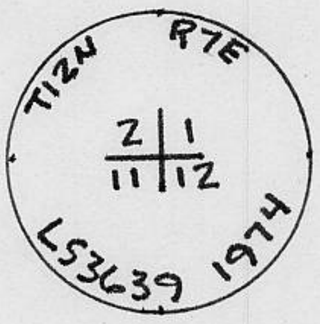

PHYSICAL DESCRIPTION OF MONUMENTS REBUILT OR PERPETUATED

SET 1½" BRASS MONUMENT FROM R.P.'S SET FOR CORNER NOTED ABOVE.

1½" MONUMENT IS A 1½"x18" COPPERWELD

CALIFORNIA COORDINATE SYSTEM ORDER: FIRST ☐ SECOND ☐ THIRD ☐

STATIONS USED: NGS (USC & GS) ☐ STATE ☐ COUNTY ☐ OTHER ☐ STATION _____ STATION _____

ZONE _____ ELEVATION _____ NORTHINGS (Y) _____ EASTINGS (X) _____

(Fold)

SKETCH: (Include reference tie or witness points, remarks and topo of area)

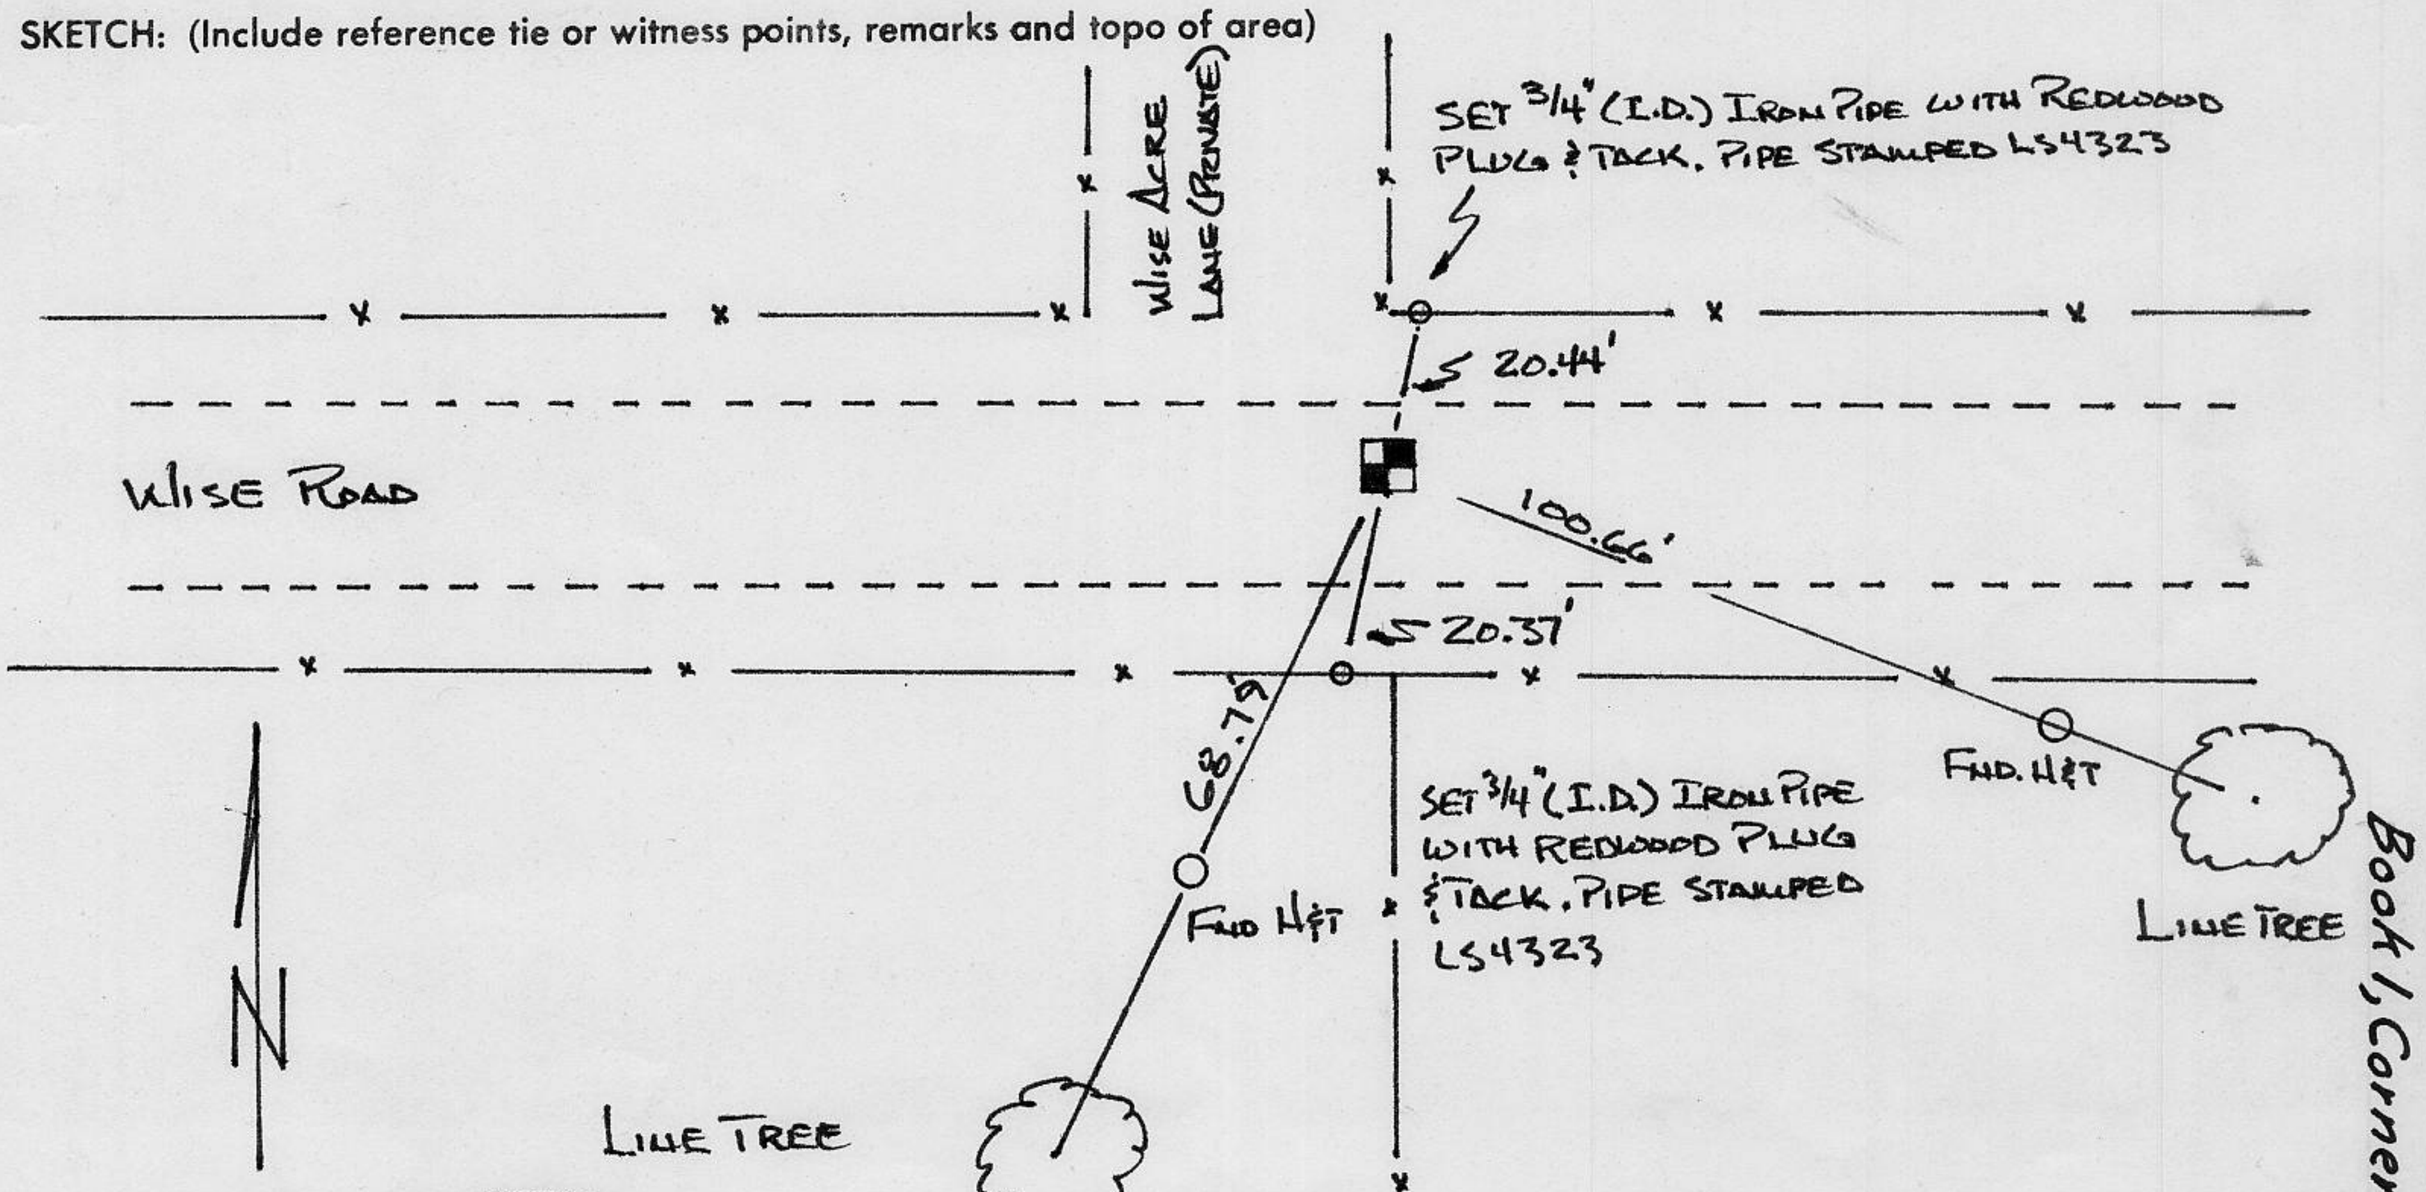

Book 1, Corner Records, page 68

SURVEYOR'S CERTIFICATE

THIS CORNER RECORD WAS PREPARED BY ME OR UNDER MY DIRECTION IN CONFORMANCE WITH THE LAND SURVEYORS ACT ON May 6 1981.

SIGNED: John H. Rietjens

L.S. or R.C.E. No.: LS 4323

SEAL

LICENSED LAND SURVEYOR JOHN H. RIETJENS STATE OF CALIFORNIA

COUNTY SURVEYOR'S CERTIFICATE

THE CORNER RECORD WAS RECEIVED May 6, 1981

AND EXAMINED AND FILED May 26, 1981.

BY: Fred J. Snyder, LS3798

TITLE: Deputy County Surveyor

DOCUMENT No. Book 1, page 68

STATEMENT ON BACK OF SHEET

YES ☐ NO ☑