(For County Use Only)

CORNER RECORD

COUNTY OF PLACER T. 16 N. R. 11 E. MERIDIAN MDM CALIFORNIA

CORNER TYPE: GOV'T. CORNER [X] MEANDER [ ] RANCHO [ ] CONTROL [ ] OTHER [ ]

CORNER IDENTIFICATION — DATE OF VISIT 4/26/82 19____

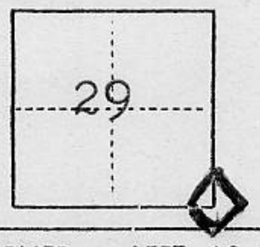

CORNER — LEFT AS FOUND [ ] FOUND AND TAGGED [ ] REESTABLISHED OBLITERATED CORNER [X] REBUILT [X]

PHYSICAL DESCRIPTION OF CORNER FOUND; EVIDENCE AND METHOD USED TO IDENTIFY OR REESTABLISH

Found pine stumphole for the NW BT bearing &
Found remains of an oak in excavated stumphole at record distance, SW BT
in a skid trail. Physical remains with scribe marks is 16' ± Northerly.
Found remains of a white oak in excavated stumphole at record bearing &
distance, NE BT. Physical remains with scribe marks is 18' ± Southwesterly.
Found regrowth of Black oak on record bearing at 38 lks distance.

PHYSICAL DESCRIPTION OF MONUMENTS REBUILT OR PERPETUATED

Set 2" aluminum capped iron pipe at corner point from which:
A 12" Black oak scribed "S28BT" bears N.01°22'E., 44.53'
A 15" white fir scribed "S33BT" bears S.50°20'E., 25.77'
A 20" Black oak scribed "S32BT" bears S.03°58'W., 37.92'
A 12" Black oak scribed "S29BT" bears N.71°54'W., 12.85'.
A 2" Aluminum pipe per 8/ROS/129 bears N.58°52'18"W., 192.60'

CALIFORNIA COORDINATE SYSTEM ORDER: FIRST [ ] SECOND [ ] THIRD [ ]

STATIONS USED: NGS (USC & GS) [ ] STATE [ ] COUNTY [ ] OTHER [ ] STATION _____ STATION _____

ZONE _____ ELEVATION _____ NORTHINGS (Y) _____ EASTINGS (X) _____

(Fold)

SKETCH: (Include reference tie or witness points, remarks and topo of area)

Book 1, Corner Records, Page 78 (2 sheets)

SURVEYOR'S CERTIFICATE

THIS CORNER RECORD WAS PREPARED BY ME OR UNDER MY DIRECTION IN CONFORMANCE WITH THE LAND SURVEYORS ACT ON Dec 16, 19 82.

SIGNED: Emerson L Smith

L.S. or R.C.E. No.: LS 3062

SEAL

LICENSED LAND SURVEYOR EMERSON L. SMITH No. 3062 STATE OF CALIFORNIA

COUNTY SURVEYOR'S CERTIFICATE

THE CORNER RECORD WAS RECEIVED Dec. 23, 19 82

AND EXAMINED AND FILED March 24, 19 83.

BY: Ned L. Snyder

TITLE: Deputy County Surveyor

DOCUMENT No. Book 1, Page 78

STATEMENT ON BACK OF SHEET Attached Sheet YES [X] NO [ ]

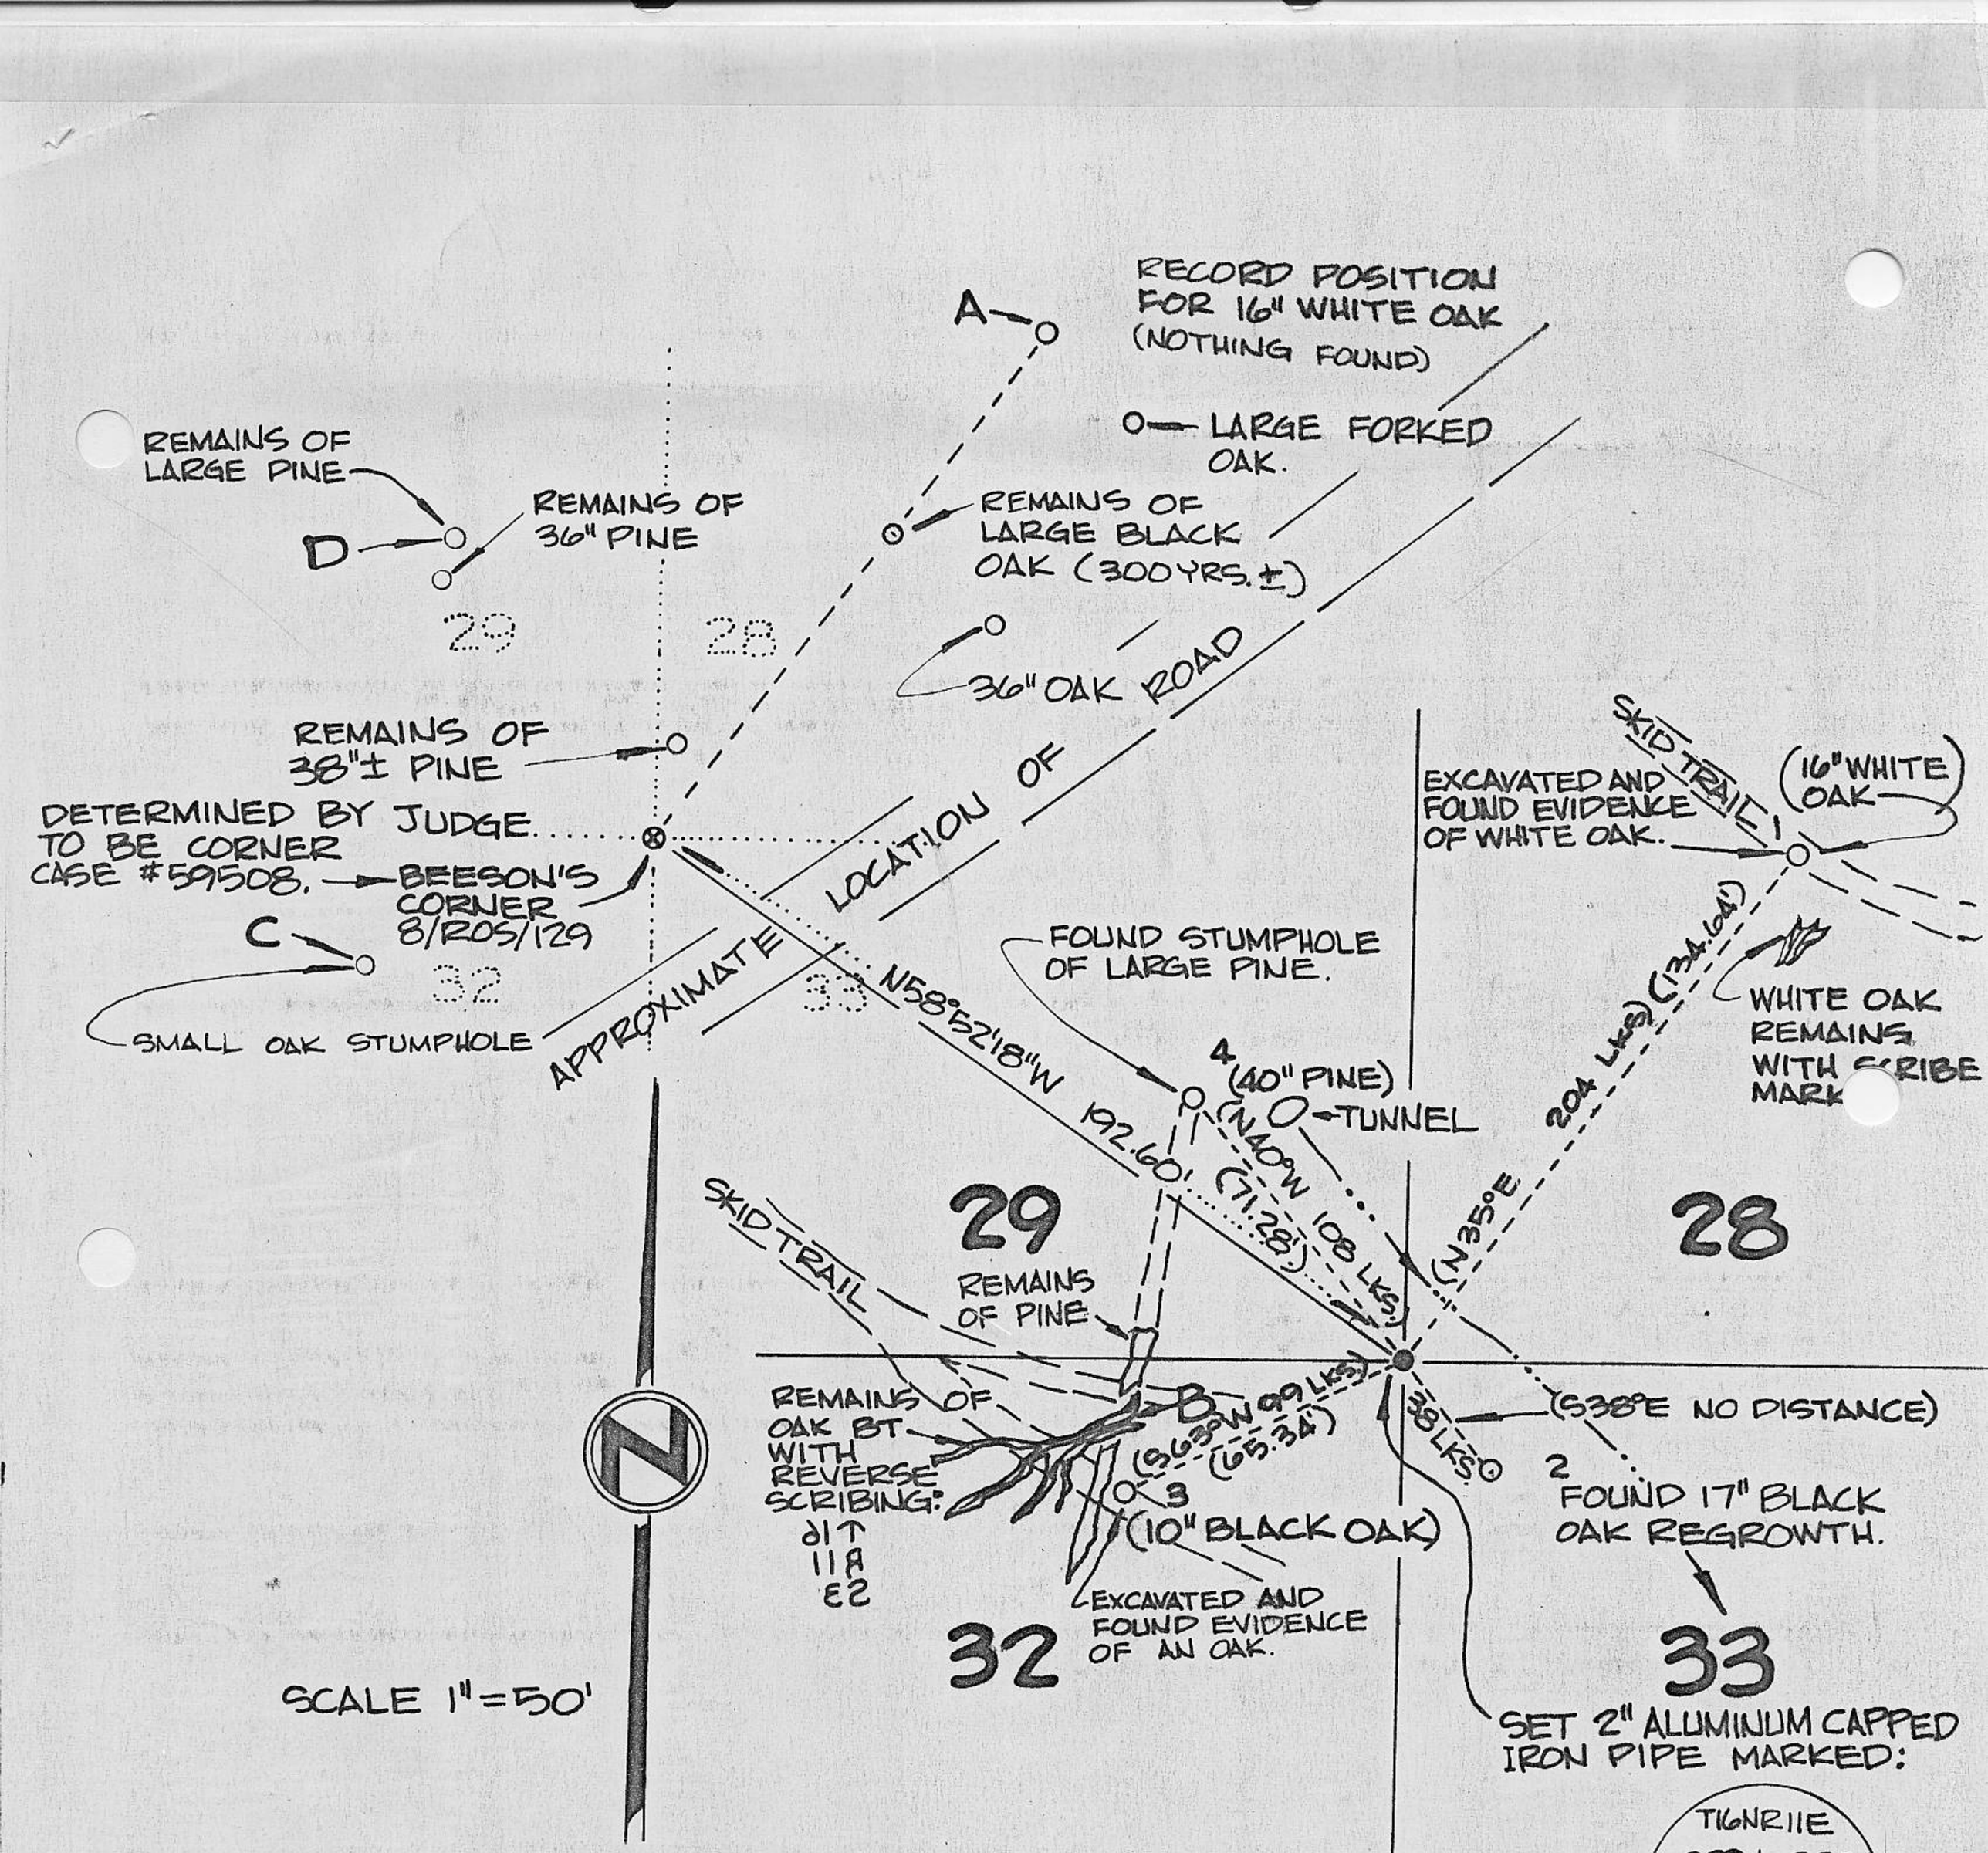

SKETCH OF CORNER AREA
29 | 28
32 | 33 T.16N., R.11E., M.D.M.

DRAWN BY
EMERSON L. SMITH
LS 3062 / APRIL, 1982

Bk. 1, pg. 78
Sheet 2