# CORNER RECORD

COUNTY OF PLACER T. 12 N. R. 8 E M.D. MERIDIAN CALIFORNIA

CORNER TYPE: GOV'T. CORNER ☐ MEANDER ☐ RANCHO ☐ CONTROL ☐ OTHER ☑ PROPERTY

CORNER IDENTIFICATION – DATE OF VISIT 3-12- 1987

CORNER – LEFT AS FOUND ☐ FOUND AND TAGGED ☐ REESTABLISHED OBLITERATED CORNER ☑ REBUILT ☐

PHYSICAL DESCRIPTION OF CORNER FOUND: EVIDENCE AND METHOD USED TO IDENTIFY OR REESTABLISH

FOUND EXISTING CORNERS AS SHOWN ON 14/PM/153.
RESET NORTHWEST CORNER OF PCL."B" OF 14/PM/153 USING
SINGLE PROPORTION METHOD.

PHYSICAL DESCRIPTION OF MONUMENTS REBUILT OR PERPETUATED

RESET 3/4" REBAR PAINTED WHITE WITH TAG L.S.4645

CALIFORNIA COORDINATE SYSTEM ORDER: FIRST ☐ SECOND ☐ THIRD ☐

STATIONS USED: NGS (USC & GS) ☐ STATE ☐ COUNTY ☐ OTHER ☐ STATION _____ STATION _____

ZONE _____ ELEVATION _____ NORTHINGS (Y) _____ EASTINGS (X) _____

SKETCH: (Include reference tie or witness points, remarks and topo of area)

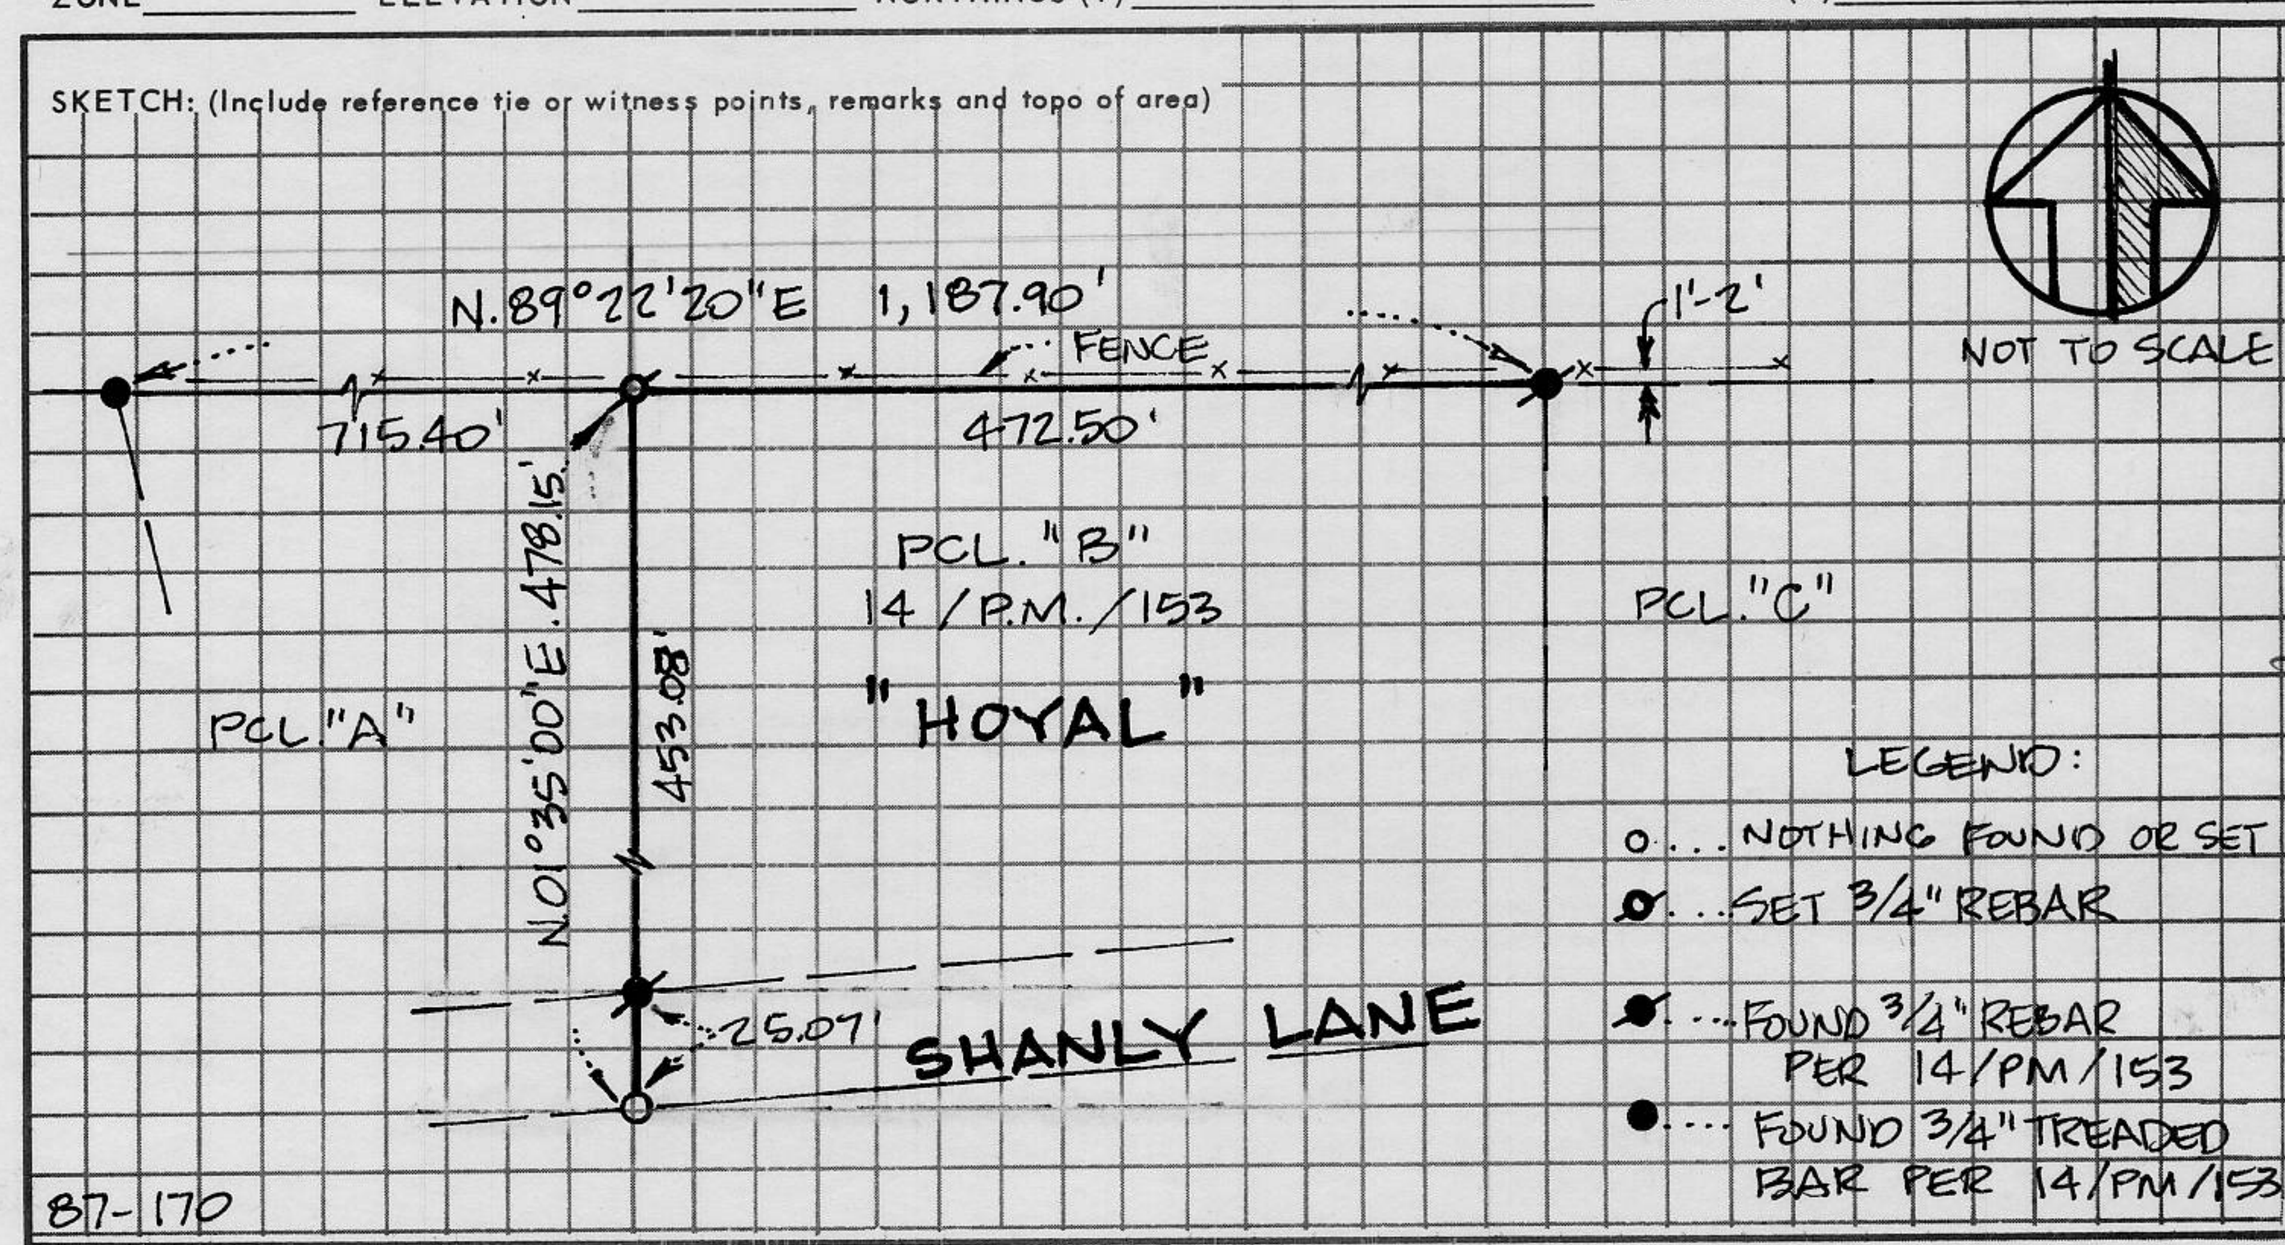


BOOK 1 CORNER RECORDS PAGE 145

**SURVEYOR'S CERTIFICATE**

THIS CORNER RECORD WAS PREPARED BY ME OR UNDER MY DIRECTION IN CONFORMANCE WITH THE LAND SURVEYOR'S ACT ON 3-18-87 19

SIGNED: Gary G. Shuart

L.S. or R.C.E. No.: LICENSED LAND SURVEYOR GARY G. SHUART No. 4645 SEAL STATE OF CALIFORNIA

**COUNTY SURVEYOR'S CERTIFICATE**

THIS CORNER RECORD WAS RECEIVED SEPT 9 1987

AND EXAMINED AND FILED SEPT 8 1987

BY: John Rufeas

TITLE: DEPUTY COUNTY SURVEYOR

DOCUMENT No. _____

STATEMENT ON BACK OF SHEET YES ☐ NO ☑