(For County Use Only)

CORNER RECORD

COUNTY OF PLACER T. 16N R. 18E MT. DIABLO MERIDIAN CALIFORNIA

CORNER TYPE: GOV'T. CORNER ☐ MEANDER ☐ RANCHO ☐ CONTROL ☐ OTHER ■

CORNER IDENTIFICATION — DATE OF VISIT _____ 19____

19

ADDITION TO BROCKWAY SUB D/30

CORNER — LEFT AS FOUND ☐ FOUND AND TAGGED ☐ REESTABLISHED OBLITERATED CORNER ■ REBUILT ☐

PHYSICAL DESCRIPTION OF CORNER FOUND; EVIDENCE AND METHOD USED TO IDENTIFY OR REESTABLISH

SEE SKETCH

PHYSICAL DESCRIPTION OF MONUMENTS REBUILT OR PERPETUATED

O= SET 5/8" REBAR W/LS 4914 CAP

●= SET 1/2" REBAR IN CENTERLINE OF STREET RIGHT-OF-WAY

CALIFORNIA COORDINATE SYSTEM ORDER: FIRST ☐ SECOND ☐ THIRD ☐

STATIONS USED: NGS (USC & GS) ☐ STATE ☐ COUNTY ☐ OTHER ☐ STATION _____ STATION _____

ZONE ___ ELEVATION _____ NORTHINGS (Y) _____ EASTINGS (X) _____

(Fold)

SKETCH: (Include reference tie or witness points, remarks and topo of area)

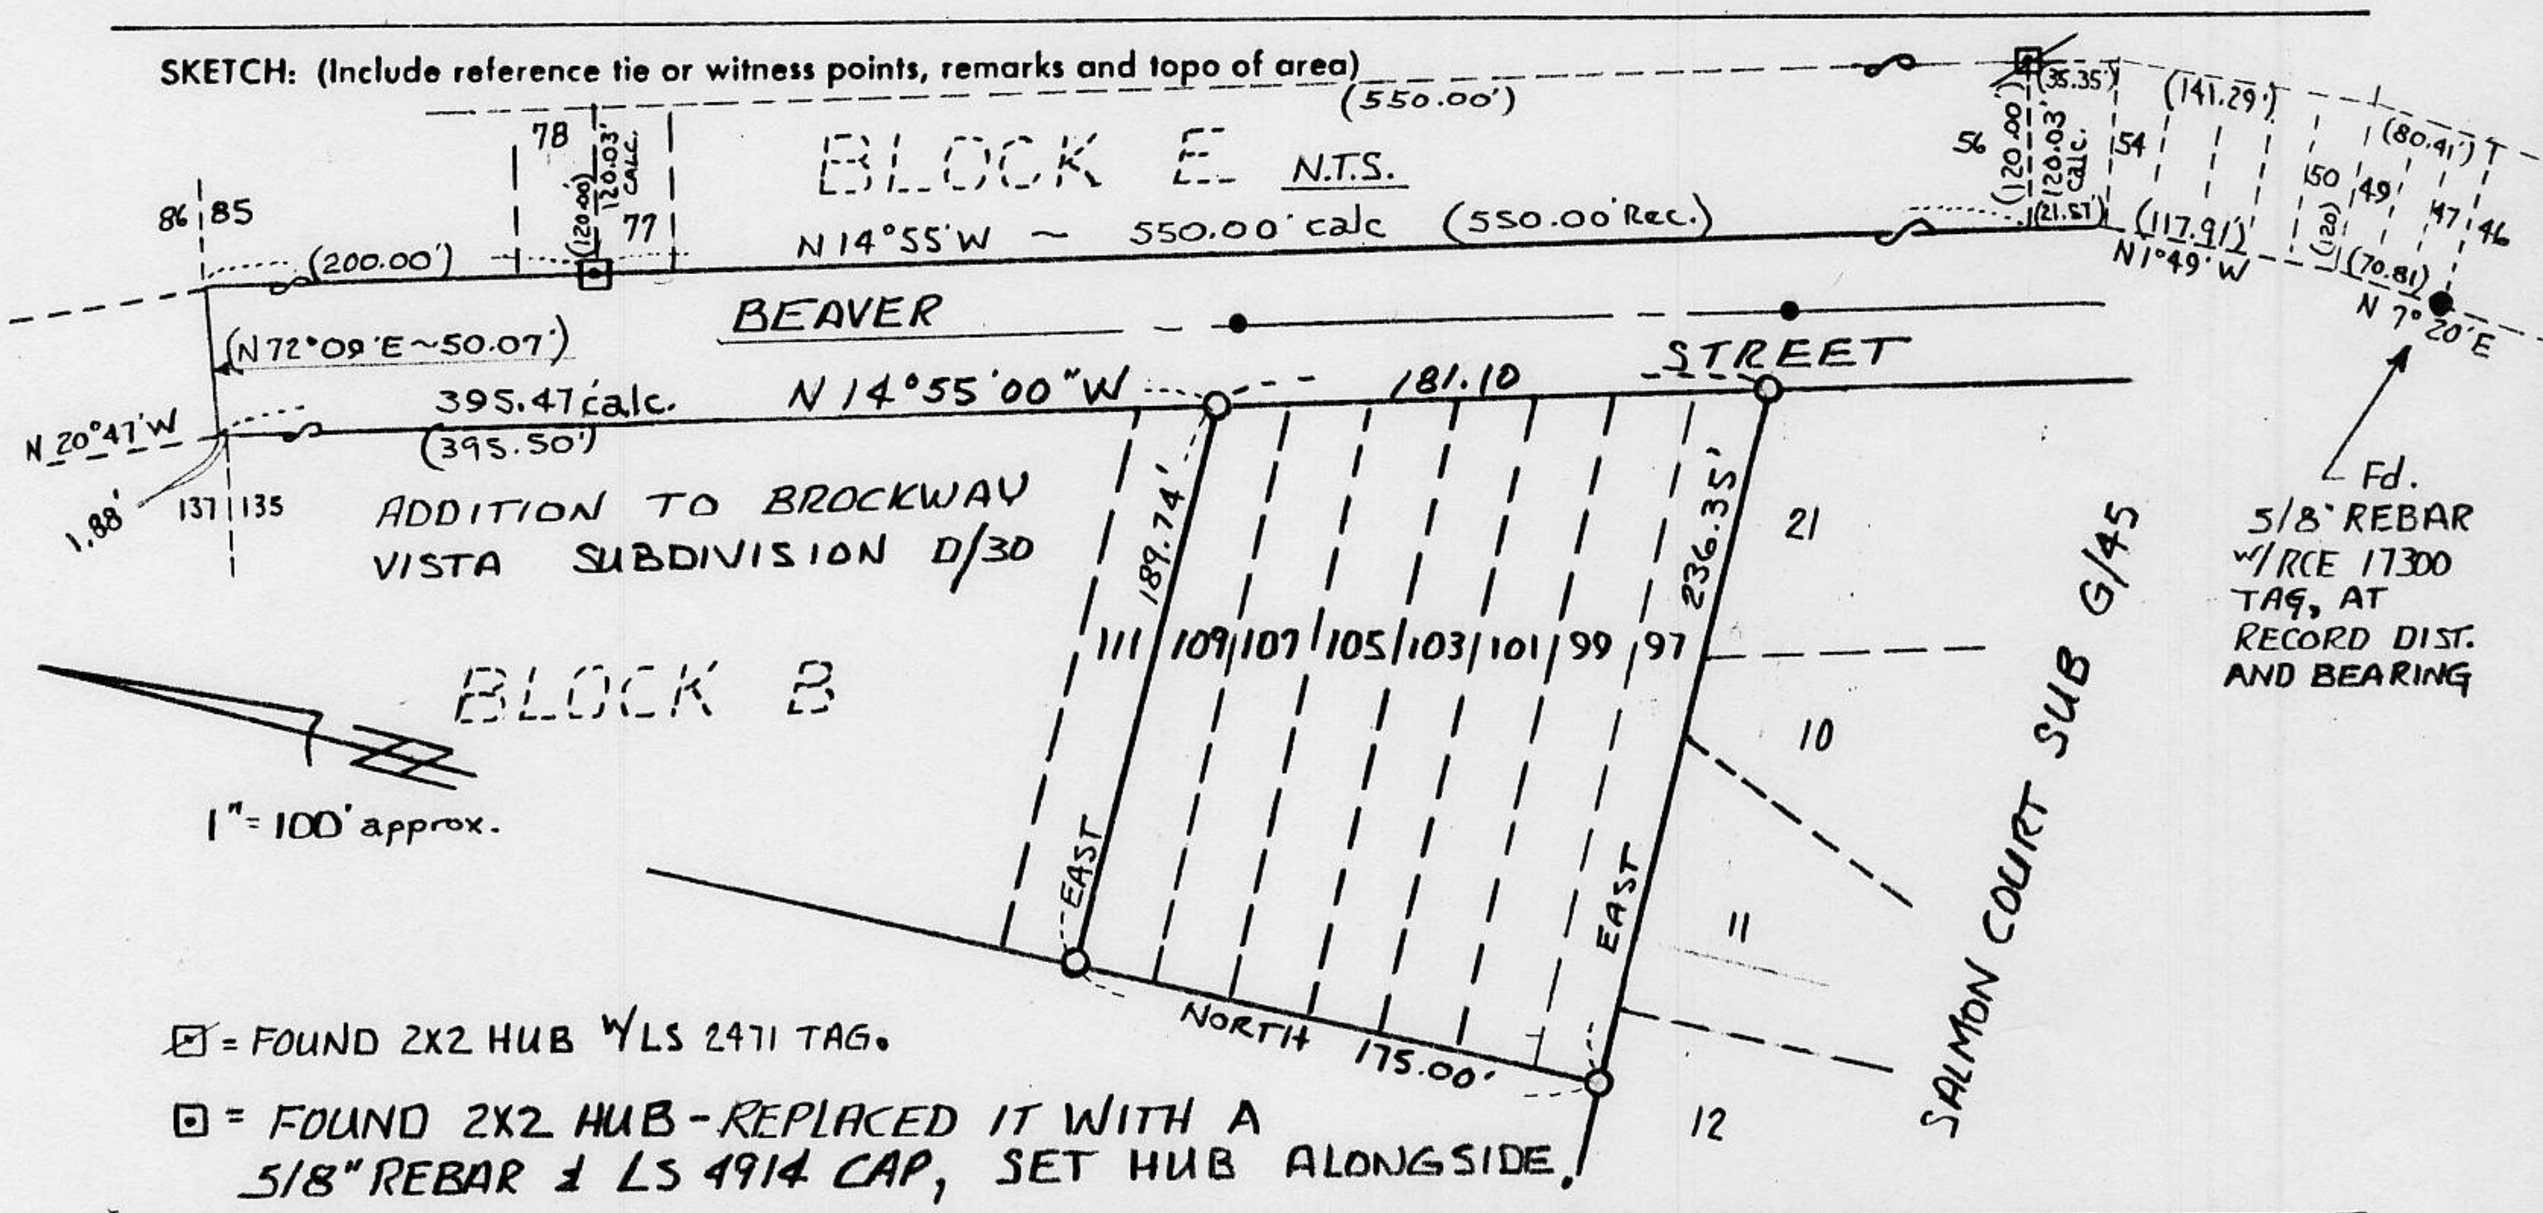

SURVEYOR'S CERTIFICATE

THIS CORNER RECORD WAS PREPARED BY ME OR UNDER MY DIRECTION IN CONFORMANCE WITH THE LAND SURVEYORS ACT ON NOV 29, 1988

SIGNED: Richard L. Jensen

L.S. or R.C.E. No.: Exp 12-31-88

LICENSED LAND SURVEYOR RICHARD L. JENSEN LS4914 STATE OF CALIFORNIA

SEAL

COUNTY SURVEYOR'S CERTIFICATE

THE CORNER RECORD WAS RECEIVED NOV 30 1988

AND EXAMINED AND FILED DEC 1 1988

BY: John Rutgers

TITLE: DEPUTY COUNTY SURVEYOR

DOCUMENT No. _____

STATEMENT ON BACK OF SHEET

YES ☐ NO ☒

Book 1, Corner Records, Page 164