CORNER RECORD

COUNTY OF PLACER T. 15N R. 16E M.D.M. MERIDIAN CALIFORNIA

CORNER TYPE: GOV'T. CORNER ☐ MEANDER ☐ RANCHO ☐ CONTROL ☐ OTHER ☑

CORNER IDENTIFICATION – DATE OF VISIT APRIL 18 19 89

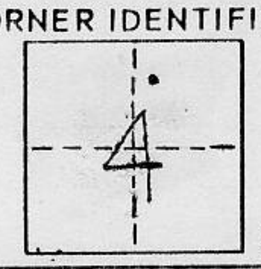

LOT 197, ALPINE MEADOWS ESTATES SUB. No. 6, BK I MAPS 19

CORNER – LEFT AS FOUND ☐ FOUND AND TAGGED ☐ REESTABLISHED OBLITERATED CORNER ☑ REBUILT ☑

PHYSICAL DESCRIPTION OF CORNER FOUND: EVIDENCE AND METHOD USED TO IDENTIFY OR REESTABLISH

● ~ FOUND MONUMENT AS SHOWN

PHYSICAL DESCRIPTION OF MONUMENTS REBUILT OR PERPETUATED

⊙ ~ SET 5/8"ø REBAR AND YELLOW PLASTIC CAP L.S. 3422

CALIFORNIA COORDINATE SYSTEM ORDER: FIRST ☐ SECOND ☐ THIRD ☐ N/A

STATIONS USED: NGS (USC & GS) ☐ STATE ☐ COUNTY ☐ OTHER ☐ STATION _____ STATION _____

ZONE _____ ELEVATION _____ NORTHINGS (Y) _____ EASTINGS (X) _____

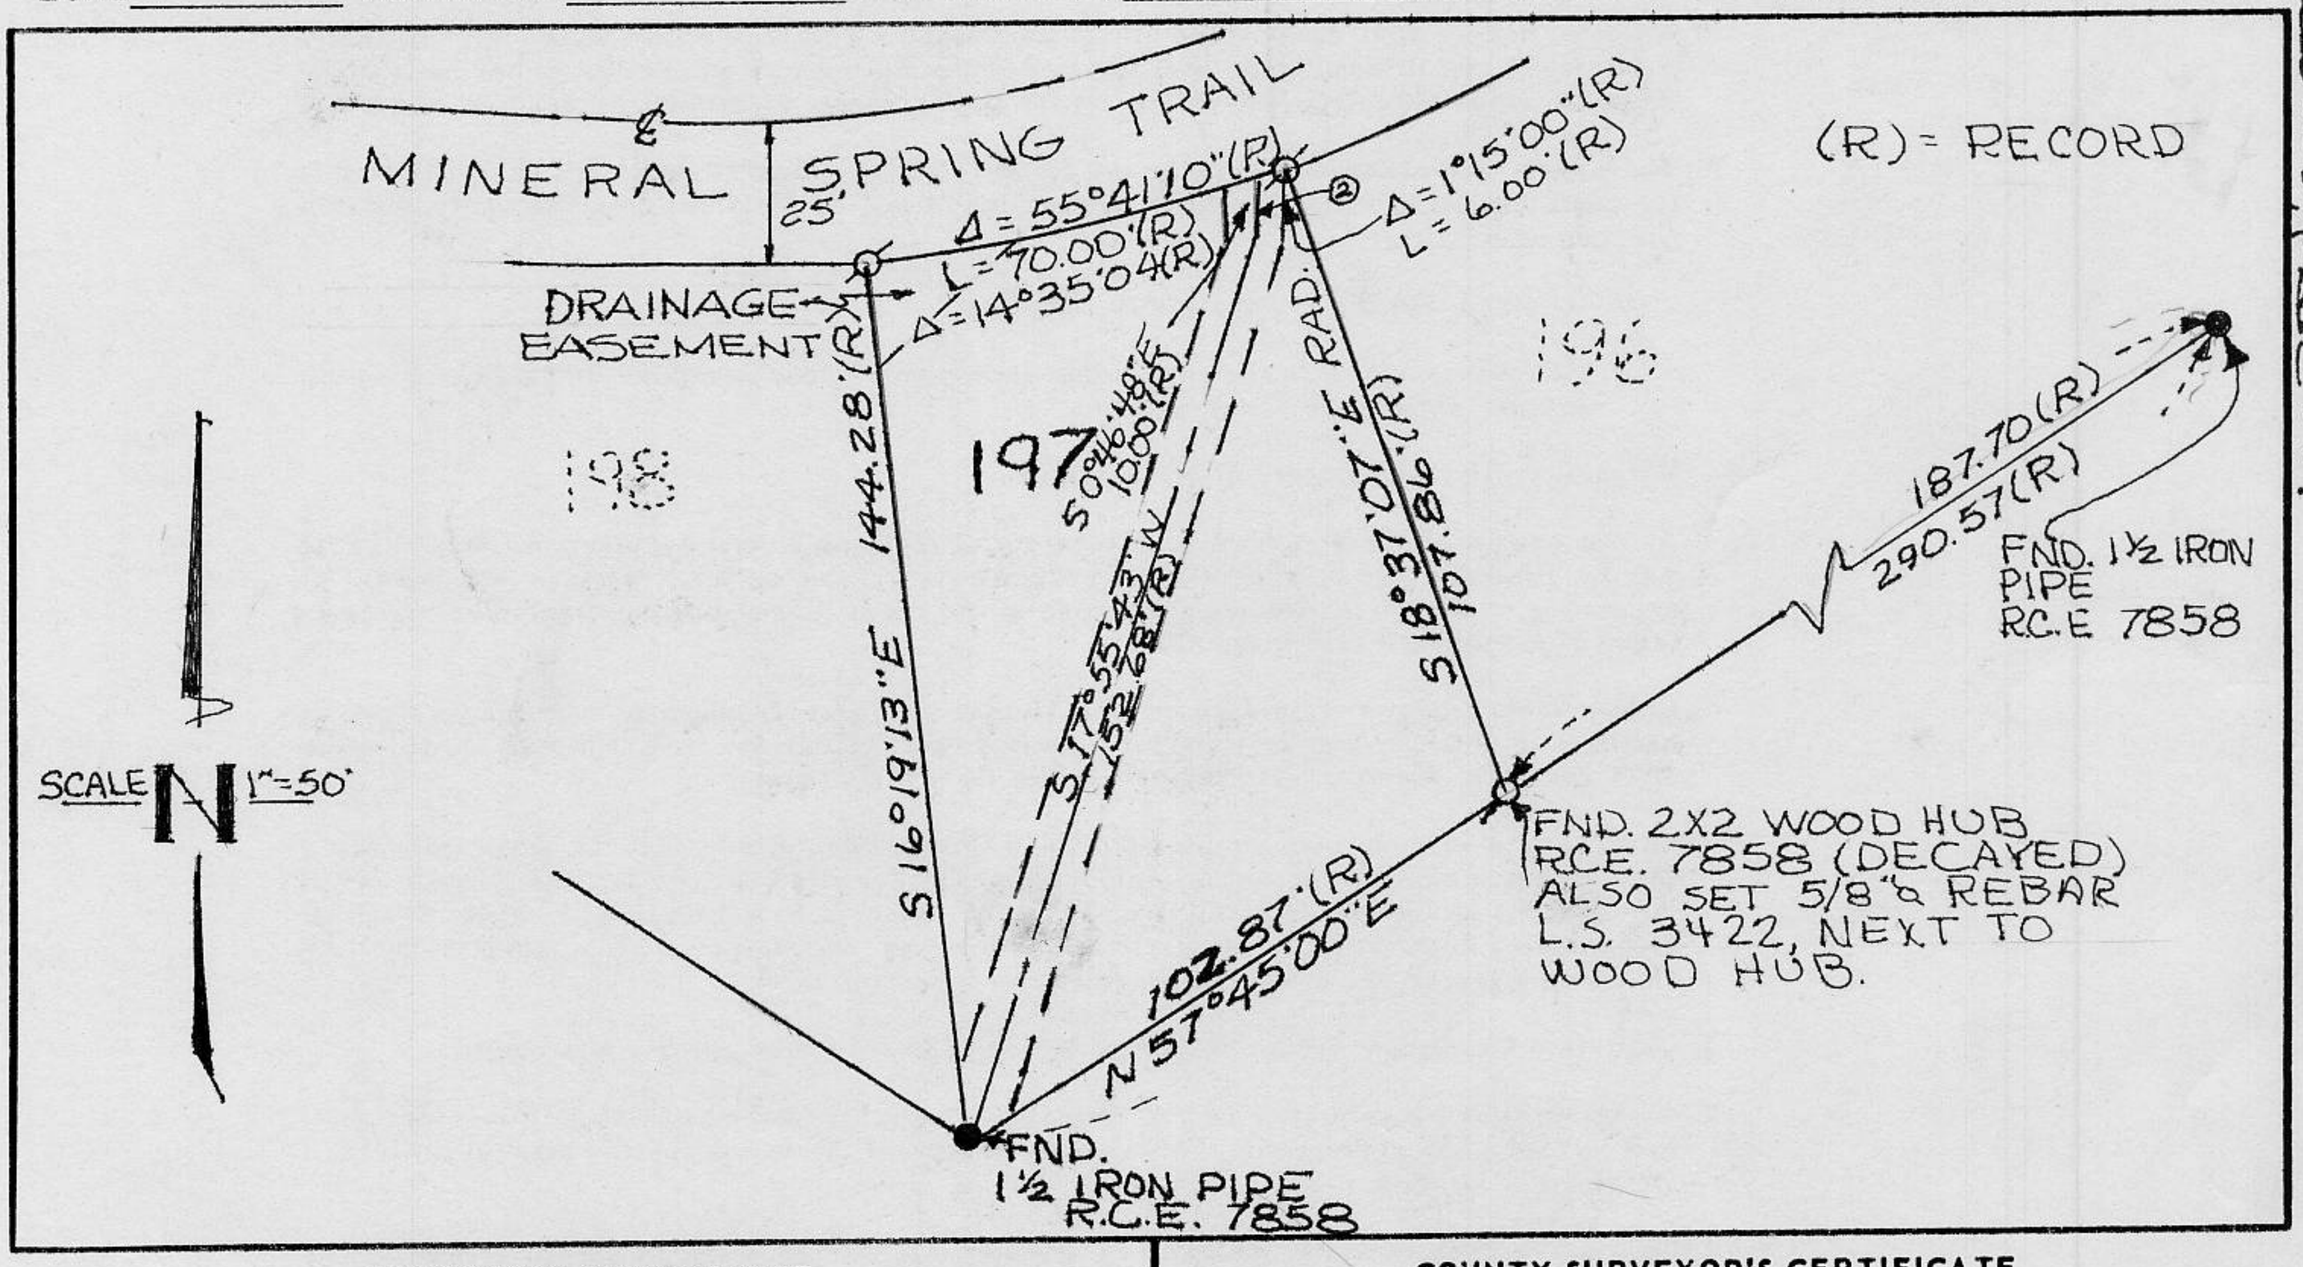

SURVEYOR'S CERTIFICATE

THIS CORNER RECORD WAS PREPARED BY ME OR UNDER MY DIRECTION IN CONFORMANCE WITH THE LAND SURVEYORS ACT ON MAY 5 19 89

SIGNED: Jerry Tippin

L.S. or R.C.E. No.: L.S. 3422 6·30·92

LICENSED LAND SURVEYOR JERRY W. TIPPIN SEAL 3422 STATE OF CALIFORNIA

COUNTY SURVEYOR'S CERTIFICATE

THIS CORNER RECORD WAS RECEIVED 5/8 1989

AND EXAMINED AND FILED 5/8 1989

BY: John Rinfleisch

TITLE: DEPUTY COUNTY SURVEYOR

DOCUMENT No. _____

STATEMENT ON BACK OF SHEET YES ☐ NO ☑

J.N. 361.00

BOOK 1, CORNER RECORDS, PAGE 179