CORNER RECORD

COUNTY OF PLACER T. _____ R. _____ _____ MERIDIAN CALIFORNIA

CORNER TYPE: GOVT. CORNER ☐ MEANDER ☐ RANCHO ☐ CONTROL ☐ OTHER ☒

CORNER IDENTIFICATION — DATE OF VISIT 6-1 19 89

LOT 10 OF HILLCREST SUBD #2, D BM 84

CORNER — LEFT AS FOUND ☐ FOUND AND TAGGED ☐ REESTABLISHED OBLITERATED CORNER ☐ REBUILT ☒

PHYSICAL DESCRIPTION OF CORNER FOUND; EVIDENCE AND METHOD USED TO IDENTIFY OR REESTABLISH

SEE SKETCH

PHYSICAL DESCRIPTION OF MONUMENTS REBUILT OR PERPETUATED

SEE SKETCH

CALIFORNIA COORDINATE SYSTEM ORDER: FIRST ☐ SECOND ☐ THIRD ☐

STATIONS USED: NGS (USC & GS) ☐ STATE ☐ COUNTY ☐ OTHER ☐ STATION _____ STATION _____

ZONE _____ ELEVATION _____ NORTHINGS (Y) _____ EASTINGS (X) _____

SKETCH: (Include reference tie or witness points, remarks and topo of area)

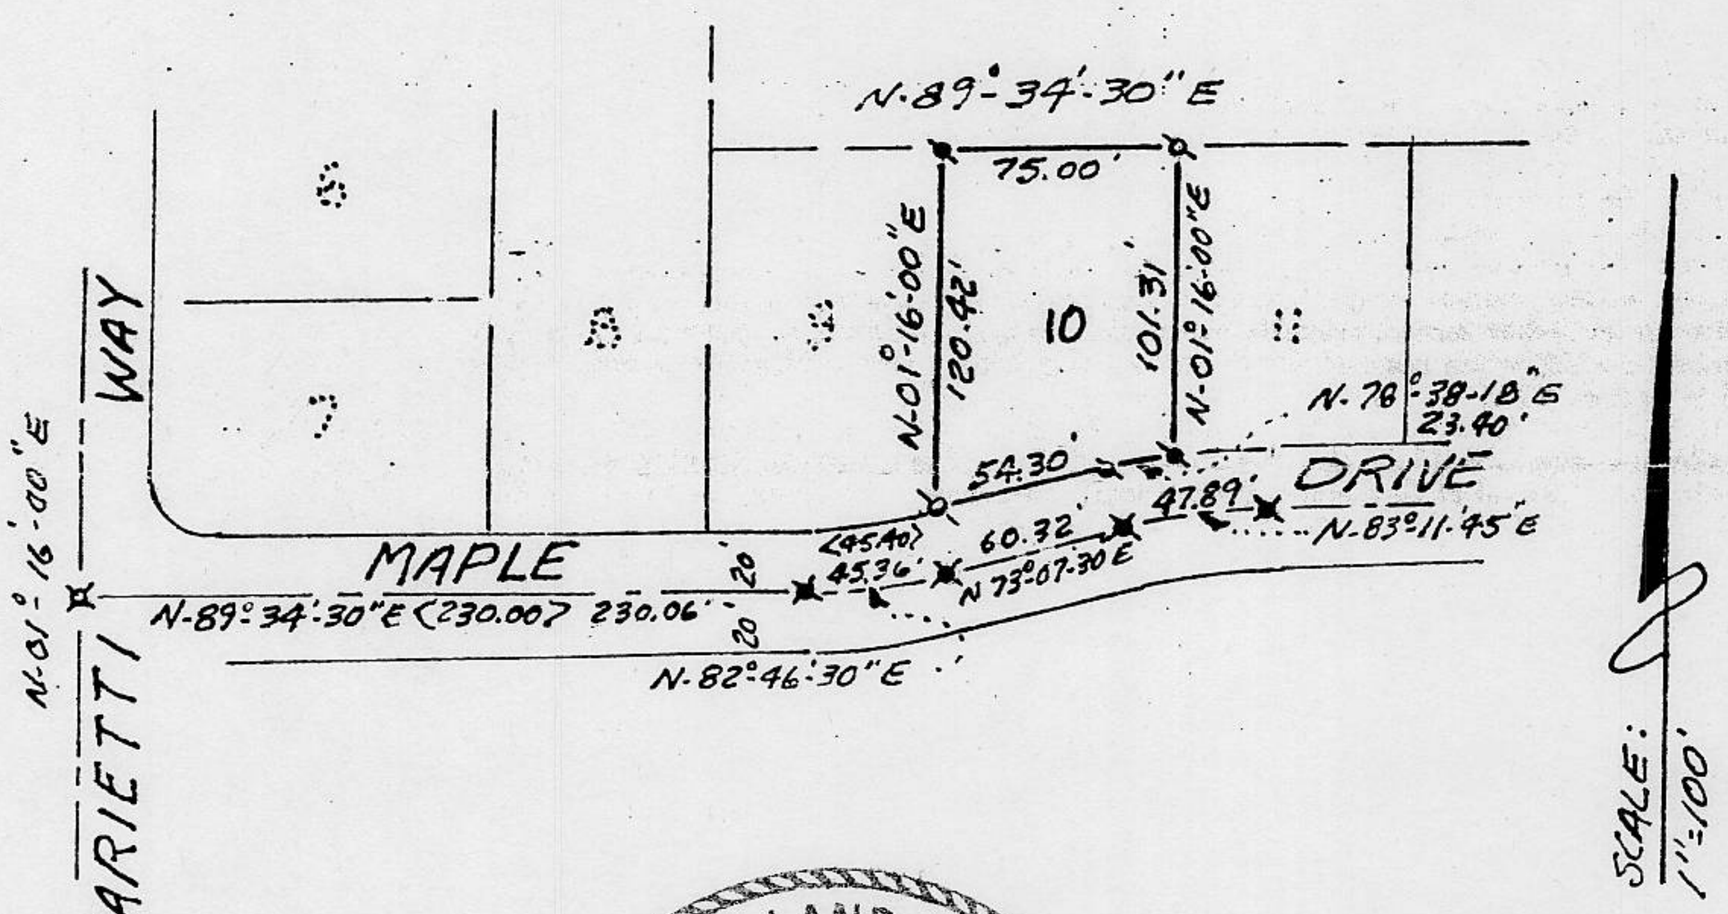

LEGEND

- ✖ = FND. CONCRETE NAIL
- ✖ = FND. PK NAIL
- ✖ = SET 3/4" RE BAR, LS 5123
- ✖ = SET NAIL & TAG, LS 5123

BOOK 1, CORNER RECORDS, PAGE 187

SURVEYOR'S CERTIFICATE

THIS CORNER RECORD WAS PREPARED BY ME OR UNDER MY DIRECTION IN CONFORMANCE WITH THE LAND SURVEYORS ACT ON 6-9 19 89

SIGNED: Steven B. Gardner

L.S. or R.C.E. No.: L.S. 5123

LICENSED LAND SURVEYOR STEVEN B. GARDNER No. 5123 STATE OF CALIFORNIA SEAL

COUNTY SURVEYOR'S CERTIFICATE

THE CORNER RECORD WAS RECEIVED 6/12 19 89

AND EXAMINED AND FILED 6/15 19 89

BY: John Rutgers

TITLE: DEPUTY COUNTY SURVEYOR

DOCUMENT No. _____

STATEMENT ON BACK OF SHEET

YES ☐ NO ☒