CORNER RECORD

Document Number _____

City of _____ County of PLACER, California

Brief Legal Description REESTABLISH PROPERTY CORNERS LOT 49 BLK F DONNER WOODS # 2

BOOK E OF MAPS PG. 36

SEC 14 T 17 N R 15 E

CORNER TYPE

Government Corner ☐ Control ☐
Meander ☐ Property ☑
Rancho ☐ Other ☐
Date of Survey 9-16-92

COORDINATES *(Optional)*

N. _____
E. _____
Zone _____ Datum _____
Elev. _____

Corner — Left as found ☐ Found and tagged ☐ Established ☐ Reestablished ☑ Rebuilt ☐

Identification and type of corner found: Evidence used to identify or procedure used to establish or reestablish the corner:

● FOUND 1/2" REBAR, NO TAG

● FOUND 3/4" IRON PIPE w/ PLASTIC PLUG STAMPED L.S. 5549

A description of the physical condition of the monument as found and as set or reset:

Ø SET 3/4" IRON PIPE w/ PLASTIC PLUG STAMPED L.S. 5549.

NOTE: ALL INFORMATION SHOWN IS RECORD PER BK. E OF MAPS, PG. 36, NO MATERIAL DISCREPANCIES w/ RECORD WERE FOUND.

SURVEYOR'S STATEMENT

This Corner Record was prepared by me or under my direction in conformance with the Land Surveyors' Act on 9/17 1992

Signed Charles R. Sage Jr. L.S. or R.C.E. Number L.S. 5549 EXP. 6-30-93

LICENSED LAND SURVEYOR CHARLES R. SAGE JR. No. 5549 STATE OF CALIFORNIA SEAL

COUNTY SURVEYOR'S STATEMENT

This Corner Record was received 2/8 1993 and examined and filed 2/24 1993.

Signed John Rutgers Title DEPUTY COUNTY SURVEYOR

SEAL

County Surveyor's Comment _____

JN: 97.171.

BOOK 2 CORNER RECORDS PAGE 17

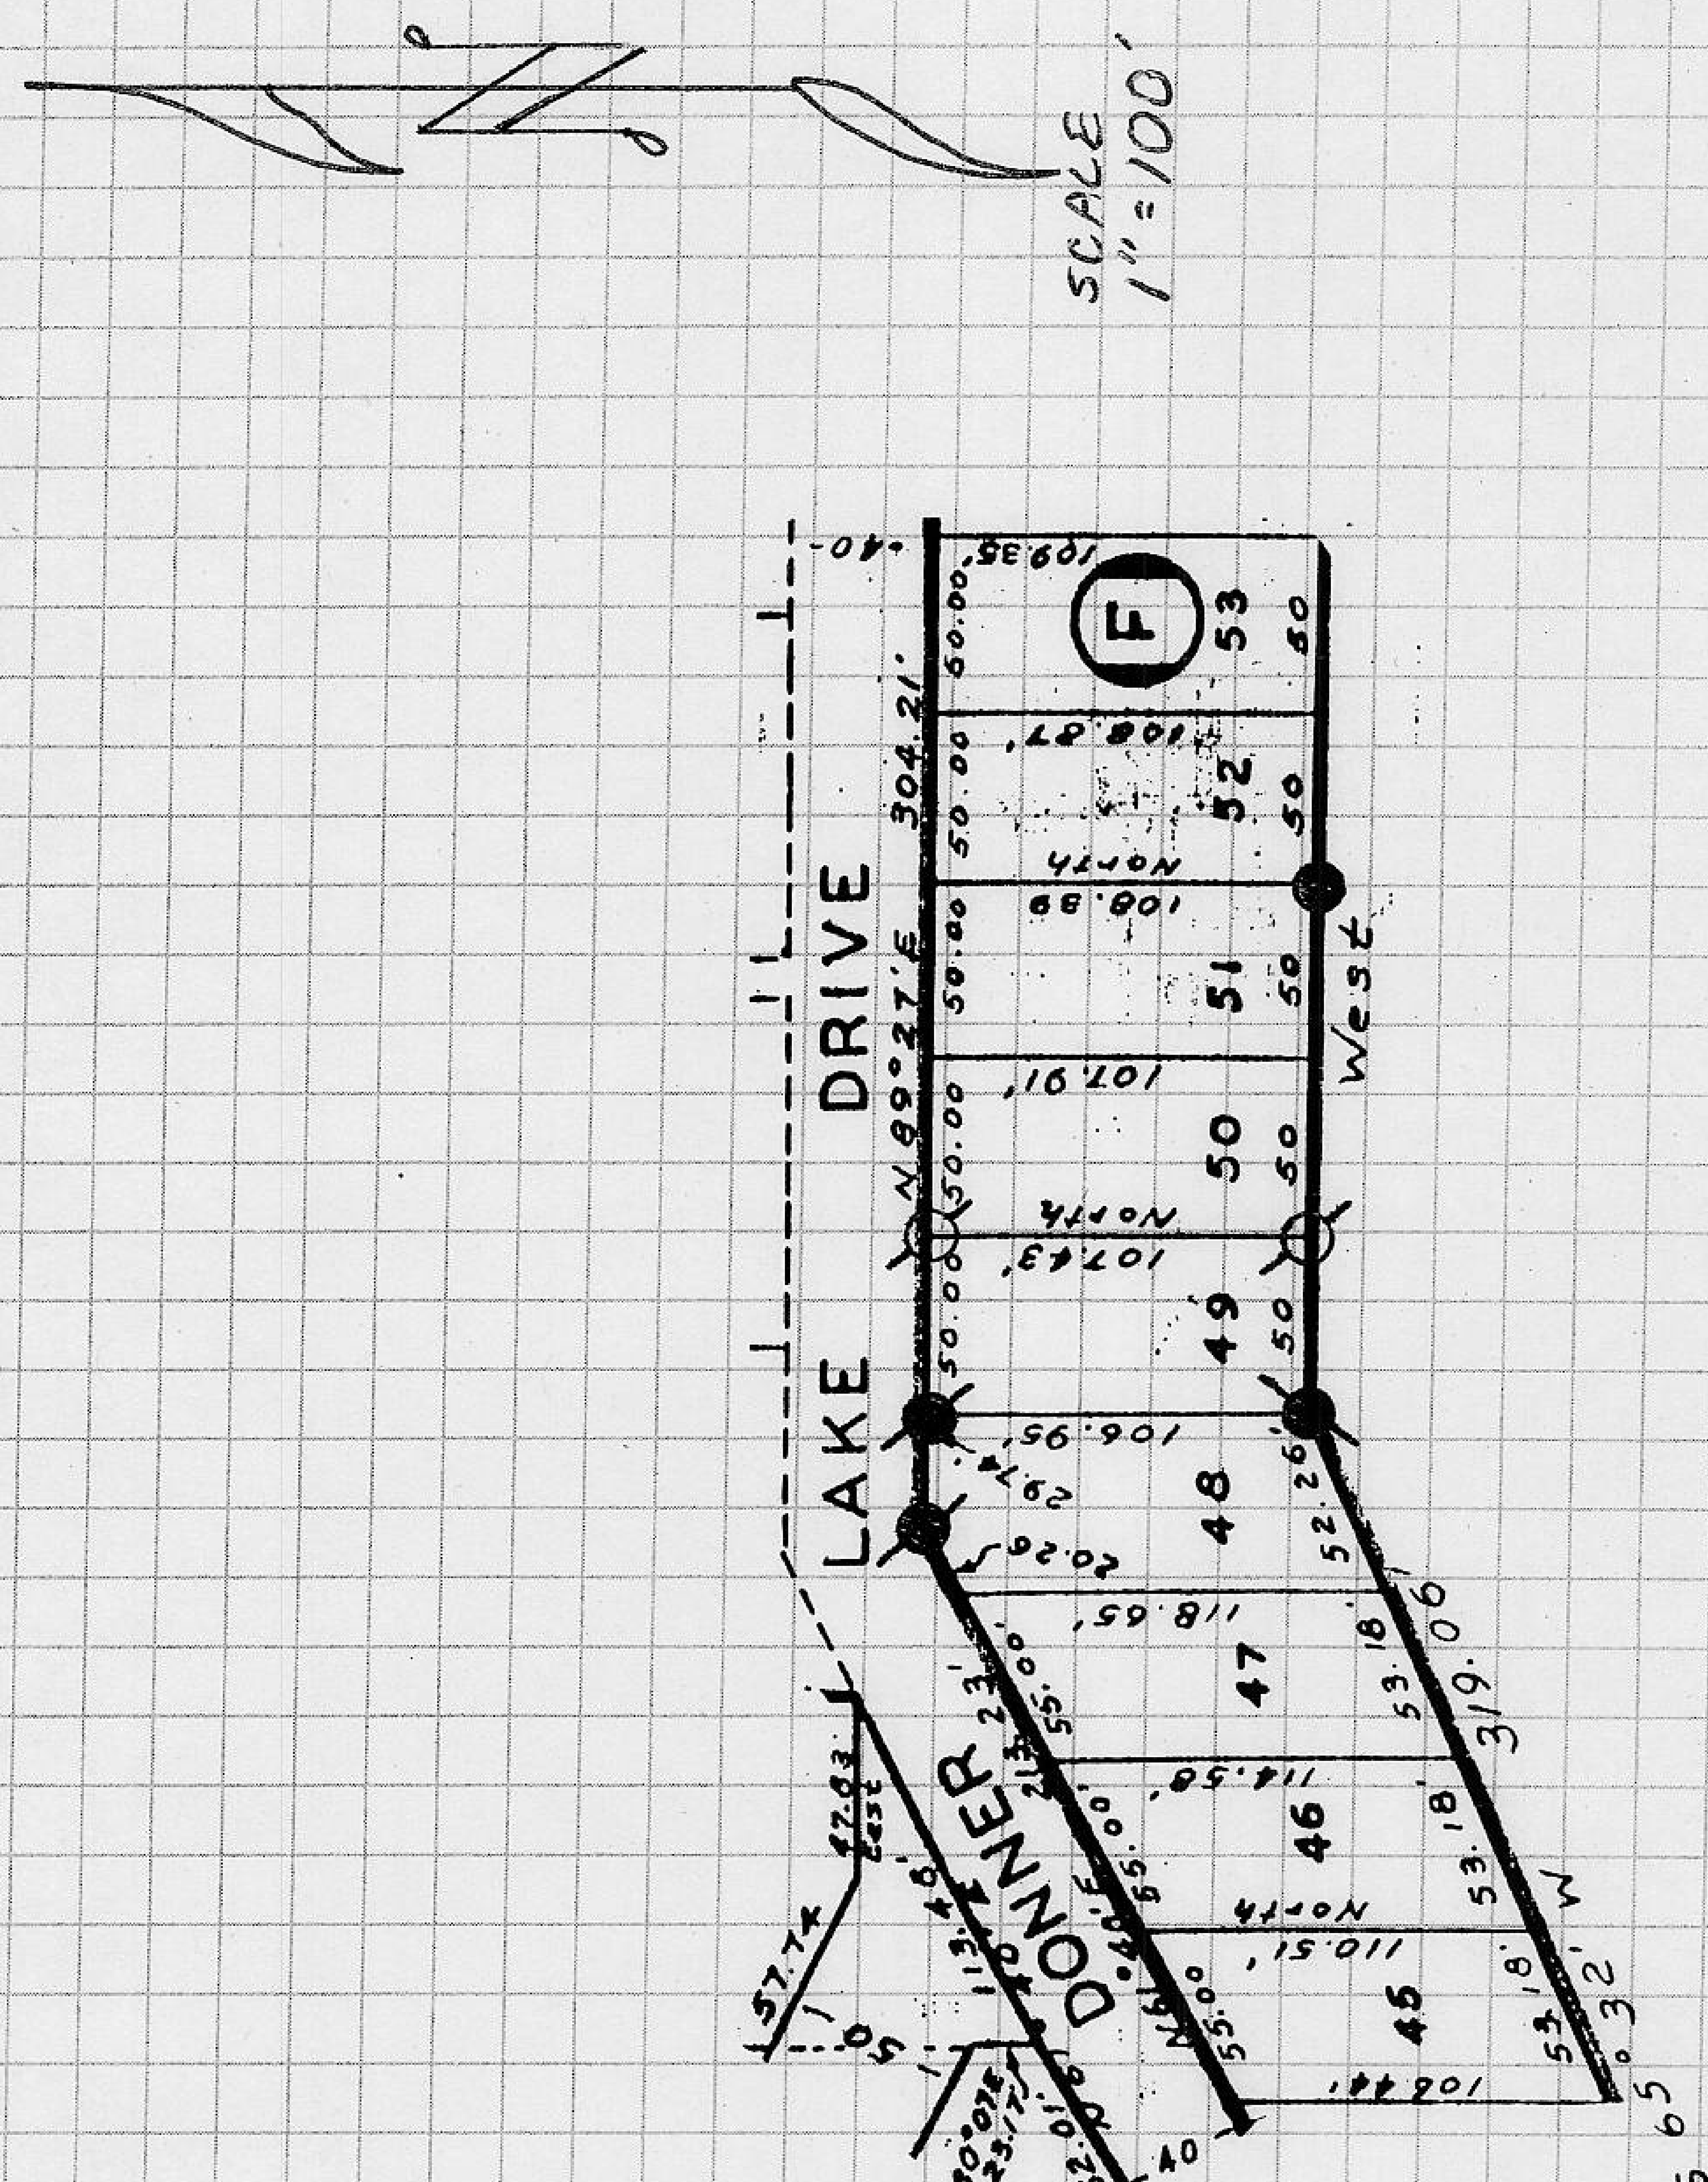
SCALE 1"=100'
LAKE DRIVE
DONNER
F
53
52
51
50
49
48
47
46
45
N 89°27' E 304.21'
West
North
319.06'