REVISION #	DATE:	DESCRIPTION AND SHEET NO.:	APPROVED BY:	DATE:

REGISTERED PROFESSIONAL ENGINEER
BRIAN R. STEPHENSON
No. 65313
Exp. 9/30/09
CIVIL
STATE OF CALIFORNIA

THE COUNTY OF PLACER OR ITS OFFICERS OR AGENTS SHALL NOT BE RESPONSIBLE FOR THE ACCURACY OR COMPLETENESS OF ELECTRONIC COPIES OF THIS PLAN SHEET.

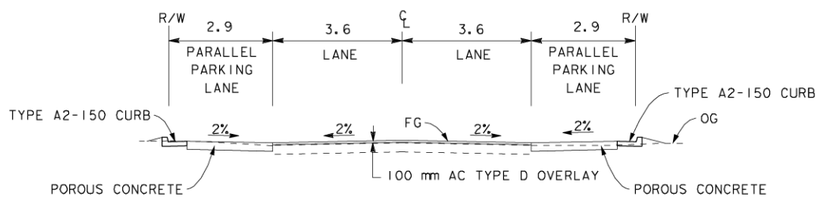

HYBRID ALT - SALMON STREET PARALLEL PARKING

NTS

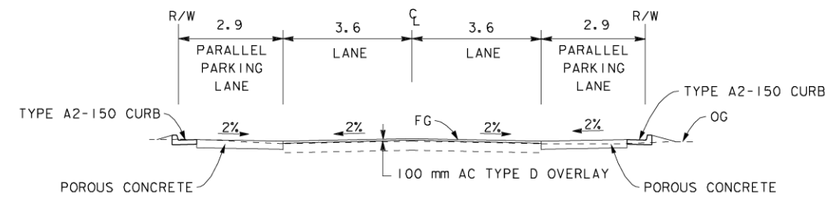

HYBRID ALT - TROUT STREET PARALLEL PARKING

NTS

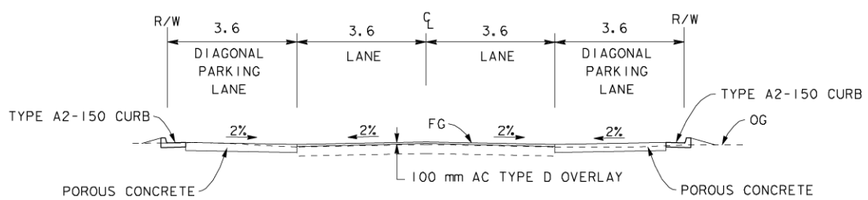

HYBRID ALT - SALMON STREET DIAGONAL PARKING

NTS

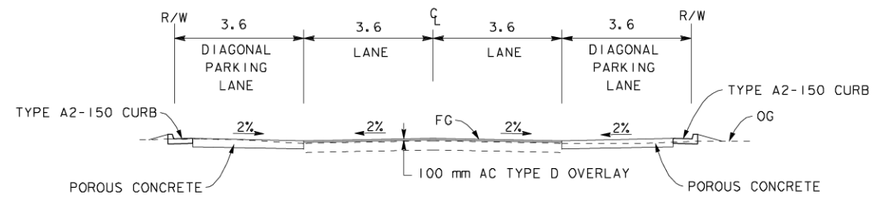

HYBRID ALT - TROUT STREET DIAGONAL PARKING

NTS

PLAN SCALE:
PROFILE SCALE:
HORIZ.:
VERT.:

DESIGNED: DATE: 02/15/08
DRAWN: 02/15/08
CHECKED: 02/15/08
RECORD DRAWING:

CONTRACT NO.

COUNTY OF PLACER DEPARTMENT OF PUBLIC WORKS
KINGS BEACH COMMERCIAL CORE IMPROVEMENT PROJECT

TYPICAL SECTIONS

SHEET NO. 26 OF 28

06676.06.005

Source: Dokken Engineering

FOR REDUCED PLANS ORIGINAL SCALE IS IN INCHES 0 1 2 3

ALL DIMENSIONS SHOWN IN FEET UNLESS OTHERWISE NOTED

Figure 2-4
Kings Beach Commercial Core Improvement Project Preferred Alternative: Hybrid Alternative