POR. S1/2, SEC.26, T.11N., R.7E., M.D.B. & M.

35–06

Survey M.O.R. Bk.5,Pg.45
Parcel Map M.O.R. Bk.6,Pg.95
Parcel Map M.O.R. Bk.10,Pg.130
Survey M.O.R. Bk.7,Pg.150

Survey M.O.R. Bk.14,Pg.16
Parcel Map M.O.R. Bk.21,Pg.27, P–74404
Survey M.O.R. Bk.9,Pg.12
Parcel Map M.O.R. Bk.18,Pg.99, P–73514

1"= 400'

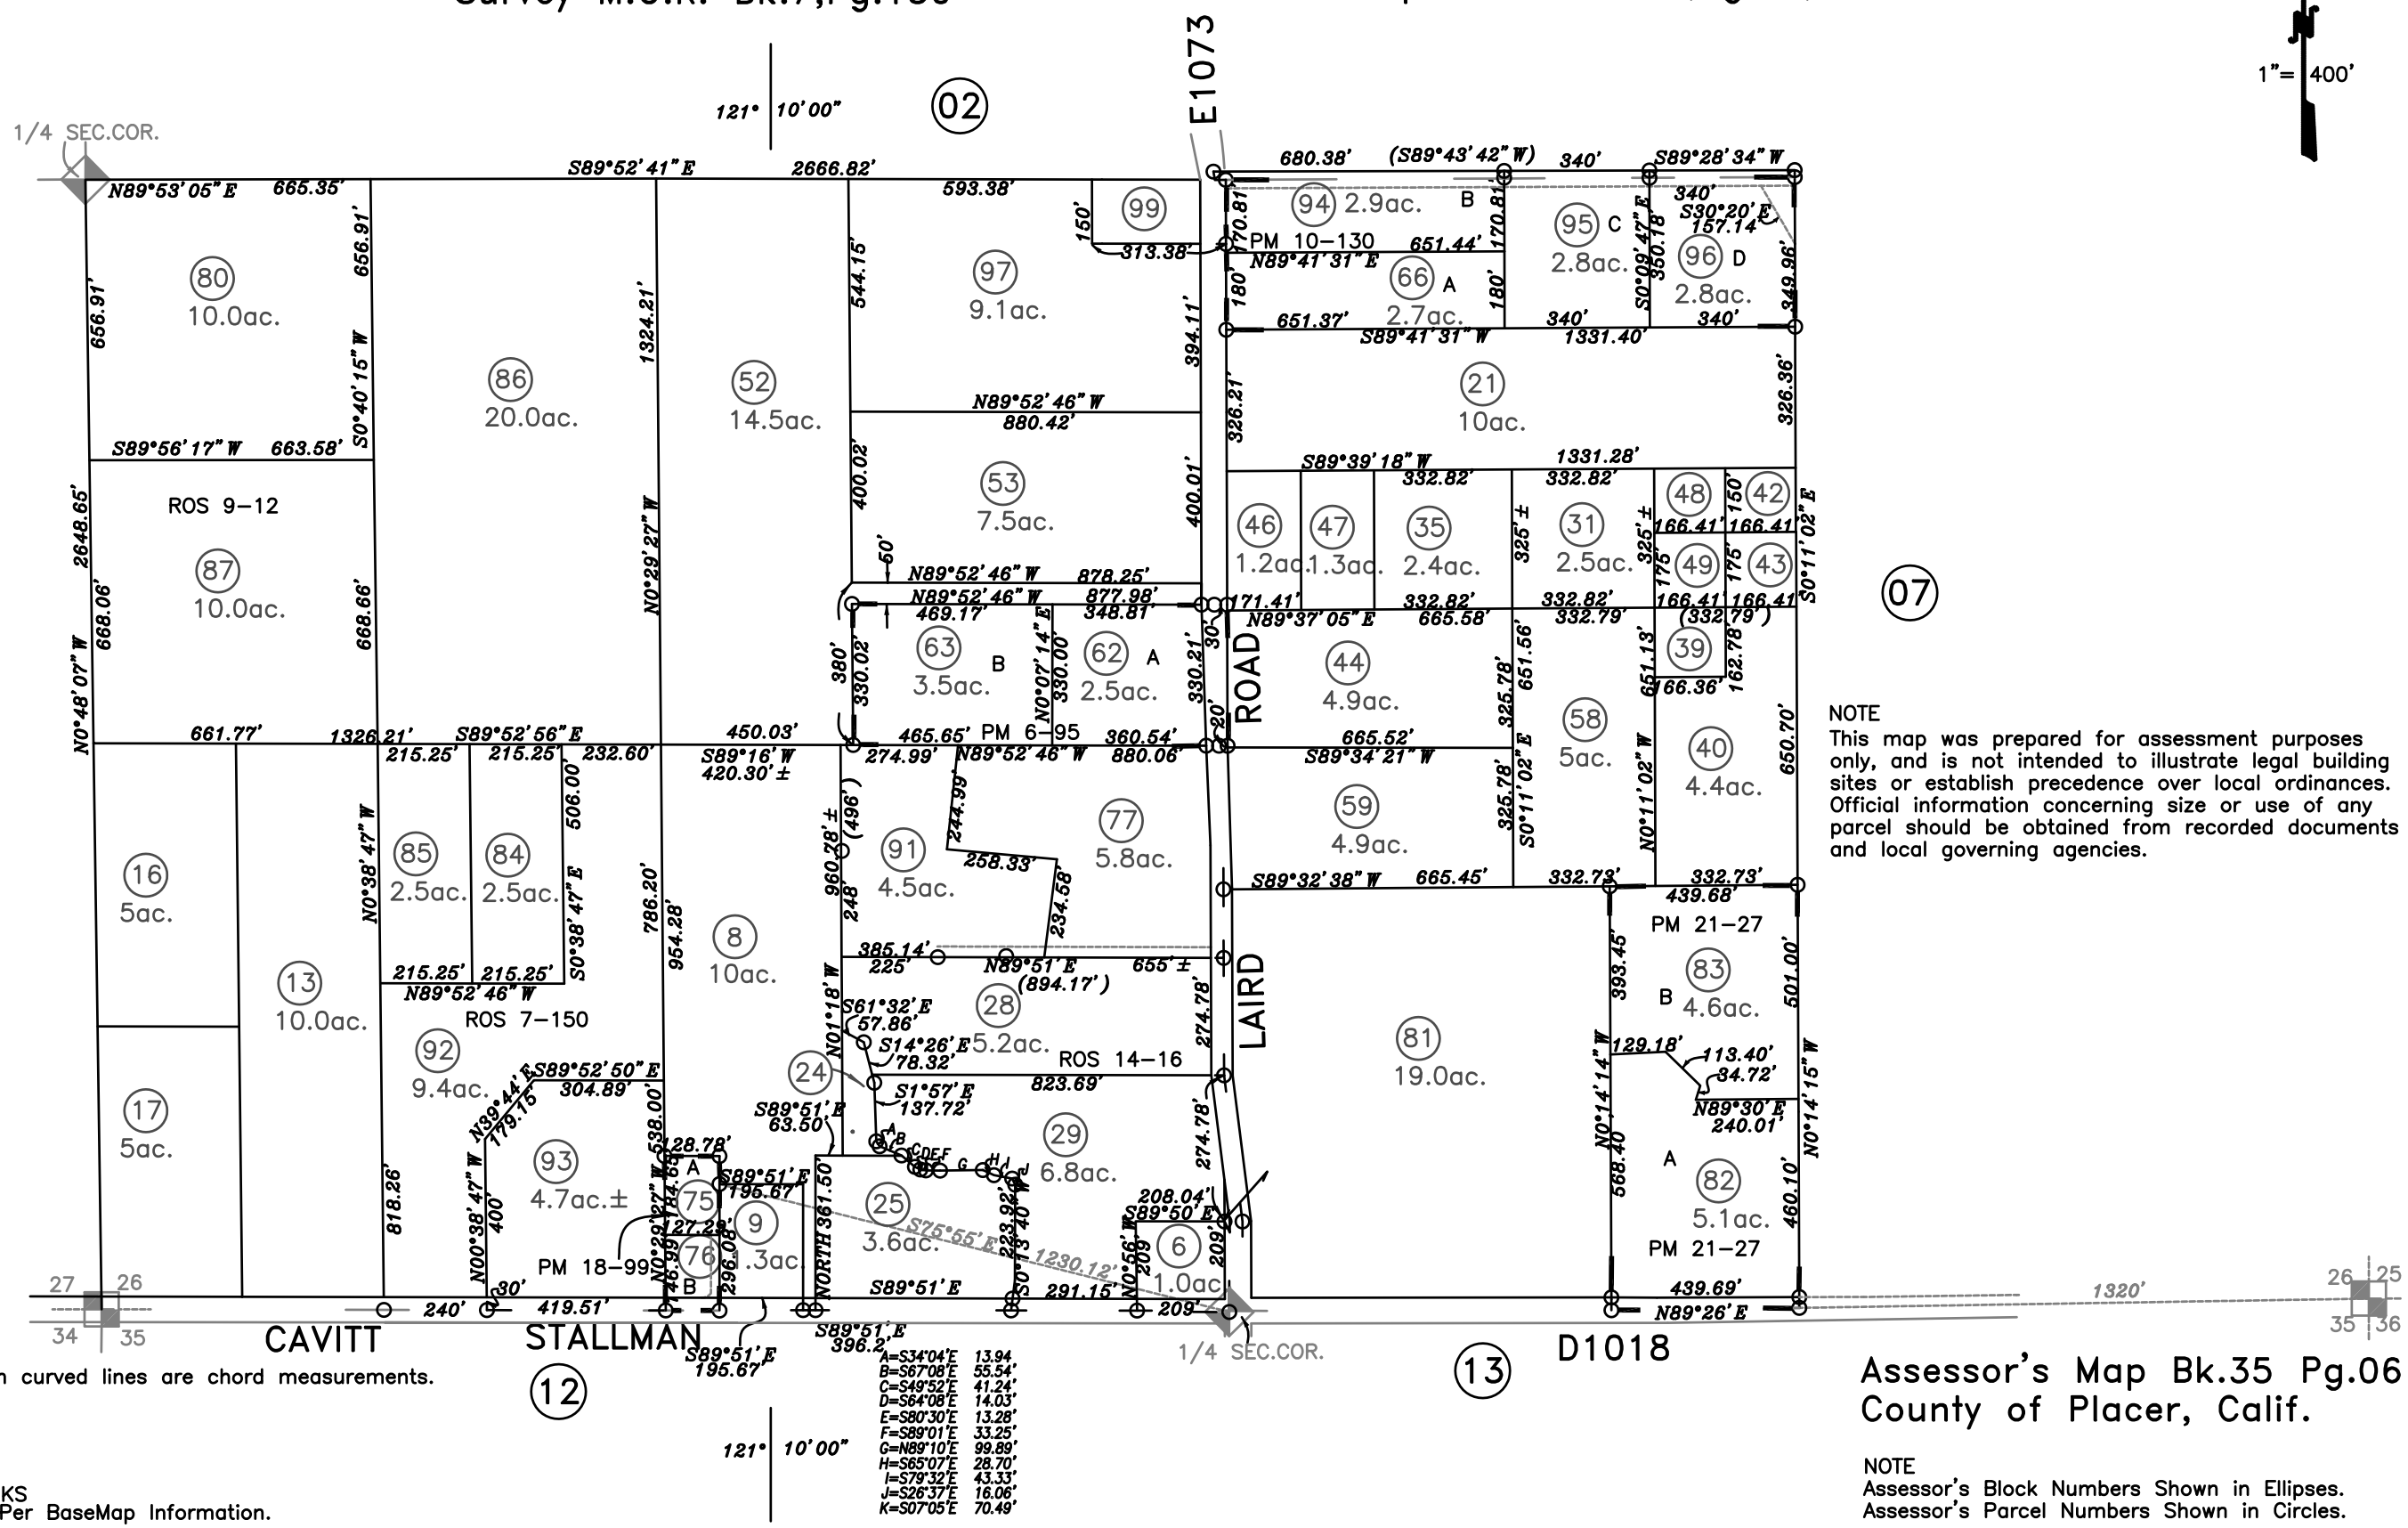

NOTE
This map was prepared for assessment purposes only, and is not intended to illustrate legal building sites or establish precedence over local ordinances. Official information concerning size or use of any parcel should be obtained from recorded documents and local governing agencies.

NOTE
All distances on curved lines are chord measurements.

10–11–2007
10–10–2007
10–24–2006
06–14–2000 SKS
Page Redrawn Per BaseMap Information.

Assessor's Map Bk.35 Pg.06
County of Placer, Calif.

NOTE
Assessor's Block Numbers Shown in Ellipses.
Assessor's Parcel Numbers Shown in Circles.