N.1/2 SEC.18, T.11N,. R.8E., M.D.B.&M.

Light Tract M.O.R. Bk.A., Pg.29 (3rd.)
Parcel Map M.O.R. Bk. 3, Pg. 84
Parcel Map M.O.R. Bk. 4, Pg. 40,41,43
Parcel Map M.O.R. Bk. 5, Pg. 93
Parcel Map M.O.R. Bk. 7, Pg. 26,78&126
Parcel Map M.O.R. Bk. 8, Pg. 66,121

Parcel Map M.O.R. Bk. 9, Pg. 115
Survey M.O.R. Bk. 6, Pg. 115
Survey M.O.R. Bk. 7, Pg. 31
Survey M.O.R. Bk. 11, Pg. 80
Parcel Map M.O.R. Bk.14, Pg. 118, P-73235
Parcel Map M.O.R. Bk.15, Pg. 129, P-73414

36-08

Bk.37

1"= 400'

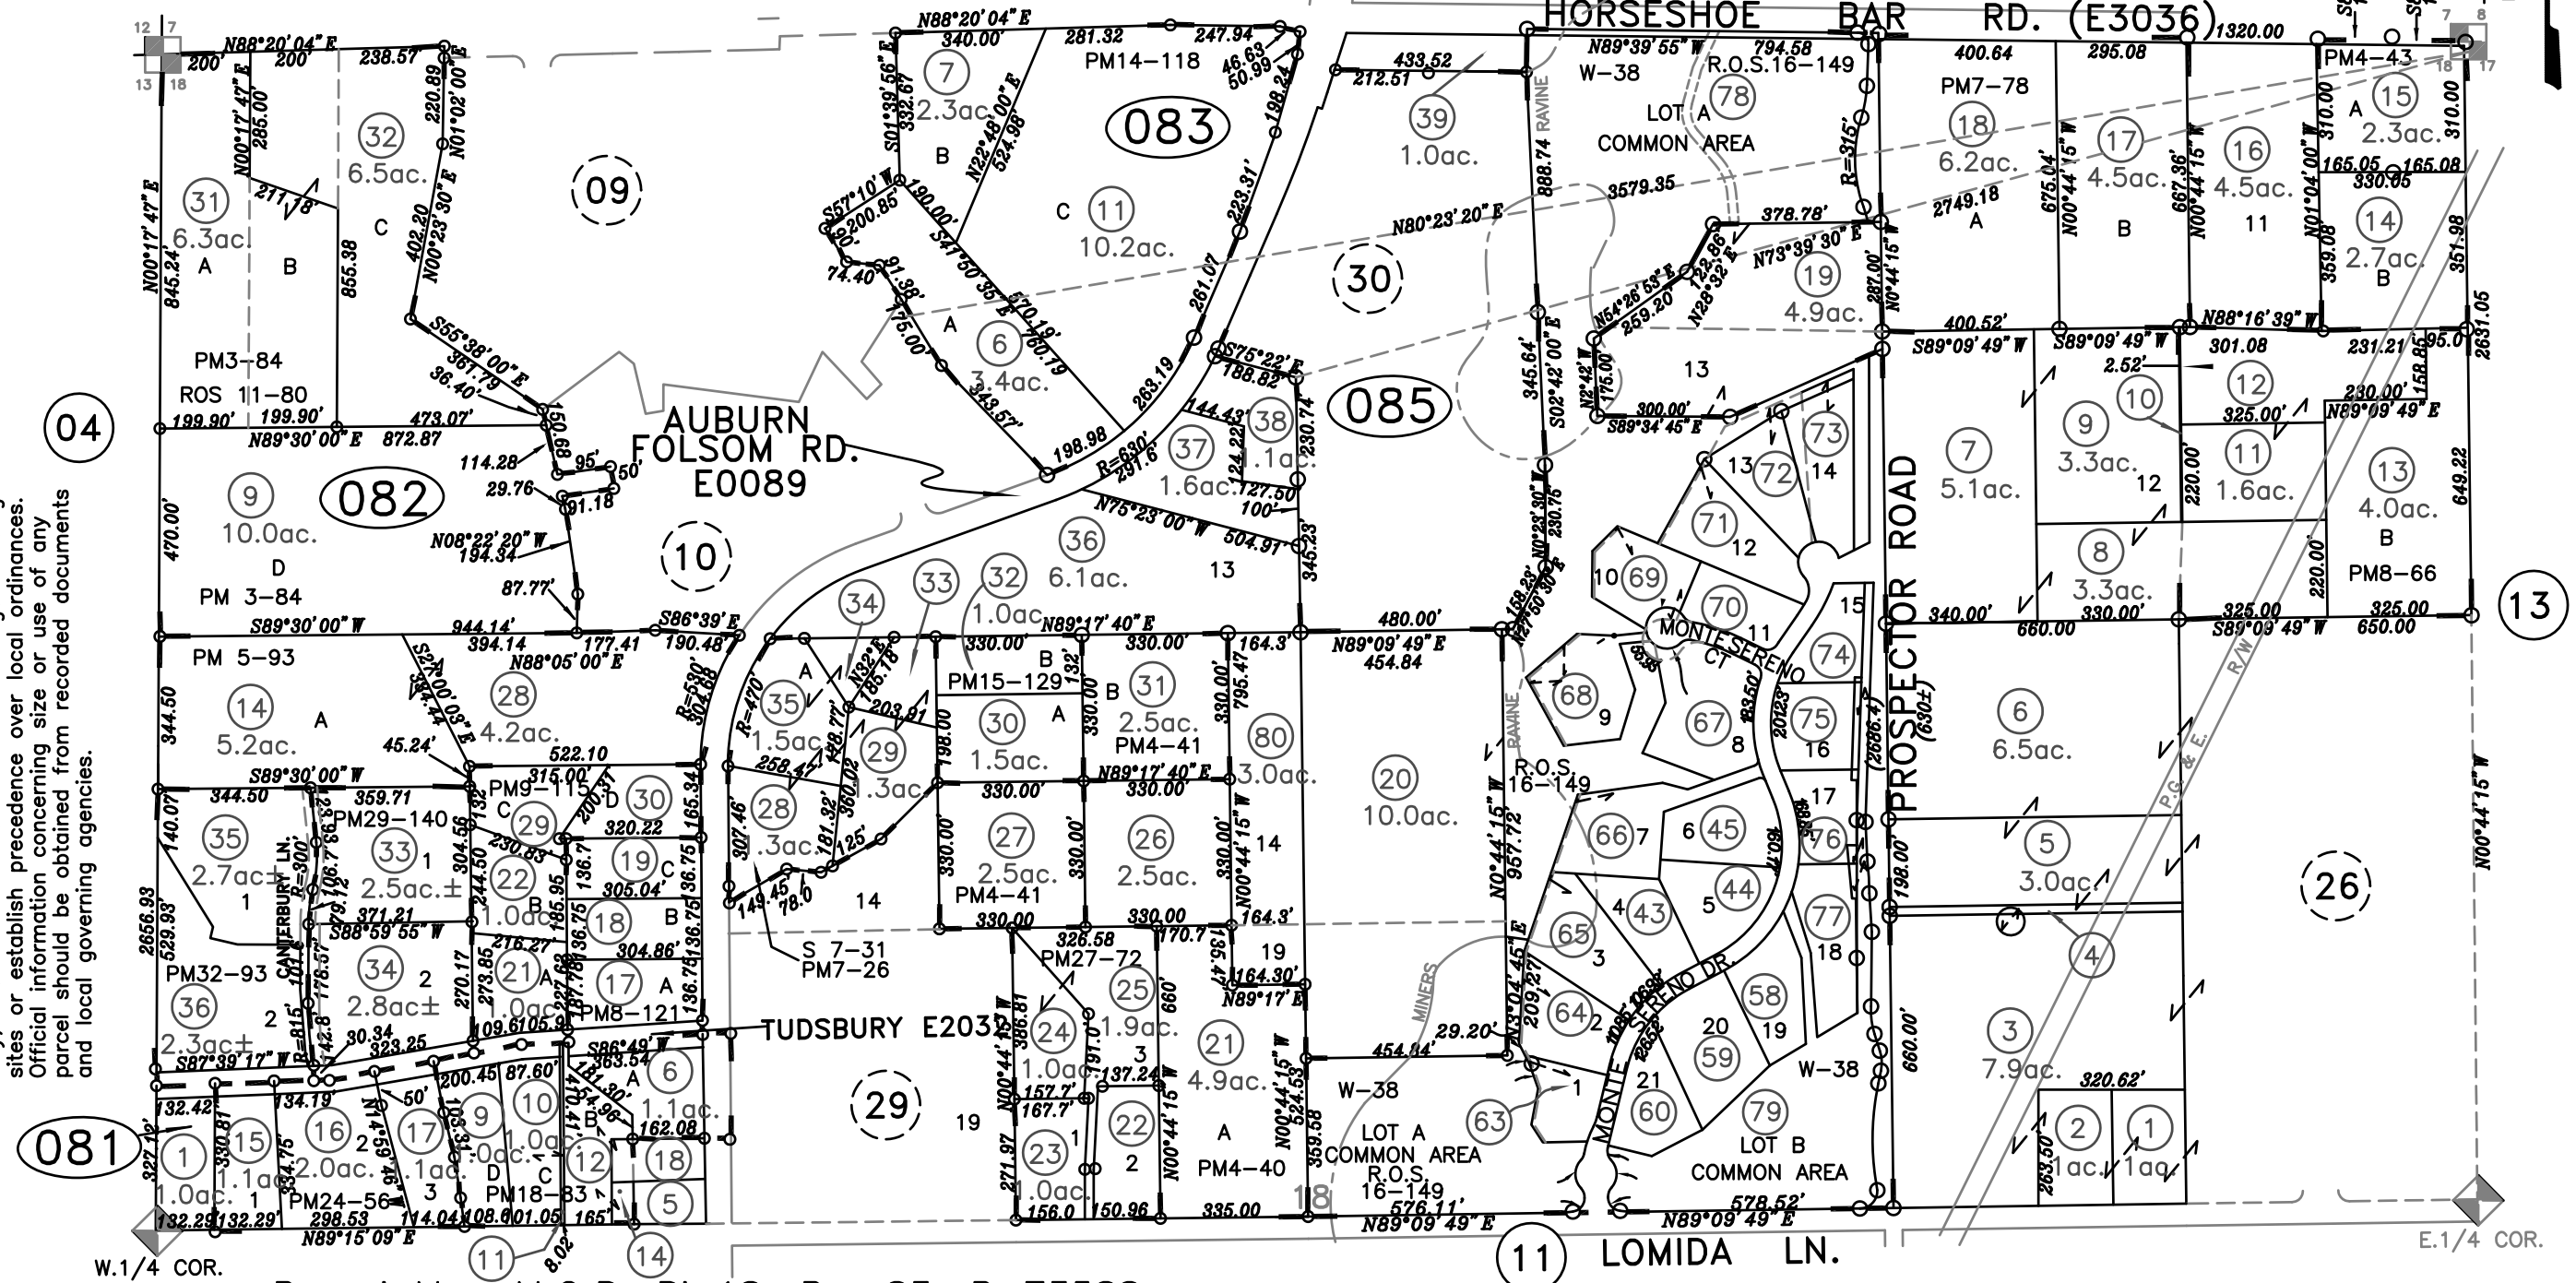

NOTE
This map was prepared for assessment purposes only, and is not intended to illustrate legal building sites or establish precedence over local ordinances. Official information concerning size or use of any parcel should be obtained from recorded documents and local governing agencies.

Parcel Map M.O.R. Bk.18, Pg. 83, P-73588
Parcel Map M.O.R. Bk.24, Pg. 56, P-75394
Parcel Map M.O.R. Bk.27, Pg. 72, P-75394
Parcel Map M.O.R. Bk.29, Pg. 140, P-75627
Miner's Creek M.O.R. Bk.W, Pg. 38 Tr. 859

Survey M.O.R. Bk.16, Pg. 149, #2328

Assessor's Map Bk.36 Pg.08
County of Placer, Calif.

03-19-2008
10-04-2005
01-03-2002
10-11-2000
08-07-2000
02-15-2000 BMJ
PAGE REDRAWN PER BASEMAP INFORMATION

NOTE
All distances on curved lines are chord measurements.

NOTE
Assessor's Block Numbers Shown in Ellipses.
Assessor's Parcel Numbers Shown in Circles.