REVISION #	DATE:	DESCRIPTION AND SHEET NO.:	APPROVED BY:	DATE:

REGISTERED PROFESSIONAL ENGINEER
BRIAN R. STEPHENSON
No. 65313
Exp. 9/30/09
CIVIL
STATE OF CALIFORNIA

THE COUNTY OF PLACER OR ITS OFFICERS OR AGENTS SHALL NOT BE RESPONSIBLE FOR THE ACCURACY OR COMPLETENESS OF ELECTRONIC COPIES OF THIS PLAN SHEET.

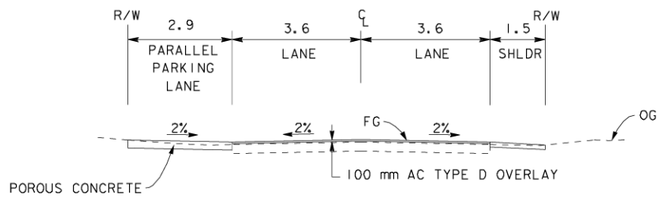

HYBRID ALT - COON STREET PARALLEL PARKING

NTS

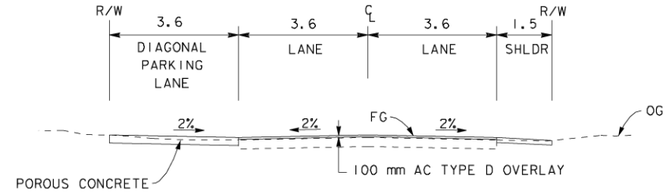

HYBRID ALT - COON STREET DIAGONAL PARKING

NTS

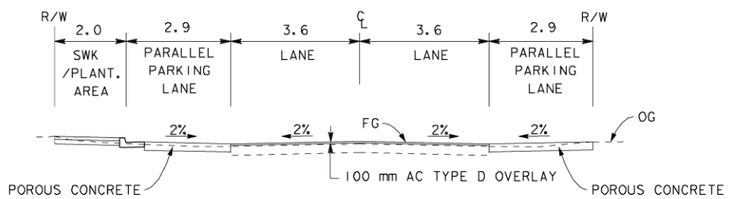

HYBRID ALT - COON STREET PARALLEL PARKING

NTS

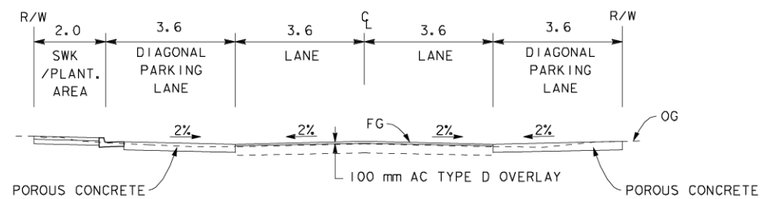

HYBRID ALT - COON STREET DIAGONAL PARKING

NTS

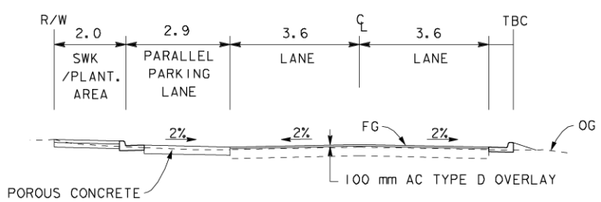

HYBRID ALT - COON STREET PARALLEL PARKING

NTS

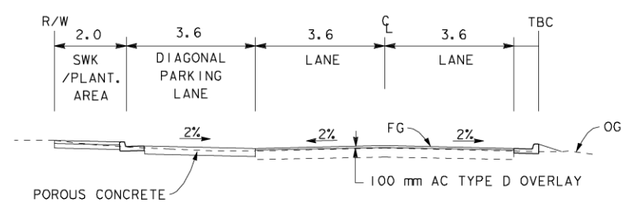

HYBRID ALT - COON STREET DIAGONAL PARKING

NTS

FOR REDUCED PLANS ORIGINAL SCALE IS IN INCHES 0 1 2 3

ALL DIMENSIONS SHOWN IN FEET UNLESS OTHERWISE NOTED

Source: Dokken Engineering

Figure 2-4
Kings Beach Commercial Core Improvement Project Preferred Alternative: Hybrid Alternative

PLAN SCALE:
PROFILE SCALE:
HORIZ.:
VERT.:

DESIGNED: DATE:
DESIGNED_BY 03/15/08
DRAWN: DATE:
DRAWN_BY 03/15/08
CHECKED: DATE:
CHECKED_BY 03/15/08
RECORD DRAWING:

CONTRACT NO.
JOB#

COUNTY OF PLACER DEPARTMENT OF PUBLIC WORKS
KINGS BEACH COMMERCIAL CORE IMPROVEMENT PROJECT
TYPICAL SECTIONS

SHEET NO.
27
OF
28

06676.06 005