REVISION #	DATE:	DESCRIPTION AND SHEET NO.:	APPROVED BY:	DATE:

REGISTERED PROFESSIONAL ENGINEER
BRIAN R. STEPHENSON
No. 65313
Exp. 9/30/09
CIVIL
STATE OF CALIFORNIA

THE COUNTY OF PLACER OR ITS OFFICERS OR AGENTS SHALL NOT BE RESPONSIBLE FOR THE ACCURACY OR COMPLETENESS OF ELECTRONIC COPIES OF THIS PLAN SHEET.

PLAN SCALE: NO SCALE
PROFILE SCALE: HORIZ: NA VERT: NA

DESIGNED: DATE: 02/15/08
DRAWN: 02/15/08
CHECKED: 02/15/08
RECORD DRAWING:

CONTRACT NO.

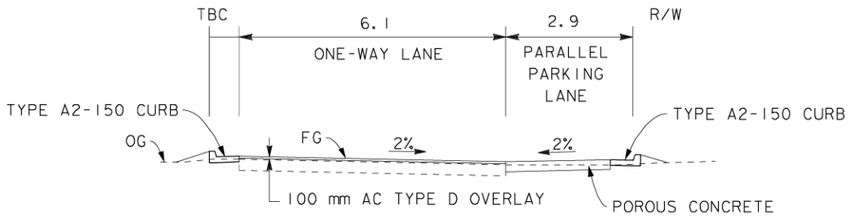

HYBRID ALT - BROOK STREET PARALLEL PARKING

NTS

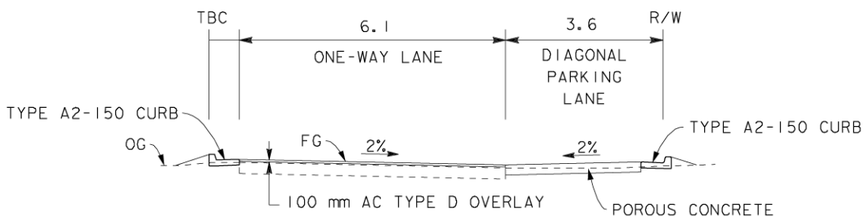

HYBRID ALT - BROOK STREET DIAGONAL PARKING

NTS

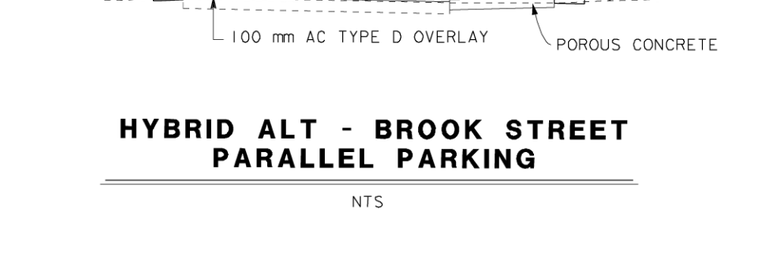

HYBRID ALT - SR 267

NTS

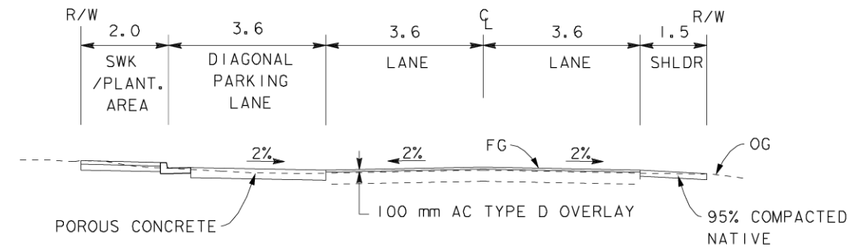

HYBRID ALT - FOX STREET DIAGONAL PARKING

NTS

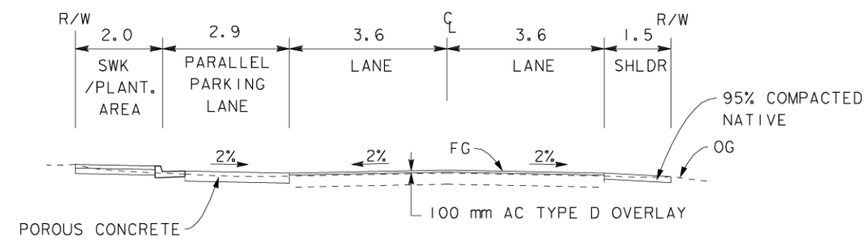

HYBRID ALT - FOX STREET PARALLEL PARKING

NTS

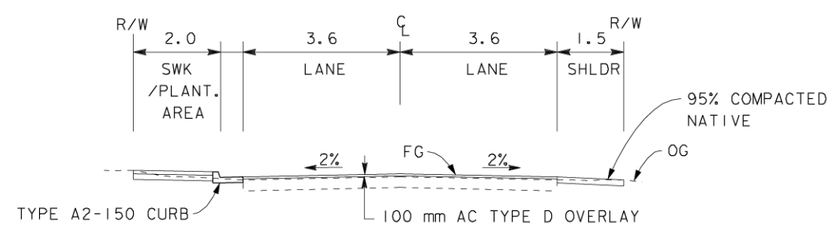

HYBRID ALT - BEAR STREET

NTS

COUNTY OF PLACER DEPARTMENT OF PUBLIC WORKS
KINGS BEACH COMMERCIAL CORE IMPROVEMENT PROJECT

TYPICAL SECTIONS

SHEET NO. 24 OF 28

06676.06.005

Source: Dokken Engineering

FOR REDUCED PLANS ORIGINAL SCALE IS IN INCHES 0 1 2 3

ALL DIMENSIONS SHOWN IN FEET UNLESS OTHERWISE NOTED

Figure 2-4
Kings Beach Commercial Core Improvement Project Preferred Alternative: Hybrid Alternative