CORNER RECORD

Agency Index Bk. 20 Pg 98
Document Number 20180079

City of _____ County of Placer, California

Brief Legal Description PARCEL 1 PER 28 PM 144, POR. SEC 16., T14 N., R 09 E., MDM

CORNER TYPE

☐ Government Corner ☐ Control
☐ Meander ☒ Property
☐ Rancho ☐ Other

Date of Survey July 13, 2018

COORDINATES (Optional)

N. _____ E. _____
Elevation _____
Units ☐ Metric ☐ U.S. Survey Foot
Horizontal Datum _____
Zone _____ Epoch Date _____
Vertical Datum _____
☐ Complies with Public Resources Code §§8801-8819
☐ Complies with Public Resources Code §§8890-8902

PLS Act Ref.:	☒ **8765(d)**	☐ **8771**	☐ **8773**	☐ **Other:**
Corner/ Monument:	☐ Left as found	☐ Established	☐ Rebuilt	☐ Pre-Construction
	☐ Found and tagged	☒ Reestablished	☐ Referenced	☐ Post-Construction

Narrative of corner identified and monument as found, set, reset, replaced, or removed:
☐ See sheet #2 for description(s):

Searched for the NW corner of Parcel 1 per Bk 28 Parcel Maps, Pg 144, nothing found. Found monuments on the north and south boundary of Parcel 1 & the south boundary of Parcel 2 per Bk 28 Parcel Maps, Pg 144. Reset the NW corner Parcel 1 per Bk 28 Parcel Maps, Pg 144 per record data.

SURVEYOR'S STATEMENT

This Corner Record was prepared by me or under my direction in conformance with the Professional Land Surveyors' Act on August 27, 2018.

Signed Thomas E. Leland P.L.S. or R.C.E. No. 14320

REGISTERED PROFESSIONAL ENGINEER THOMAS E. LELAND Exp 3/31/19 No. 14,320 CIVIL State of California

Thomas E. Leland

COUNTY SURVEYOR'S STATEMENT

This Corner Record was received _____

and examined and filed SEPTEMBER 5, 2018.

Signed Leslie Amsberry P.L.S. or R.C.E. No. 6584

Title County Surveyor

County Surveyor's Comment

LICENSED LAND SURVEYOR LESLIE AMSBERRY No. 6584 Exp 12-31-19 STATE OF CALIFORNIA

BOOK 20 CORNER RECORDS, PAGE 98

Document Number: 20180079
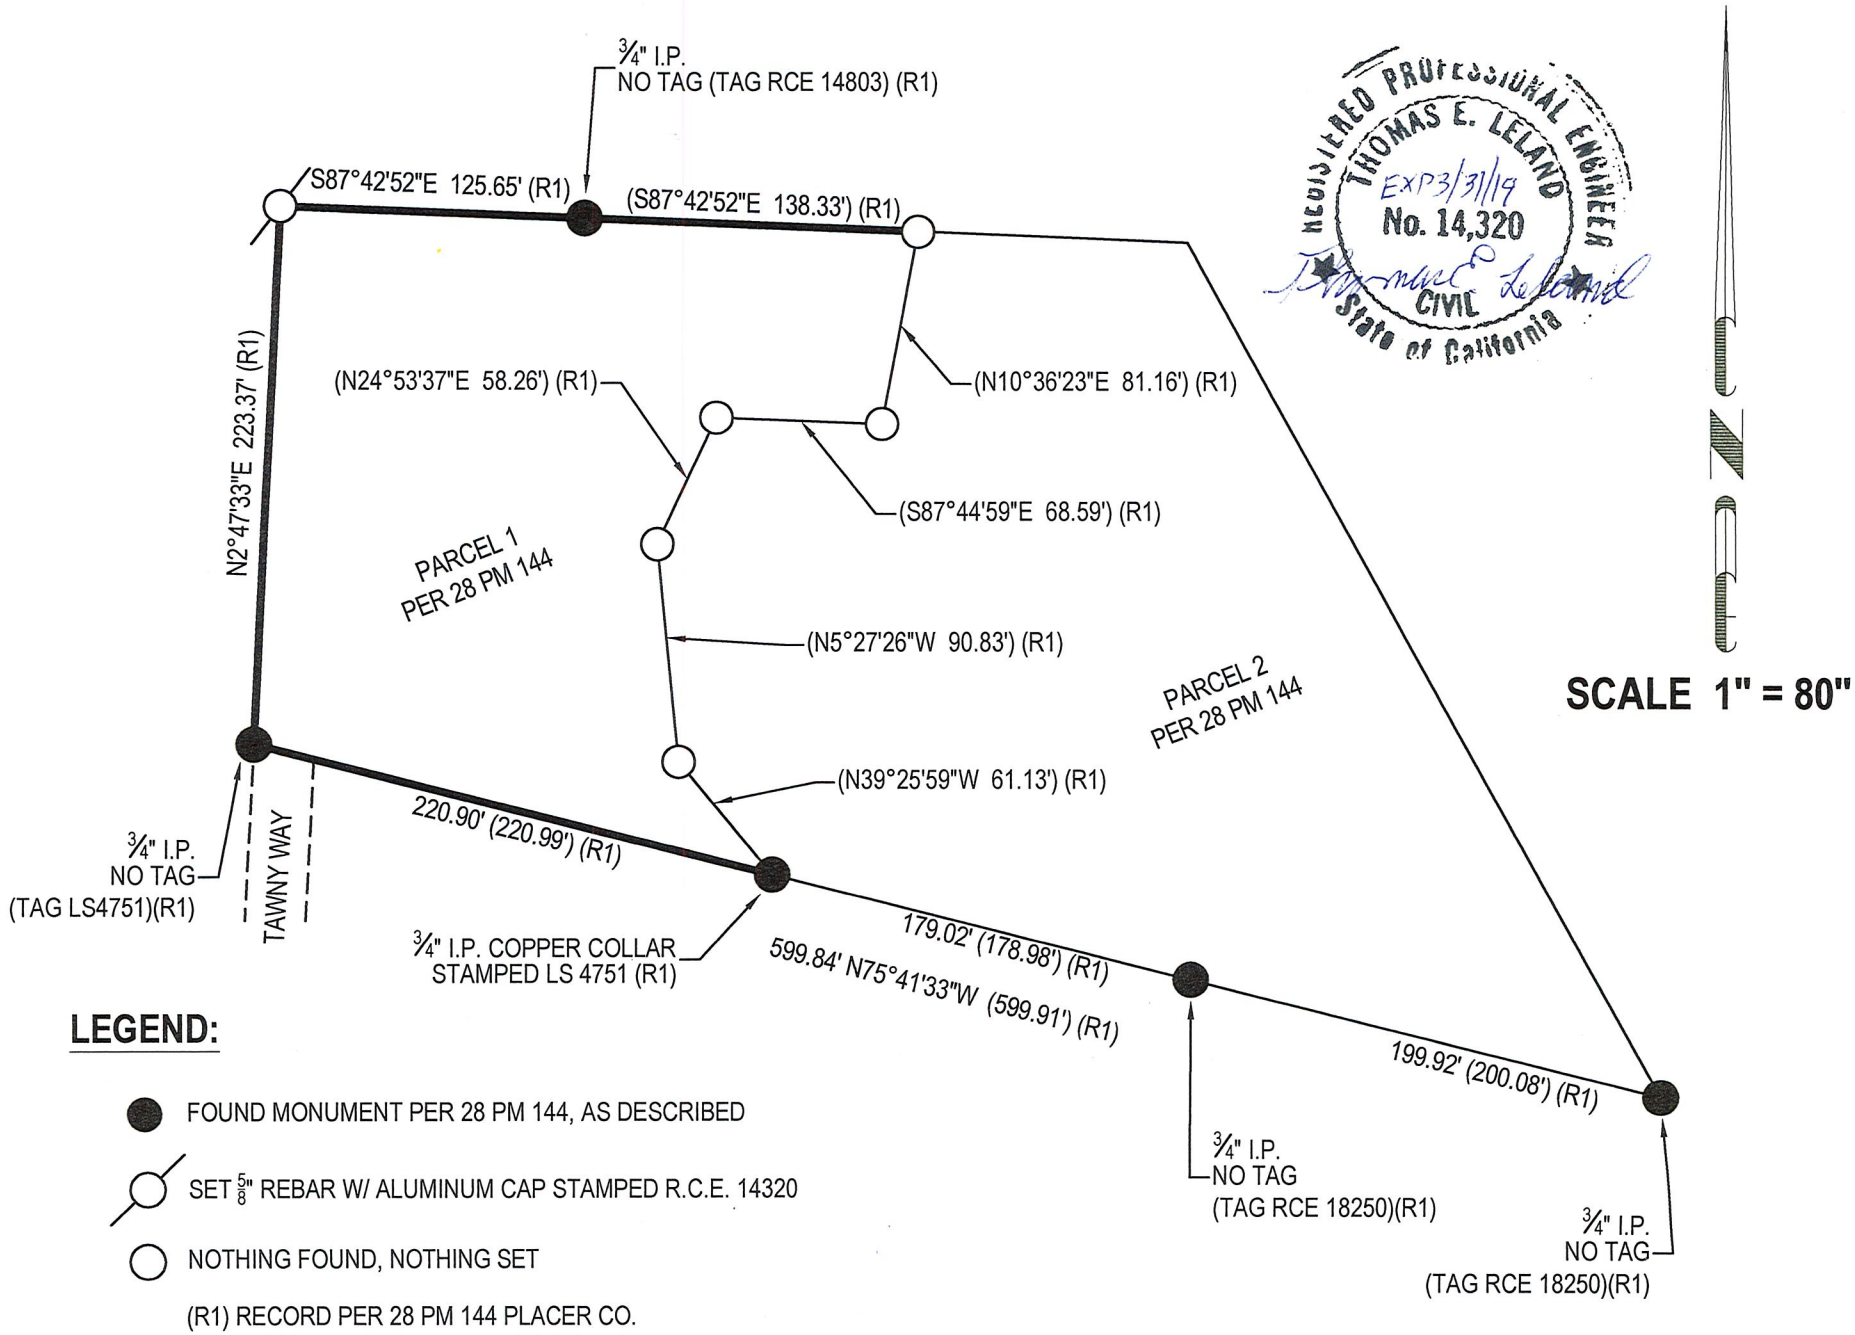
Agency Index BOOK 20 CORNER RECORDS, PAGE 98