(For County Use Only)

CORNER RECORD

COUNTY OF Placer T. 13 N R. 12 E MD MERIDIAN CALIFORNIA

CORNER TYPE: GOV'T. CORNER ☐ MEANDER ☐ RANCHO ☐ CONTROL ☐ OTHER ☐

CORNER IDENTIFICATION — DATE OF VISIT April 19 78

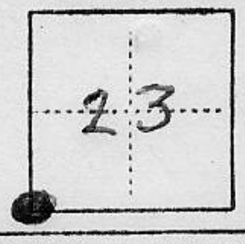

Set pipe in old rock mound -

CORNER — LEFT AS FOUND ☐ FOUND AND TAGGED ☐ REESTABLISHED OBLITERATED CORNER ☑ REBUILT ☐

PHYSICAL DESCRIPTION OF CORNER FOUND, EVIDENCE AND METHOD USED TO IDENTIFY OR REESTABLISH

Record - 24" Dia cedar - N65°W 76 lks - fnd stump
Record - 10" Live Oak - S 69°W 57 lks - fnd
Record - 26" Yellow Pine - N87°E 66 lks - fnd -
Record - 5" Manzanita - S87°E 109 lks. - gone

PHYSICAL DESCRIPTION OF MONUMENTS REBUILT OR PERPETUATED

Set 2" dia Capped Pipe - stamped for corner - LS3026 and 1978
Cedar stump bears N 61°W 68 lks - orig B.T.
Live Oak 28" dia. bears S 59°W 56 lks - orig BT
Y. Pine 33" dia bears East 62 lks - orig BT - scribing vis. in blaze.
Doug. fir 10" dia bears N 32°W 18 lks - New BT } scribed
Live Oak 9" dia bears S 38°E 45 lks - New BT

CALIFORNIA COORDINATE SYSTEM ORDER: FIRST ☐ SECOND ☐ THIRD ☐

STATIONS USED: NGS (USC & GS) ☐ STATE ☐ COUNTY ☐ OTHER ☐ STATION _____ STATION _____

ZONE _____ ELEVATION _____ NORTHINGS (Y) _____ EASTINGS (X) _____

SKETCH: (Include reference tie or witness points, remarks and topo of area)

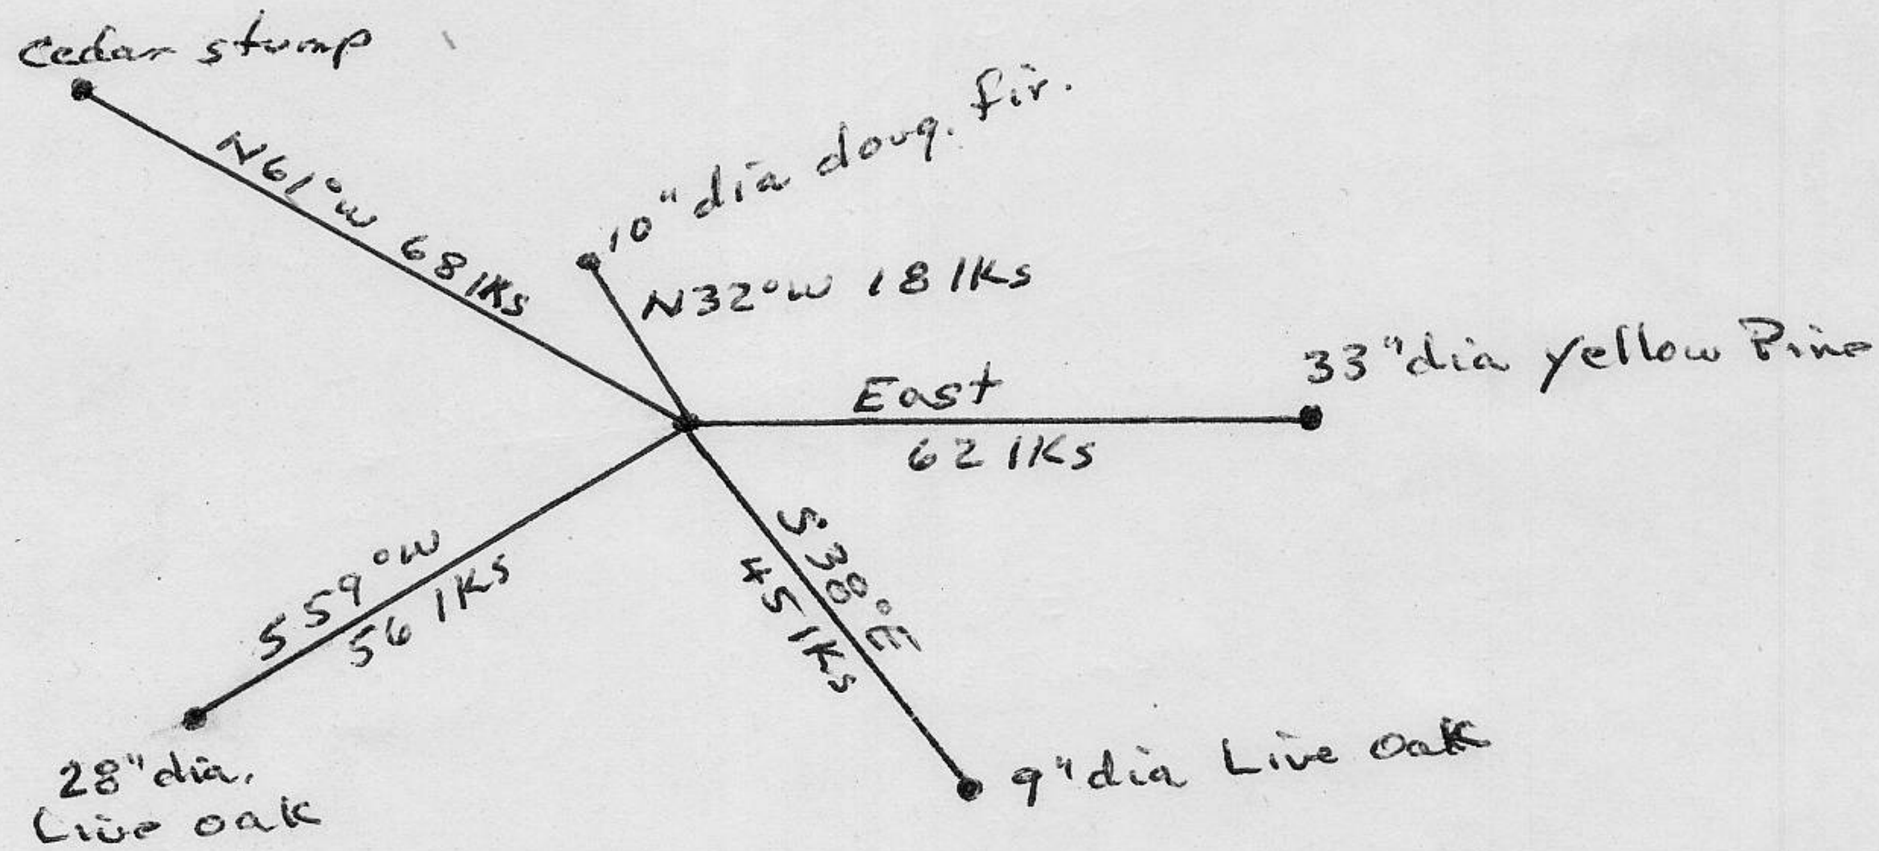

Book 1, Corner Records, Page 45

SURVEYOR'S CERTIFICATE

THIS CORNER RECORD WAS PREPARED BY ME OR UNDER MY DIRECTION IN CONFORMANCE WITH THE LAND SURVEYORS ACT ON May 18 19 78.

SIGNED: J. L. Miller

L.S. or R.C.E. No.: L.S. 3026

SEAL

LICENSED LAND SURVEYOR JOEL MILLER No. L.S. 3026 STATE OF CALIFORNIA

COUNTY SURVEYOR'S CERTIFICATE

THE CORNER RECORD WAS RECEIVED MAY 26 19 78

AND EXAMINED AND FILED MAY 26 19 78.

BY: John F. Shotwell

TITLE: County Surveyor

DOCUMENT No. _____

STATEMENT ON BACK OF SHEET YES ☐ NO ☐