(For County Use Only)

CORNER RECORD

COUNTY OF Placer T. 13 N R. 12 E M.D. MERIDIAN CALIFORNIA

CORNER TYPE: GOV'T. CORNER ☒ MEANDER ☐ RANCHO ☐ CONTROL ☐ OTHER ☐

CORNER IDENTIFICATION — DATE OF VISIT April 1978

Corner falls on East slope of ridge in heavy brush area.

CORNER — LEFT AS FOUND ☐ FOUND AND TAGGED ☐ REESTABLISHED OBLITERATED CORNER ☑ REBUILT ☐

PHYSICAL DESCRIPTION OF CORNER FOUND; EVIDENCE AND METHOD USED TO IDENTIFY OR REESTABLISH

Found scattered rock mound.
Record - orig B.T. - 6" dia. Manzanita S22½°W 47 lks - No evidence
Record - orig BT - 8" dia. Yellow Pine N28½°W 26 lks - found stump and log with orig scribing

PHYSICAL DESCRIPTION OF MONUMENTS REBUILT OR PERPETUATED

Set 2" capped pipe marked for Cor. and built rock mound stamped LS3026 1978
℄ - orig B.T. stump bears ~~N54°W 35 lks~~ N51°W 26 lks
℄ - New BT - 34" dia. Pine - Bears N25°E 132 lks
℄ - New BT - 8" dia Black oak - Bears S34°E 25 lks. } scribed
℄ - New BT - 5" dia pine - Bears N54°W 34 lks

CALIFORNIA COORDINATE SYSTEM ORDER: FIRST ☐ SECOND ☐ THIRD ☐

STATIONS USED: NGS (USC & GS) ☐ STATE ☐ COUNTY ☐ OTHER ☐ STATION _____ STATION _____

ZONE _____ ELEVATION _____ NORTHINGS (Y) _____ EASTINGS (X) _____

SKETCH: (Include reference tie or witness points, remarks and topo of area)

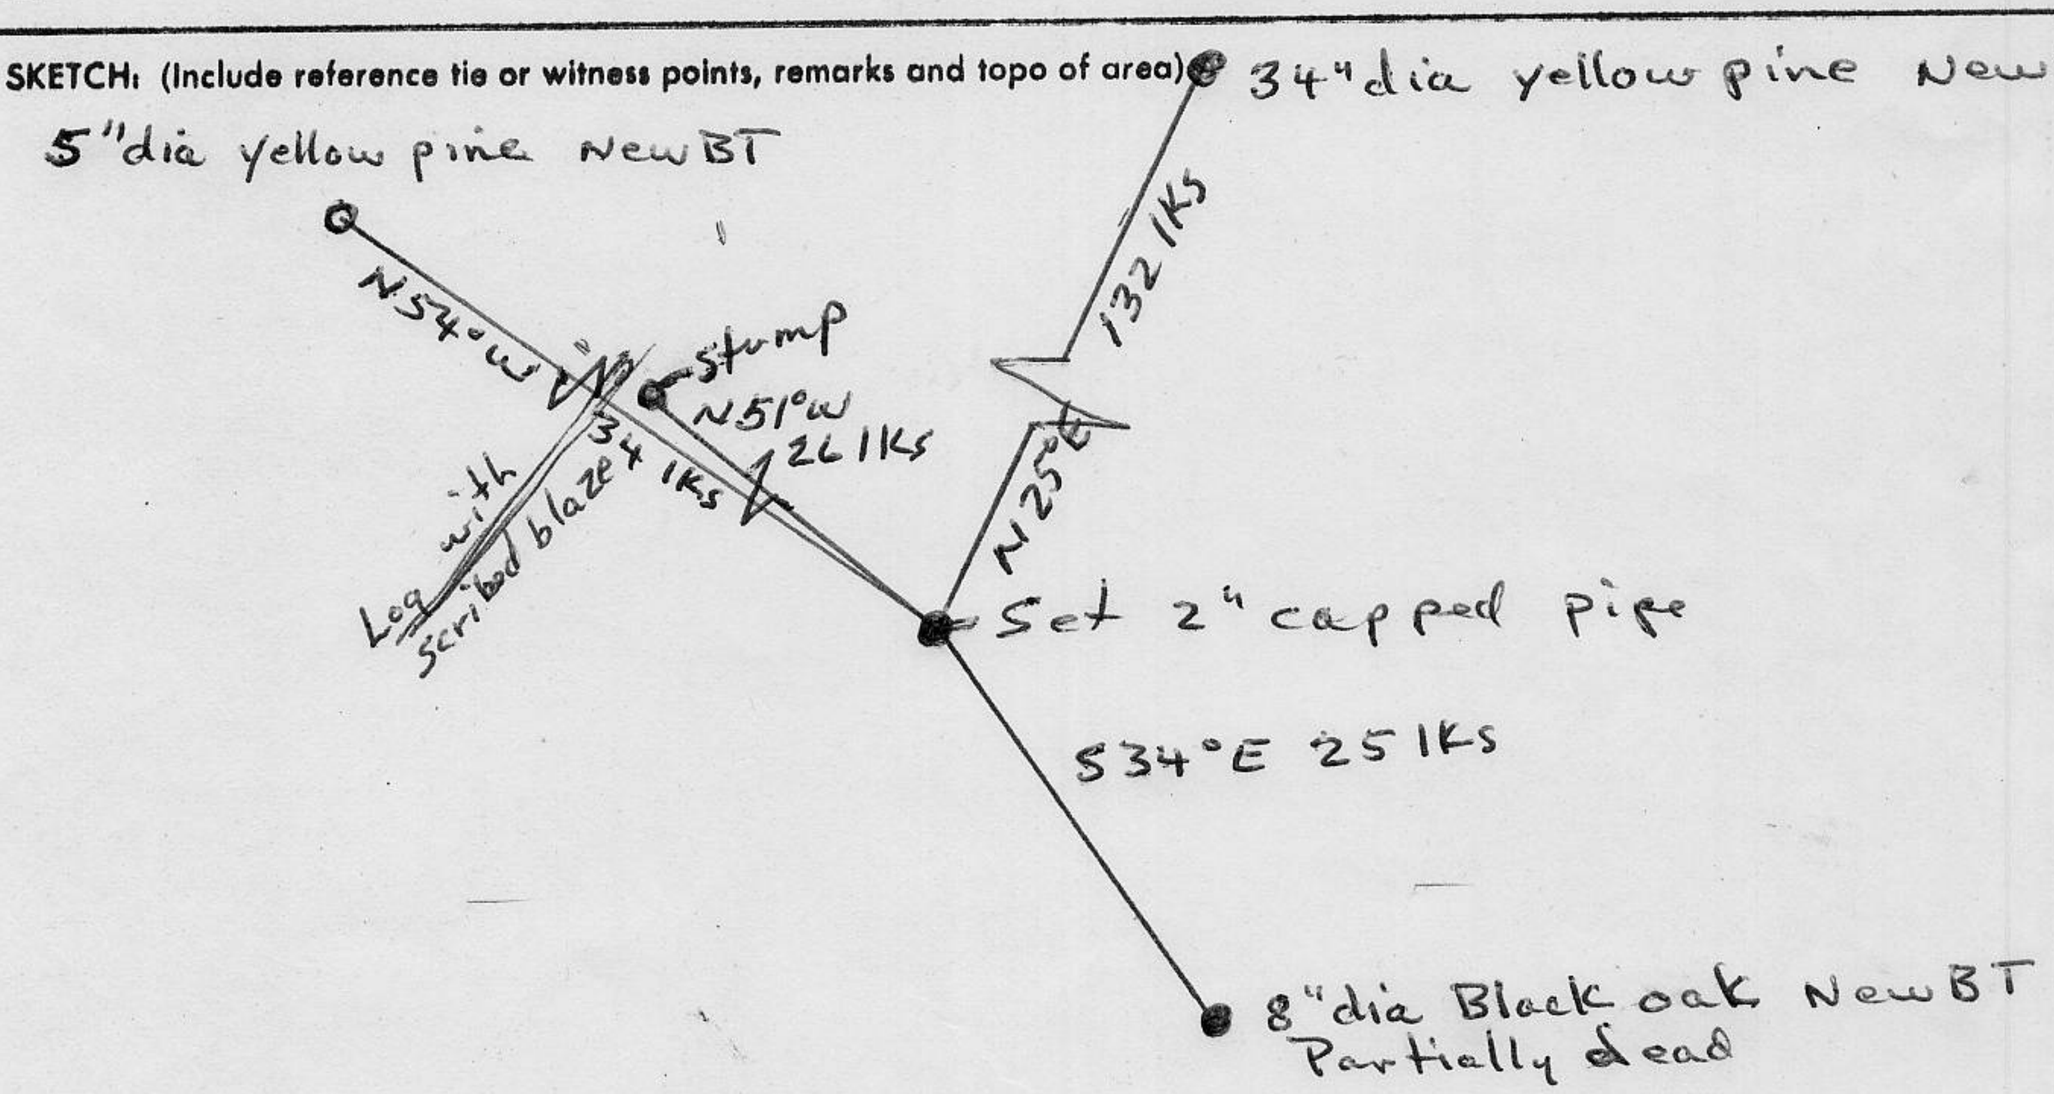

SURVEYOR'S CERTIFICATE

THIS CORNER RECORD WAS PREPARED BY ME OR UNDER MY DIRECTION IN CONFORMANCE WITH THE LAND SURVEYORS ACT ON May 18 1978.

SIGNED: J. L. Miller

L.S. or R.C.E. No.: LS 3026

SEAL

LICENSED LAND SURVEYOR J. L. MILLER L.S. 3026 STATE OF CALIFORNIA

COUNTY SURVEYOR'S CERTIFICATE

THE CORNER RECORD WAS RECEIVED 5/26 1978

AND EXAMINED AND FILED 5/26 1978.

BY: John J. Shotwell

TITLE: County Surveyor

DOCUMENT No. _____

STATEMENT ON BACK OF SHEET YES ☐ NO ☐

Book 1, Corner Records, Page 47