(For County Use Only)

CORNER RECORD

COUNTY OF Placer T. 13 N R. 13 E M.D.M. MERIDIAN CALIFORNIA

CORNER TYPE: GOV'T. CORNER ☒ MEANDER ☐ RANCHO ☐ CONTROL ☐ OTHER ☐

CORNER IDENTIFICATION — DATE OF VISIT Dec 1977

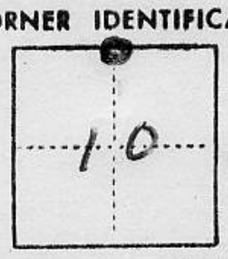

CORNER — LEFT AS FOUND ☐ FOUND AND TAGGED ☐ REESTABLISHED OBLITERATED CORNER ☒ REBUILT ☐

PHYSICAL DESCRIPTION OF CORNER FOUND; EVIDENCE AND METHOD USED TO IDENTIFY OR REESTABLISH

fnd. recent mound of rocks
Orig B.T. - 18" fir N 74° E 54 LKS - down
Orig B.T. - 20" fir S 79° E 26 LKS - down

PHYSICAL DESCRIPTION OF MONUMENTS REBUILT OR PERPETUATED

Set 2" Capped pipe and enlarged rock mound.
orig BT - stumphole - N 74° E 59 LKS
Orig BT - stump - S 79° E 26 LKS
New BT - 22" dia fir N 2° E 32 LKS
New BT - 35" dia fir S 2° E 25 LKS

CALIFORNIA COORDINATE SYSTEM ORDER: FIRST ☐ SECOND ☐ THIRD ☐

STATIONS USED: NGS (USC & GS) ☐ STATE ☐ COUNTY ☐ OTHER ☐ STATION _____ STATION _____

ZONE _____ ELEVATION _____ NORTHINGS (Y) _____ EASTINGS (X) _____

SKETCH: (Include reference tie or witness points, remarks and topo of area)

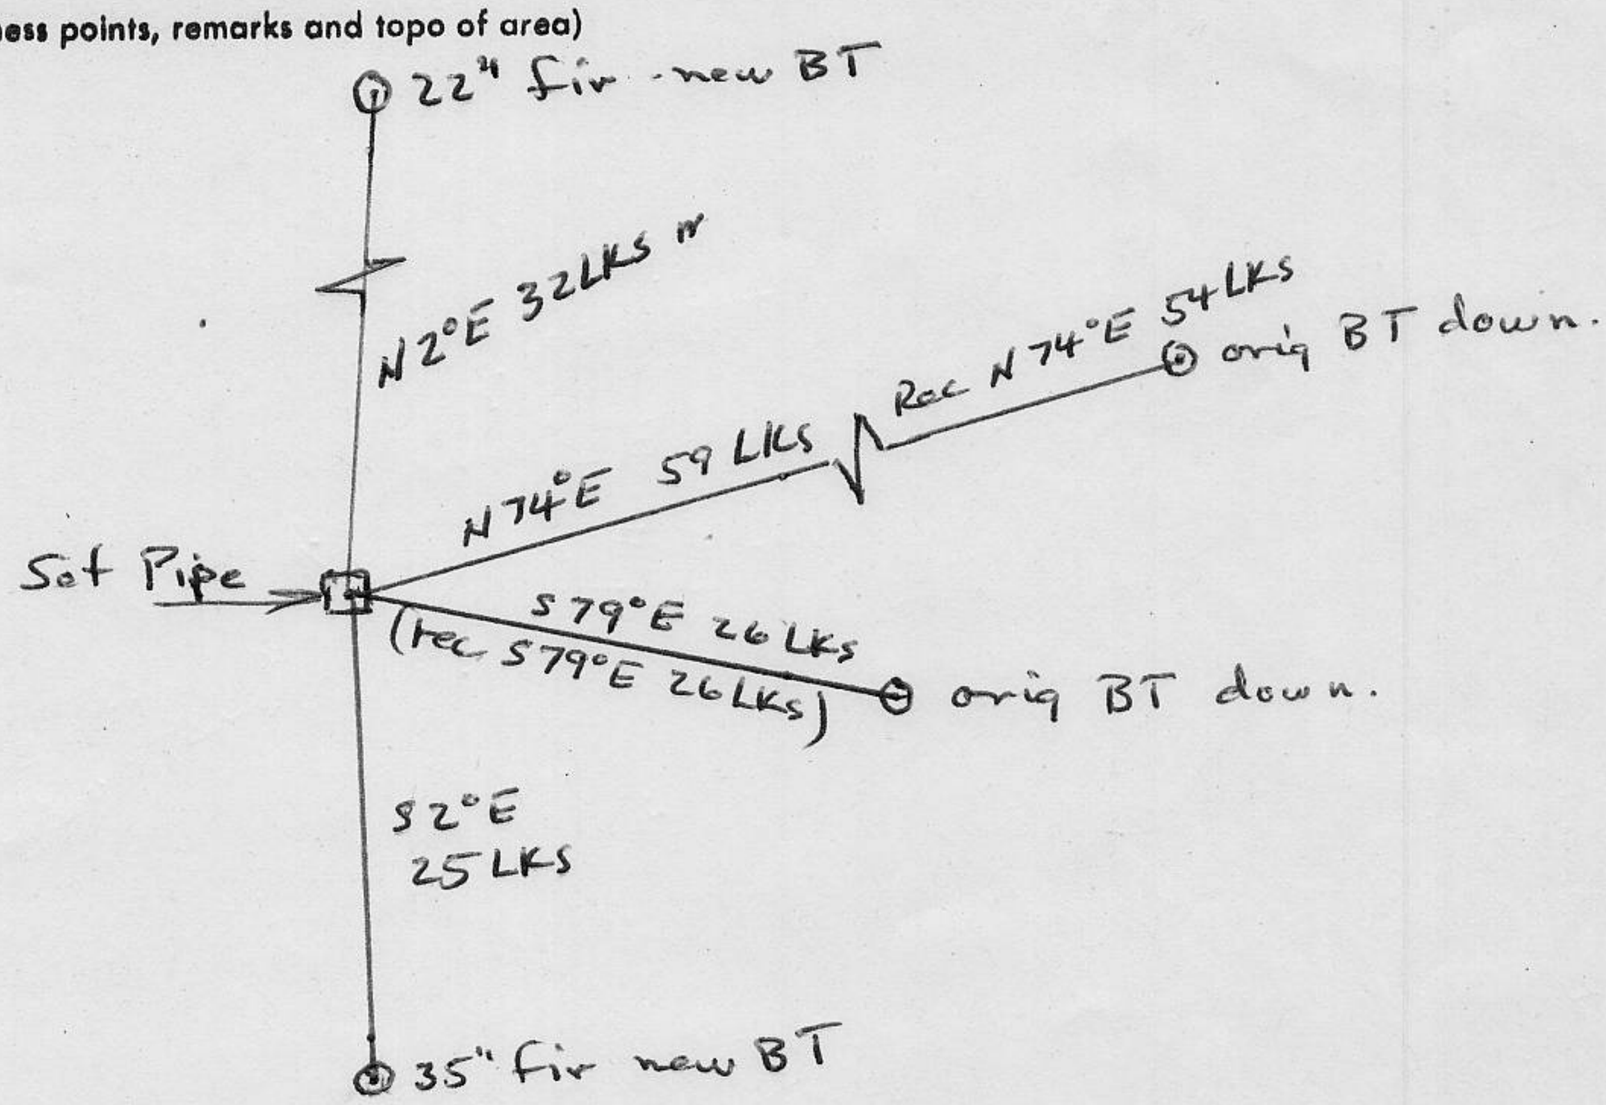

SURVEYOR'S CERTIFICATE

THIS CORNER RECORD WAS PREPARED BY ME OR UNDER MY DIRECTION IN CONFORMANCE WITH THE LAND SURVEYORS ACT ON Jan 23 1978

SIGNED: J. L. McCoy

L.S. or R.C.E. No.: L.S. 3026

LICENSED LAND SURVEYOR J. L. MILLER No. L.S. 3026 STATE OF CALIFORNIA

SEAL

COUNTY SURVEYOR'S CERTIFICATE

THE CORNER RECORD WAS RECEIVED February 2, 1978

AND EXAMINED AND FILED February 2, 1978.

BY: Neal L. Snyder

TITLE: Deputy County Surveyor L.S. 3798

DOCUMENT No. _____

STATEMENT ON BACK OF SHEET YES ☐ NO ☐

BOOK 1, CORNER RECORDS, PAGE 35