(For County Use Only)

CORNER RECORD

COUNTY OF Placer T. 13 N R. 12 E MDM MERIDIAN CALIFORNIA

CORNER TYPE: GOV'T. CORNER ☒ MEANDER ☐ RANCHO ☐ CONTROL ☐ OTHER ☐

CORNER IDENTIFICATION — DATE OF VISIT Jan 19 78

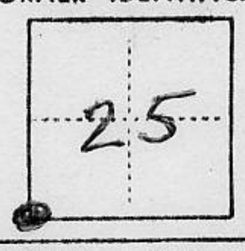

CORNER — LEFT AS FOUND ☐ FOUND AND TAGGED ☐ REESTABLISHED OBLITERATED CORNER ☒ REBUILT ☒

PHYSICAL DESCRIPTION OF CORNER FOUND; EVIDENCE AND METHOD USED TO IDENTIFY OR REESTABLISH
Found original Rock mound - on ~~Westerly~~ slope of sharp ridge

Record
orig BT 44" spruce N48½W 57 LKs. now a snag
orig BT 14" Black oak S40°E 10 LKs - Live oak with scar in proximity
orig BT 36" ~~[illegible]~~ spruce N54°E 36 LKs - now stump
orig BT 16" spruce S38°W 118 LKs - good blaze

PHYSICAL DESCRIPTION OF MONUMENTS REBUILT OR PERPETUATED
Set 2" Capped pipe marked for corner and rebuilt rock mound (pipe stamped LS3026 1978
℄ Doug. fir snag 58" dia, bears N50°W 54 lks (orig BT)
℄ Doug. fir 33" dia. bears S 58°W 98 LKS (orig BT)
℄ 18" Dia Live oak with scar - S67°E 10 LKS
℄ rotted doug fir stump bears N56 E 30 LKS (orig BT)

CALIFORNIA COORDINATE SYSTEM ORDER: FIRST ☐ SECOND ☐ THIRD ☐
STATIONS USED: NGS (USC & GS) ☐ STATE ☐ COUNTY ☐ OTHER ☐ STATION _____ STATION _____
ZONE _____ ELEVATION _____ NORTHINGS (Y) _____ EASTINGS (X) _____

SKETCH: (Include reference tie or witness points, remarks and topo of area) Scribed New B.T. 35" dia Yellow Pine

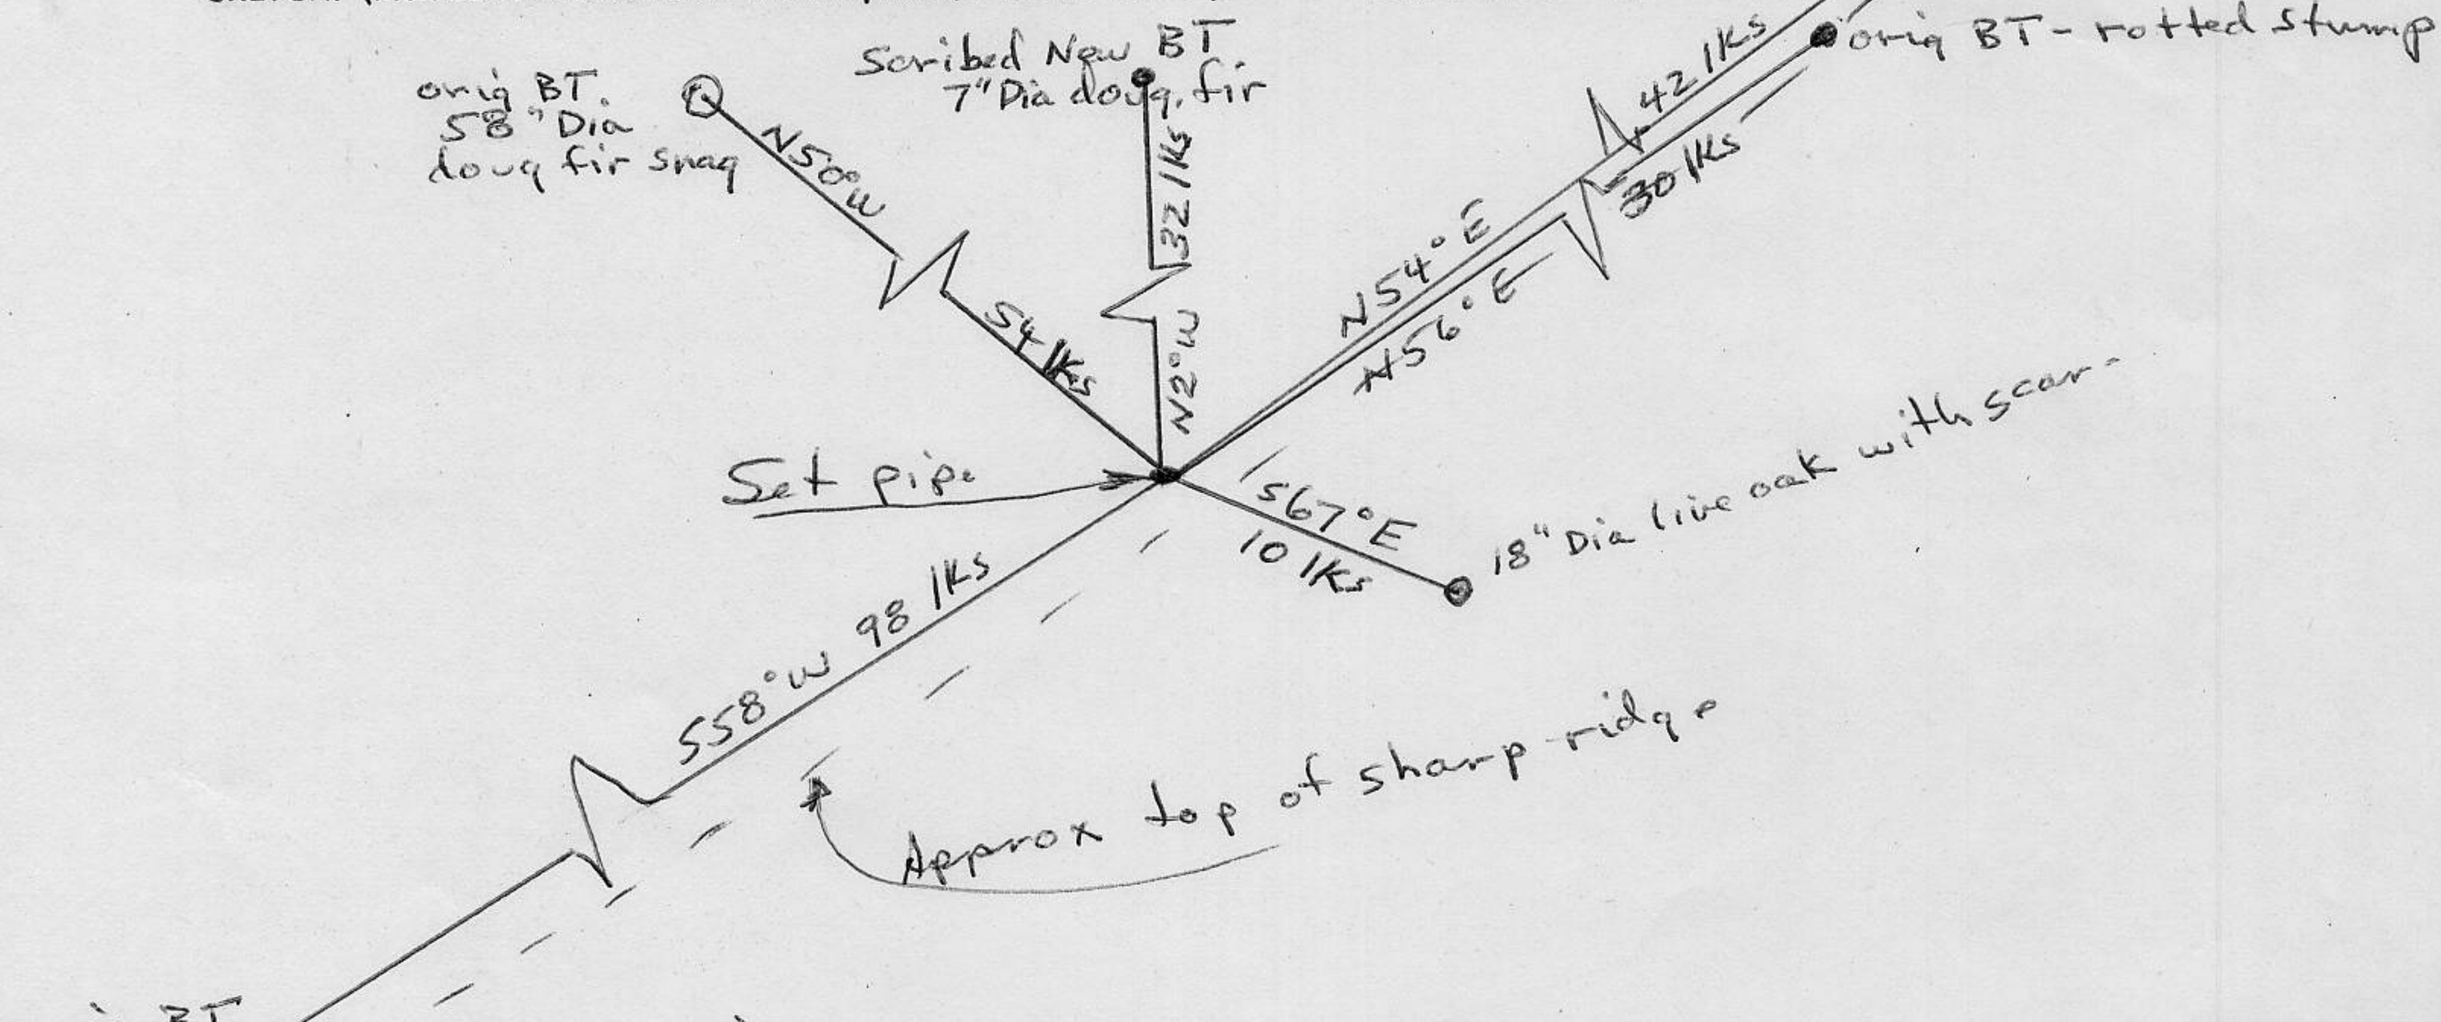

SURVEYOR'S CERTIFICATE

THIS CORNER RECORD WAS PREPARED BY ME OR UNDER MY DIRECTION IN CONFORMANCE WITH THE LAND SURVEYORS ACT ON May 18 19 78.

SIGNED: J. L. Miller

L.S. or R.C.E. No.: LS 3026

SEAL

LICENSED LAND SURVEYOR JOHN L. MILLER No. LS 3026 STATE OF CALIFORNIA

COUNTY SURVEYOR'S CERTIFICATE

THE CORNER RECORD WAS RECEIVED 5/26 19 78
AND EXAMINED AND FILED 5/26 19 78
BY: John L. Shotwell
TITLE: County Surveyor

DOCUMENT No. _____

STATEMENT ON BACK OF SHEET YES ☐ NO ☐

Book 1, Corner Records, Page 41