(For County Use Only)

CORNER RECORD

COUNTY OF Placer T. 13 N R. 12 E M D MERIDIAN CALIFORNIA

CORNER TYPE: GOV'T. CORNER ☑ MEANDER ☐ RANCHO ☐ CONTROL ☐ OTHER ☐

CORNER IDENTIFICATION — DATE OF VISIT April 1978

CORNER — LEFT AS FOUND ☐ FOUND AND TAGGED ☐ REESTABLISHED OBLITERATED CORNER ☑ REBUILT ☐

PHYSICAL DESCRIPTION OF CORNER FOUND, EVIDENCE AND METHOD USED TO IDENTIFY OR REESTABLISH

Record - orig BT 38" spruce N 37½°E 29 lks - found rotted stump -
Record - orig BT 10" fir S84°W 15 lks - found - tree has orig scars for blaze in bark but recent sawing has destroyed evidence of scribing -

PHYSICAL DESCRIPTION OF MONUMENTS REBUILT OR PERPETUATED

Set 2" capped pipe marked Pipe stamped LS 3026-1978 for corner and built rock mound.
℄ orig BT - 24" dia. white fir bears S84°W 15 lks
℄ orig BT - rotted stump bears ~~[illegible]~~ N35°E 29 lks
℄ New BT - 16" dia. white fir bears S36°E 35 lks } scribed
℄ New BT - 9" dia white fir bears N75°E 50 lks }

CALIFORNIA COORDINATE SYSTEM ORDER: FIRST ☐ SECOND ☐ THIRD ☐
STATIONS USED: NGS (USC & GS) ☐ STATE ☐ COUNTY ☐ OTHER ☐ STATION _____ STATION _____
ZONE _____ ELEVATION _____ NORTHINGS (Y) _____ EASTINGS (X) _____

SKETCH: (Include reference tie or witness points, remarks and topo of area)

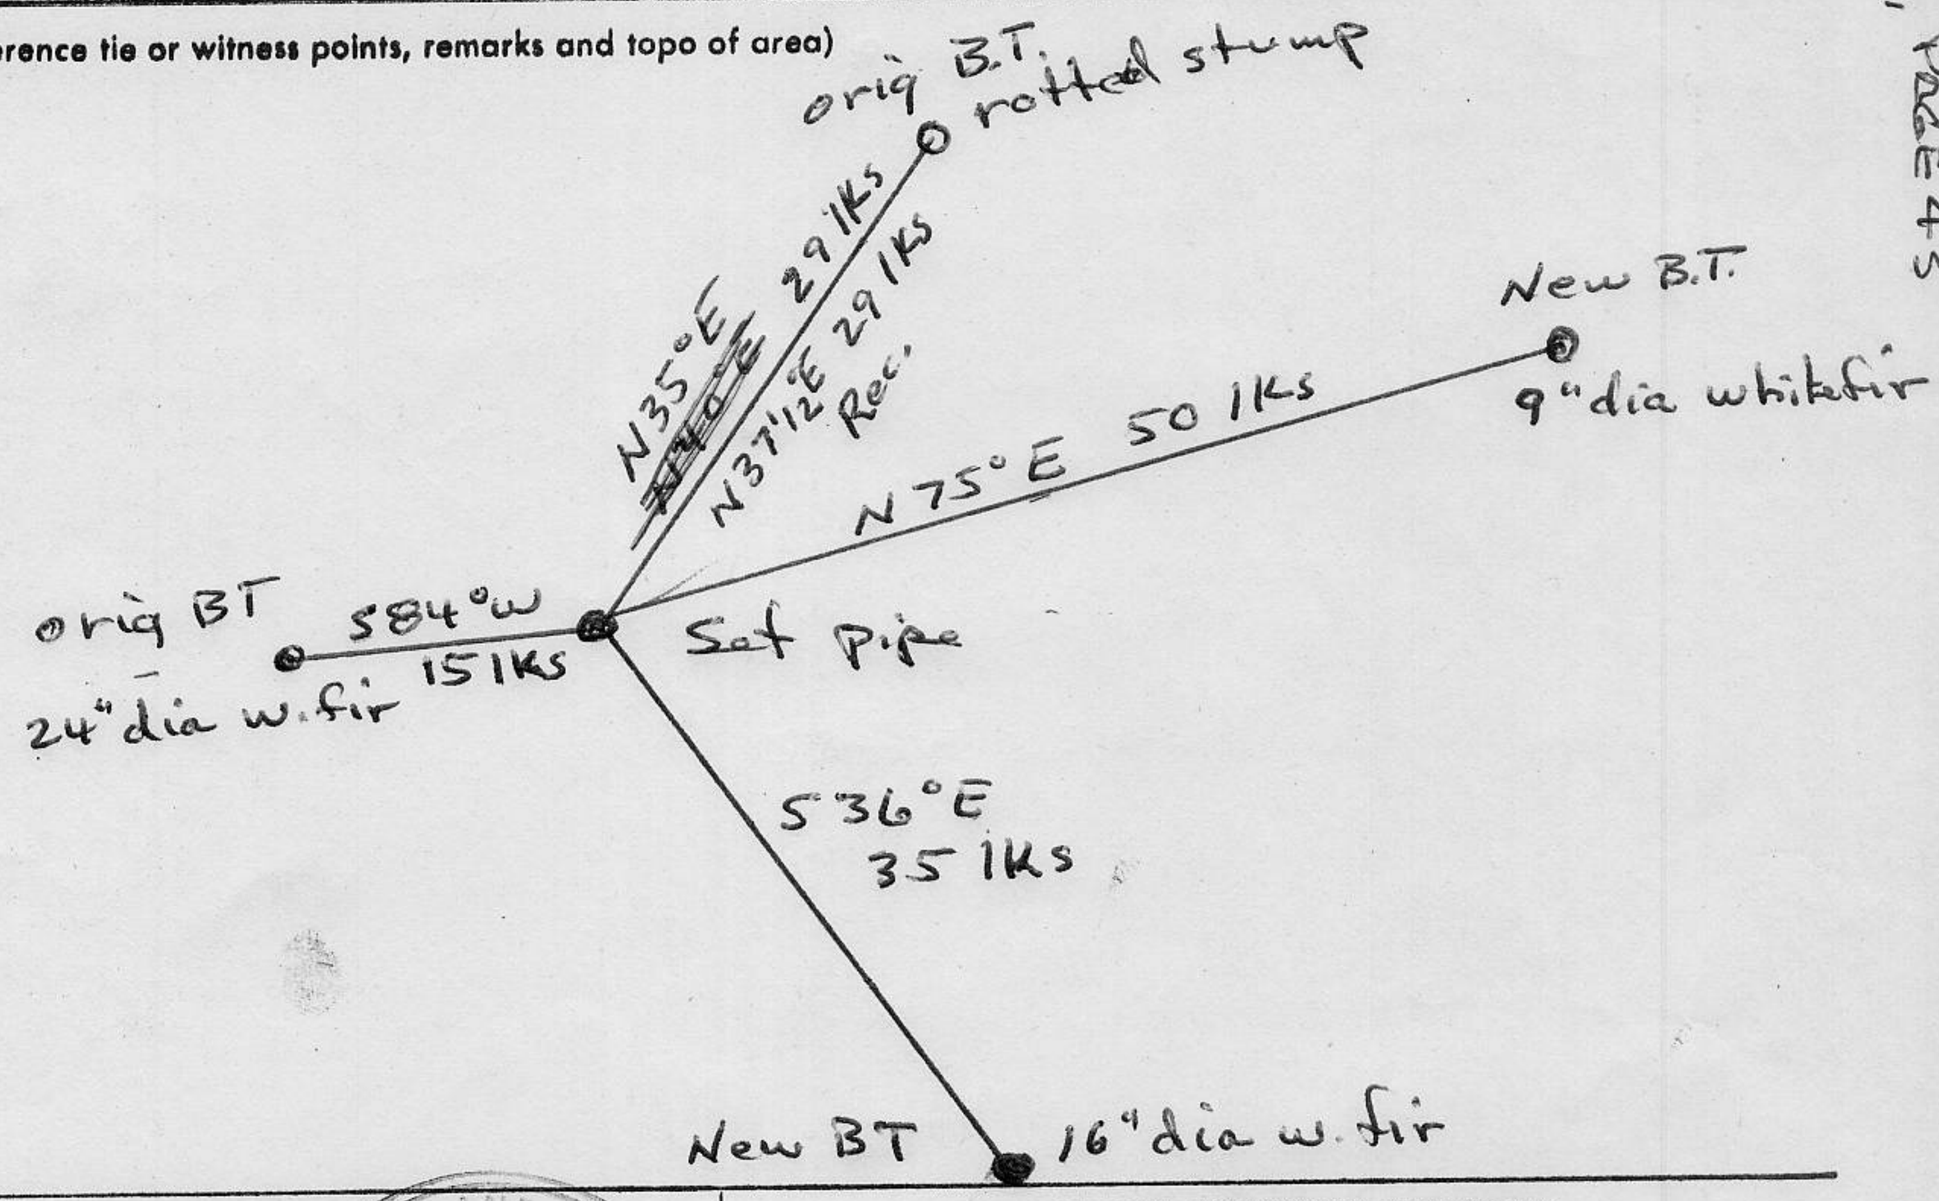

SURVEYOR'S CERTIFICATE

THIS CORNER RECORD WAS PREPARED BY ME OR UNDER MY DIRECTION IN CONFORMANCE WITH THE LAND SURVEYORS ACT ON May 18 1978

SIGNED: J. L. Miller
L.S. or R.C.E. No.: LS 3026

SEAL

LICENSED LAND SURVEYOR J. L. MILLER No. L.S. 3026 STATE OF CALIFORNIA

COUNTY SURVEYOR'S CERTIFICATE

THE CORNER RECORD WAS RECEIVED 5/26 1978
AND EXAMINED AND FILED 5/26 1978
BY: John L. Shotwell
TITLE: COUNTY SURVEYOR

DOCUMENT No. _____

STATEMENT ON BACK OF SHEET YES ☐ NO ☐

K1, CORNER RECORDS, PAGE 43