(For County Use Only)

CORNER RECORD

COUNTY OF Placer T. 13 N R. 13 E MDM MERIDIAN CALIFORNIA

CORNER TYPE: GOV'T. CORNER ☒ MEANDER ☐ RANCHO ☐ CONTROL ☐ OTHER ☐

CORNER IDENTIFICATION — DATE OF VISIT Jan 19 78

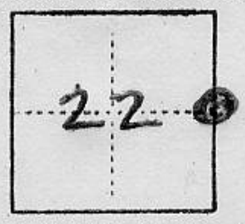

CORNER — LEFT AS FOUND ☐ FOUND AND TAGGED ☐ REESTABLISHED OBLITERATED CORNER ☒ REBUILT ☐

PHYSICAL DESCRIPTION OF CORNER FOUND, EVIDENCE AND METHOD USED TO IDENTIFY OR REESTABLISH

Corner Gone
Orig B.T. 42" Spruce S 57½° W 50 LKS - standing - burned out on side facing Corner - now 63" dia.
orig B.T. 48" pine S51°E 59 LKS - down -

PHYSICAL DESCRIPTION OF MONUMENTS REBUILT OR PERPETUATED

Set 2" capped pipe and built rock mound - pipe stamped for Corner and LS3026 - 1978
orig BT - S 57½° W 62 LKS
orig BT stump - S51°E 55 LKS
New BT - 7" dia. fir - N52°E 12 LKS - scribed
New BT - 19" dia fir - S 25° W 38 LKS - scribed

CALIFORNIA COORDINATE SYSTEM ORDER: FIRST ☐ SECOND ☐ THIRD ☐

STATIONS USED: NGS (USC & GS) ☐ STATE ☐ COUNTY ☐ OTHER ☐ STATION _____ STATION _____

ZONE _____ ELEVATION _____ NORTHINGS (Y) _____ EASTINGS (X) _____

SKETCH: (Include reference tie or witness points, remarks and topo of area)

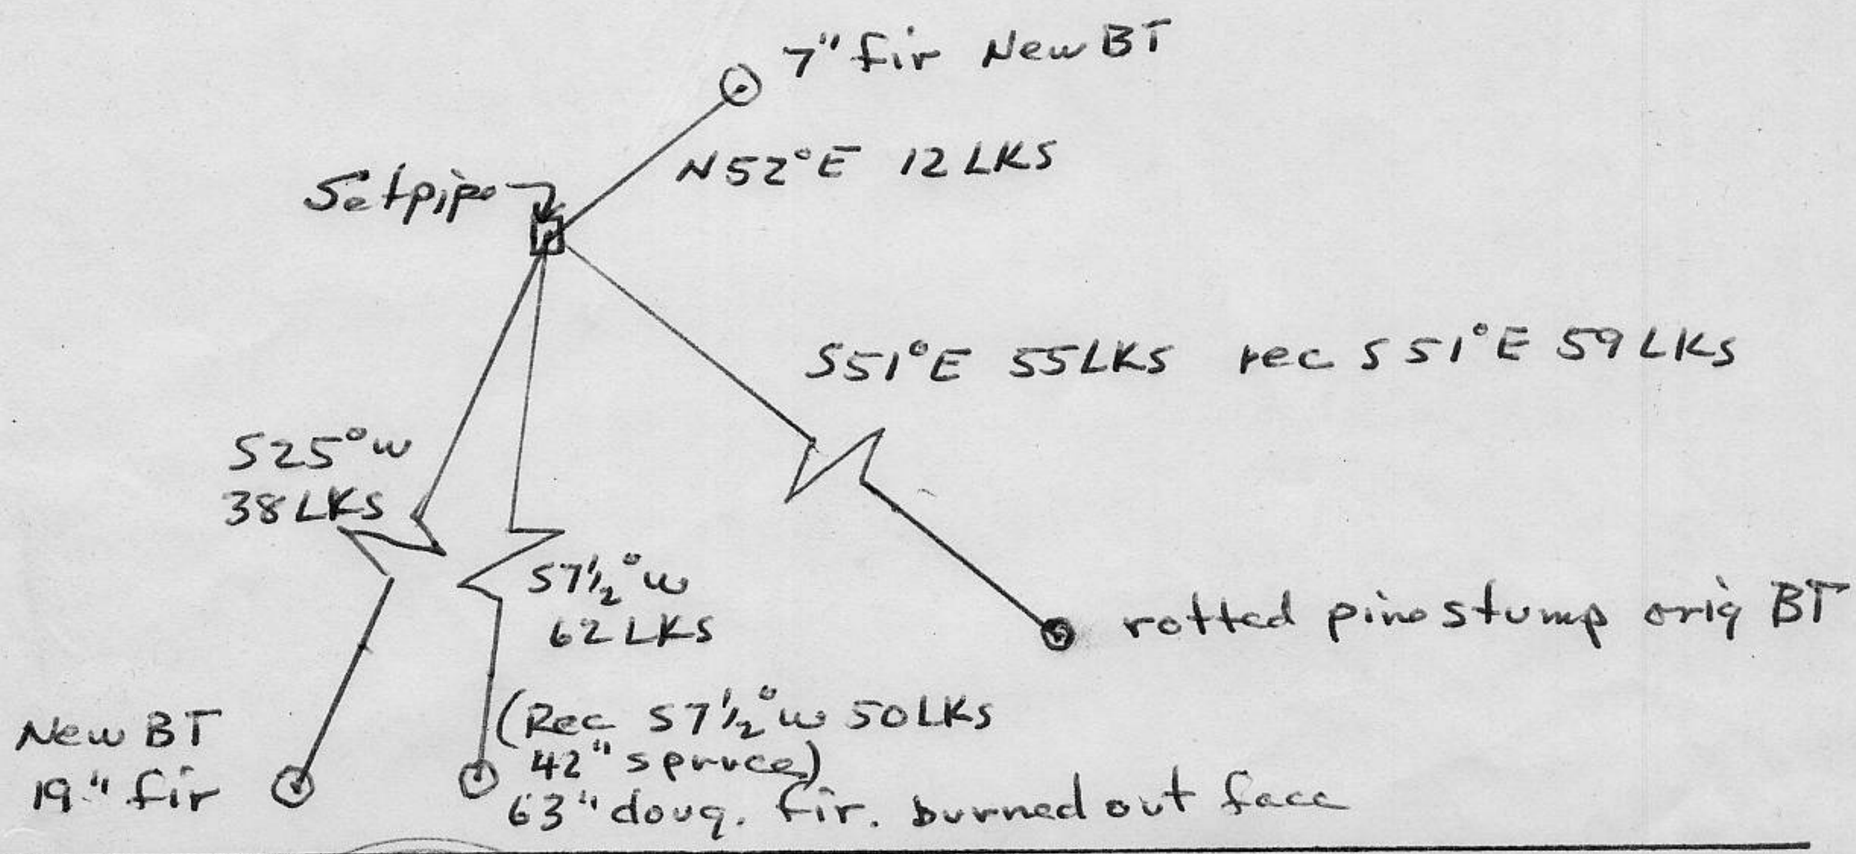

SURVEYOR'S CERTIFICATE

THIS CORNER RECORD WAS PREPARED BY ME OR UNDER MY DIRECTION IN CONFORMANCE WITH THE LAND SURVEYORS ACT ON Jan 23 19 78

SIGNED: J. L. McClure

L.S. or R.C.E. No.: L.S. 3026

SEAL

LICENSED LAND SURVEYOR J. L. MILLER No. L.S. 3026 STATE OF CALIFORNIA

COUNTY SURVEYOR'S CERTIFICATE

THE CORNER RECORD WAS RECEIVED 5/26 1978

AND EXAMINED AND FILED 5/26 1978

BY: John F. Dhotwell

TITLE: County Surveyor

DOCUMENT No. _____

STATEMENT ON BACK OF SHEET

YES ☐ NO ☐

Book 1, Corner Records, Page 44