CORNER RECORD

COUNTY OF PLACER T. 13 N. R. 7E. MOUNT DIABLO MERIDIAN CALIFORNIA

CORNER TYPE: GOV'T. CORNER ☒ MEANDER ☐ RANCHO ☐ CONTROL ☐ OTHER ☐

CORNER IDENTIFICATION — DATE OF VISIT APRIL 19 78

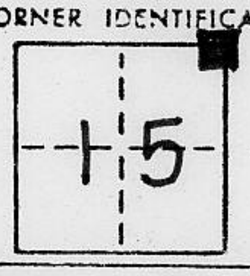

T. 13 N., R. 7 E.

CORNER — LEFT AS FOUND ☐ FOUND AND TAGGED ☐ REESTABLISHED OBLITERATED CORNER ☒ REBUILT ☐

PHYSICAL DESCRIPTION OF CORNER FOUND; EVIDENCE AND METHOD USED TO IDENTIFY OR REESTABLISH

FOUND ORIG. BEARING TREES, AS PER FIELD NOTES OF E.D. RICHARDSON - MADE IN 1855.

SEE SKETCH BELOW.

PHYSICAL DESCRIPTION OF MONUMENTS REBUILT OR PERPETUATED

FOUND NO EVIDENCE OF ORIG. POST.
RE-ESTABLISHED COR. FROM ORIG. BEARING TREES.
SEE SKETCH BELOW.
SET 2" CAPPED, GALVANIZED IRON PIPE MON.,
TOP FLUSH WITH GROUND SURFACE, & STAMPED AS SHOWN

T13N R7E
S10, S11
S15 + S14
1978
LS 2457

CALIFORNIA COORDINATE SYSTEM ORDER: FIRST ☐ SECOND ☐ THIRD ☐

STATIONS USED: NGS (USC & GS) ☐ STATE ☐ COUNTY ☐ OTHER ☐ STATION _____ STATION _____

ZONE _____ ELEVATION _____ NORTHINGS (Y) _____ EASTINGS (X) _____

SKETCH: (Include reference tie or witness points, remarks and topo of area)

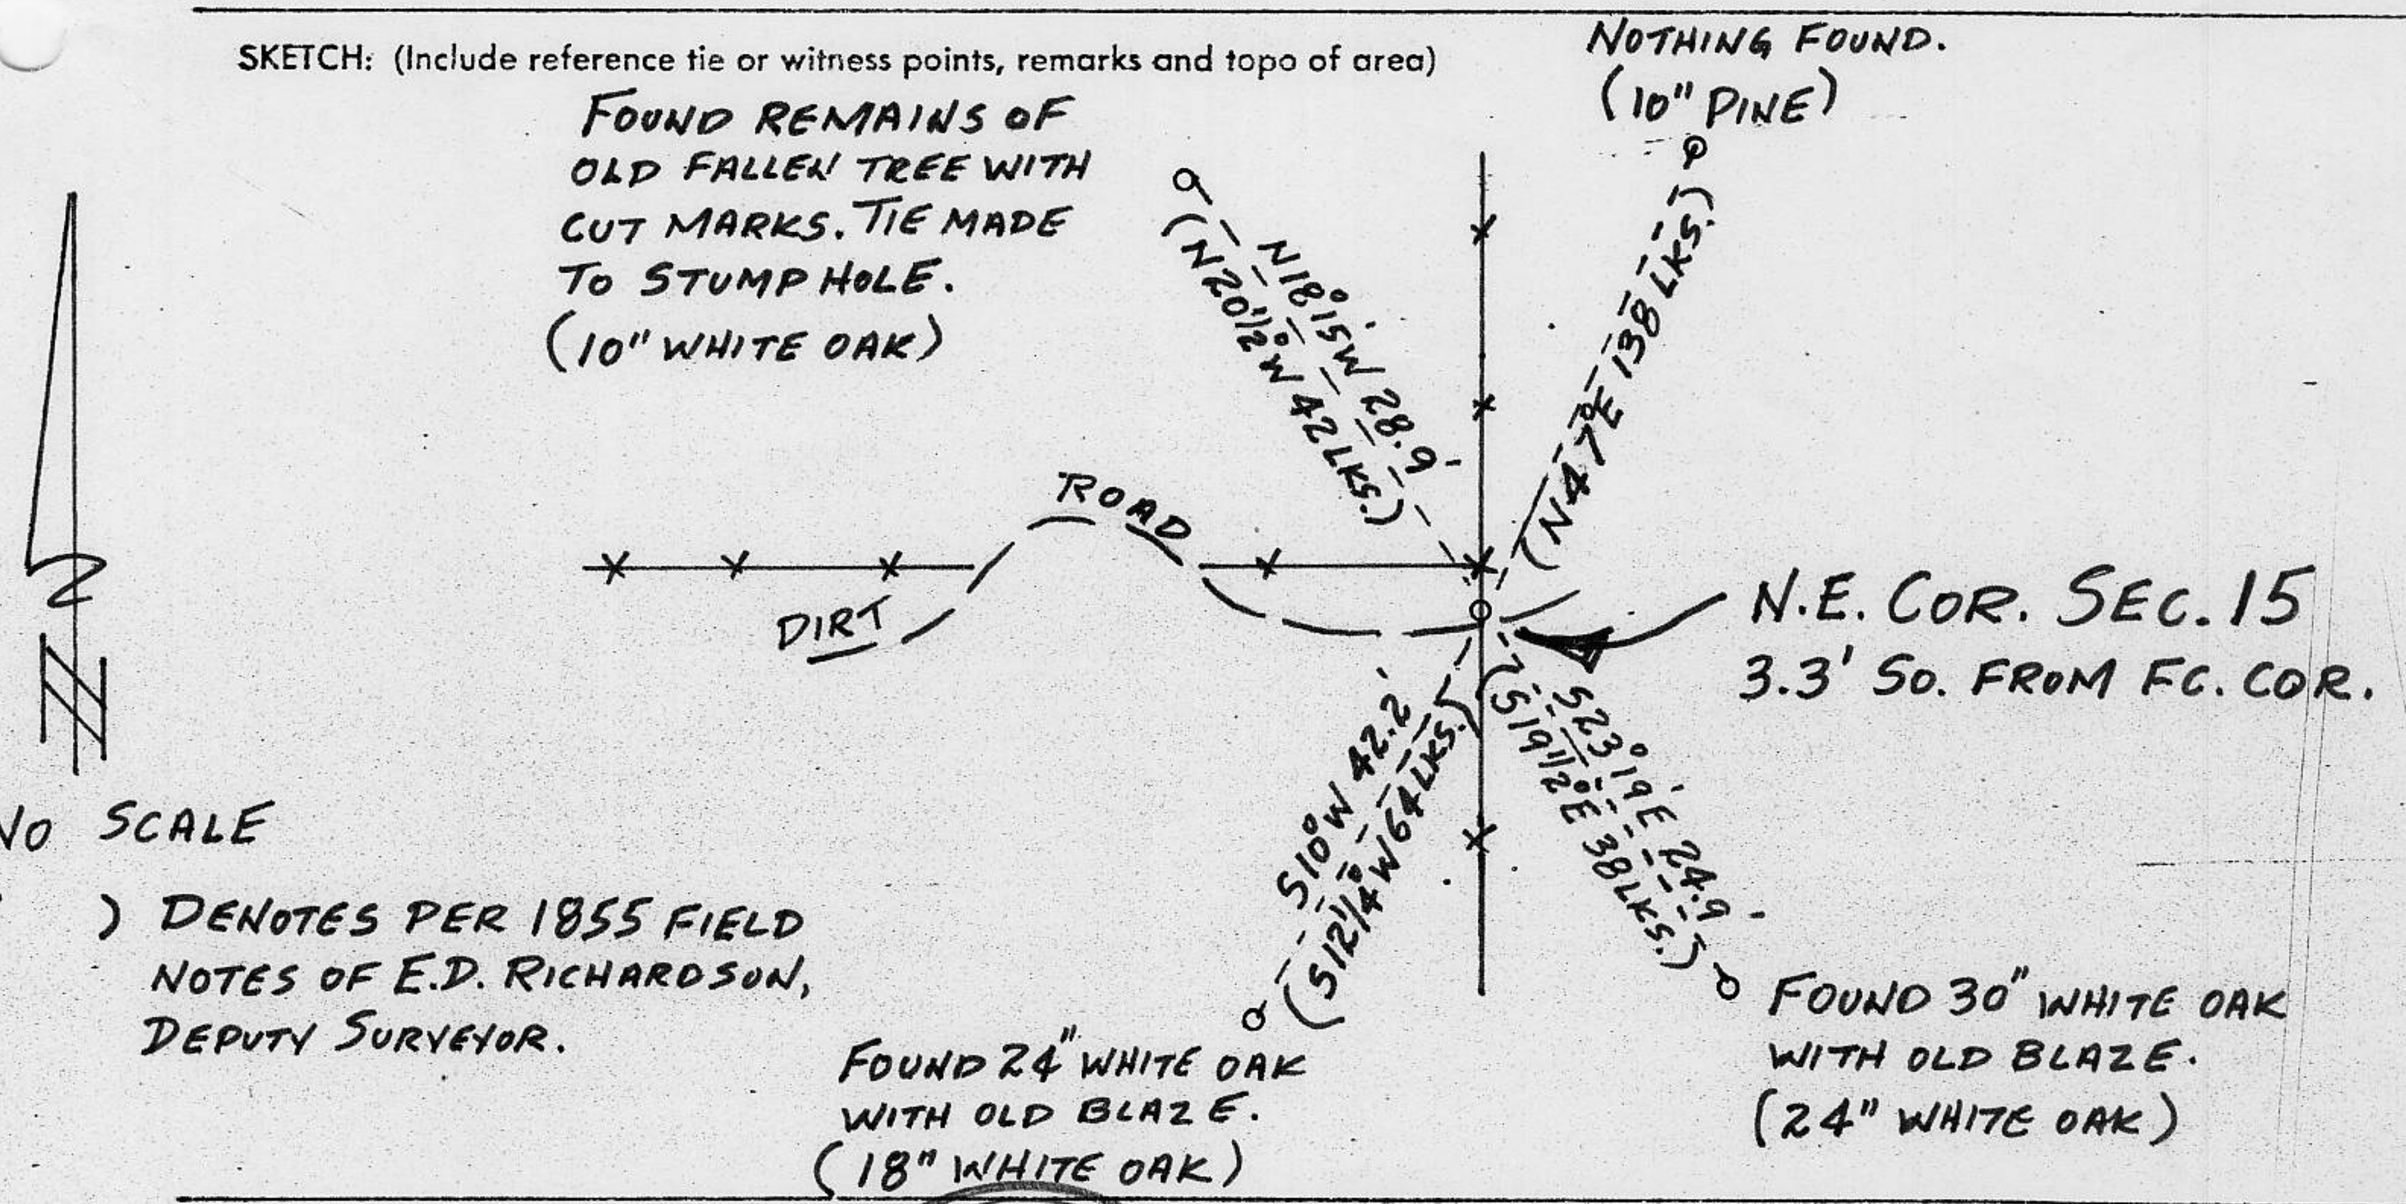

SURVEYOR'S CERTIFICATE

THIS CORNER RECORD WAS PREPARED BY ME OR UNDER MY DIRECTION IN CONFORMANCE WITH THE LAND SURVEYORS ACT ON APRIL 3, 1980.

SIGNED: J Timothy Strain

L.S. or R.C.E. No.: L.S. #2457

SEAL: LICENSED LAND SURVEYOR TIMOTHY J. STRAIN No. 2457 STATE OF CALIFORNIA

COUNTY SURVEYOR'S CERTIFICATE

THE CORNER RECORD WAS RECEIVED April 8, 1980

AND EXAMINED AND FILED April 24, 1980

BY: Neal J. Snyder, LS3798

TITLE: Deputy County Surveyor

DOCUMENT No. BOOK 1, PAGE 62

STATEMENT ON BACK OF SHEET

YES ☐ NO ☑

BOOK 1 CORNER RECORDS, PAGE 62