(For County Use Only)

CORNER RECORD

COUNTY OF Placer T. 11 N R. 7 E MDBM MERIDIAN CALIFORNIA

CORNER TYPE: GOV'T. CORNER ☐ MEANDER ☐ RANCHO ☐ CONTROL ☐ OTHER ☑

CORNER IDENTIFICATION — DATE OF VISIT December 30, 1982

4

Property corners shown on Bk. 18 P.M. pg. 111, P.C.R.

CORNER — LEFT AS FOUND ☐ FOUND AND TAGGED ☐ REESTABLISHED OBLITERATED CORNER ☑ REBUILT ☐

PHYSICAL DESCRIPTION OF CORNER FOUND; EVIDENCE AND METHOD USED TO IDENTIFY OR REESTABLISH

These monuments were destroyed during the construction of curb, gutter, sidewalk and pavement.
The corners were reset from adjacent and controlling found monuments.

PHYSICAL DESCRIPTION OF MONUMENTS REBUILT OR PERPETUATED

As described below.

CALIFORNIA COORDINATE SYSTEM ORDER: FIRST ☐ SECOND ☐ THIRD ☐

STATIONS USED: NGS (USC & GS) ☐ STATE ☐ COUNTY ☐ OTHER ☐ STATION _____ STATION _____

ZONE _____ ELEVATION _____ NORTHINGS (Y) _____ EASTINGS (X) _____

(Fold)

SKETCH: (Include reference tie or witness points, remarks and topo of area)

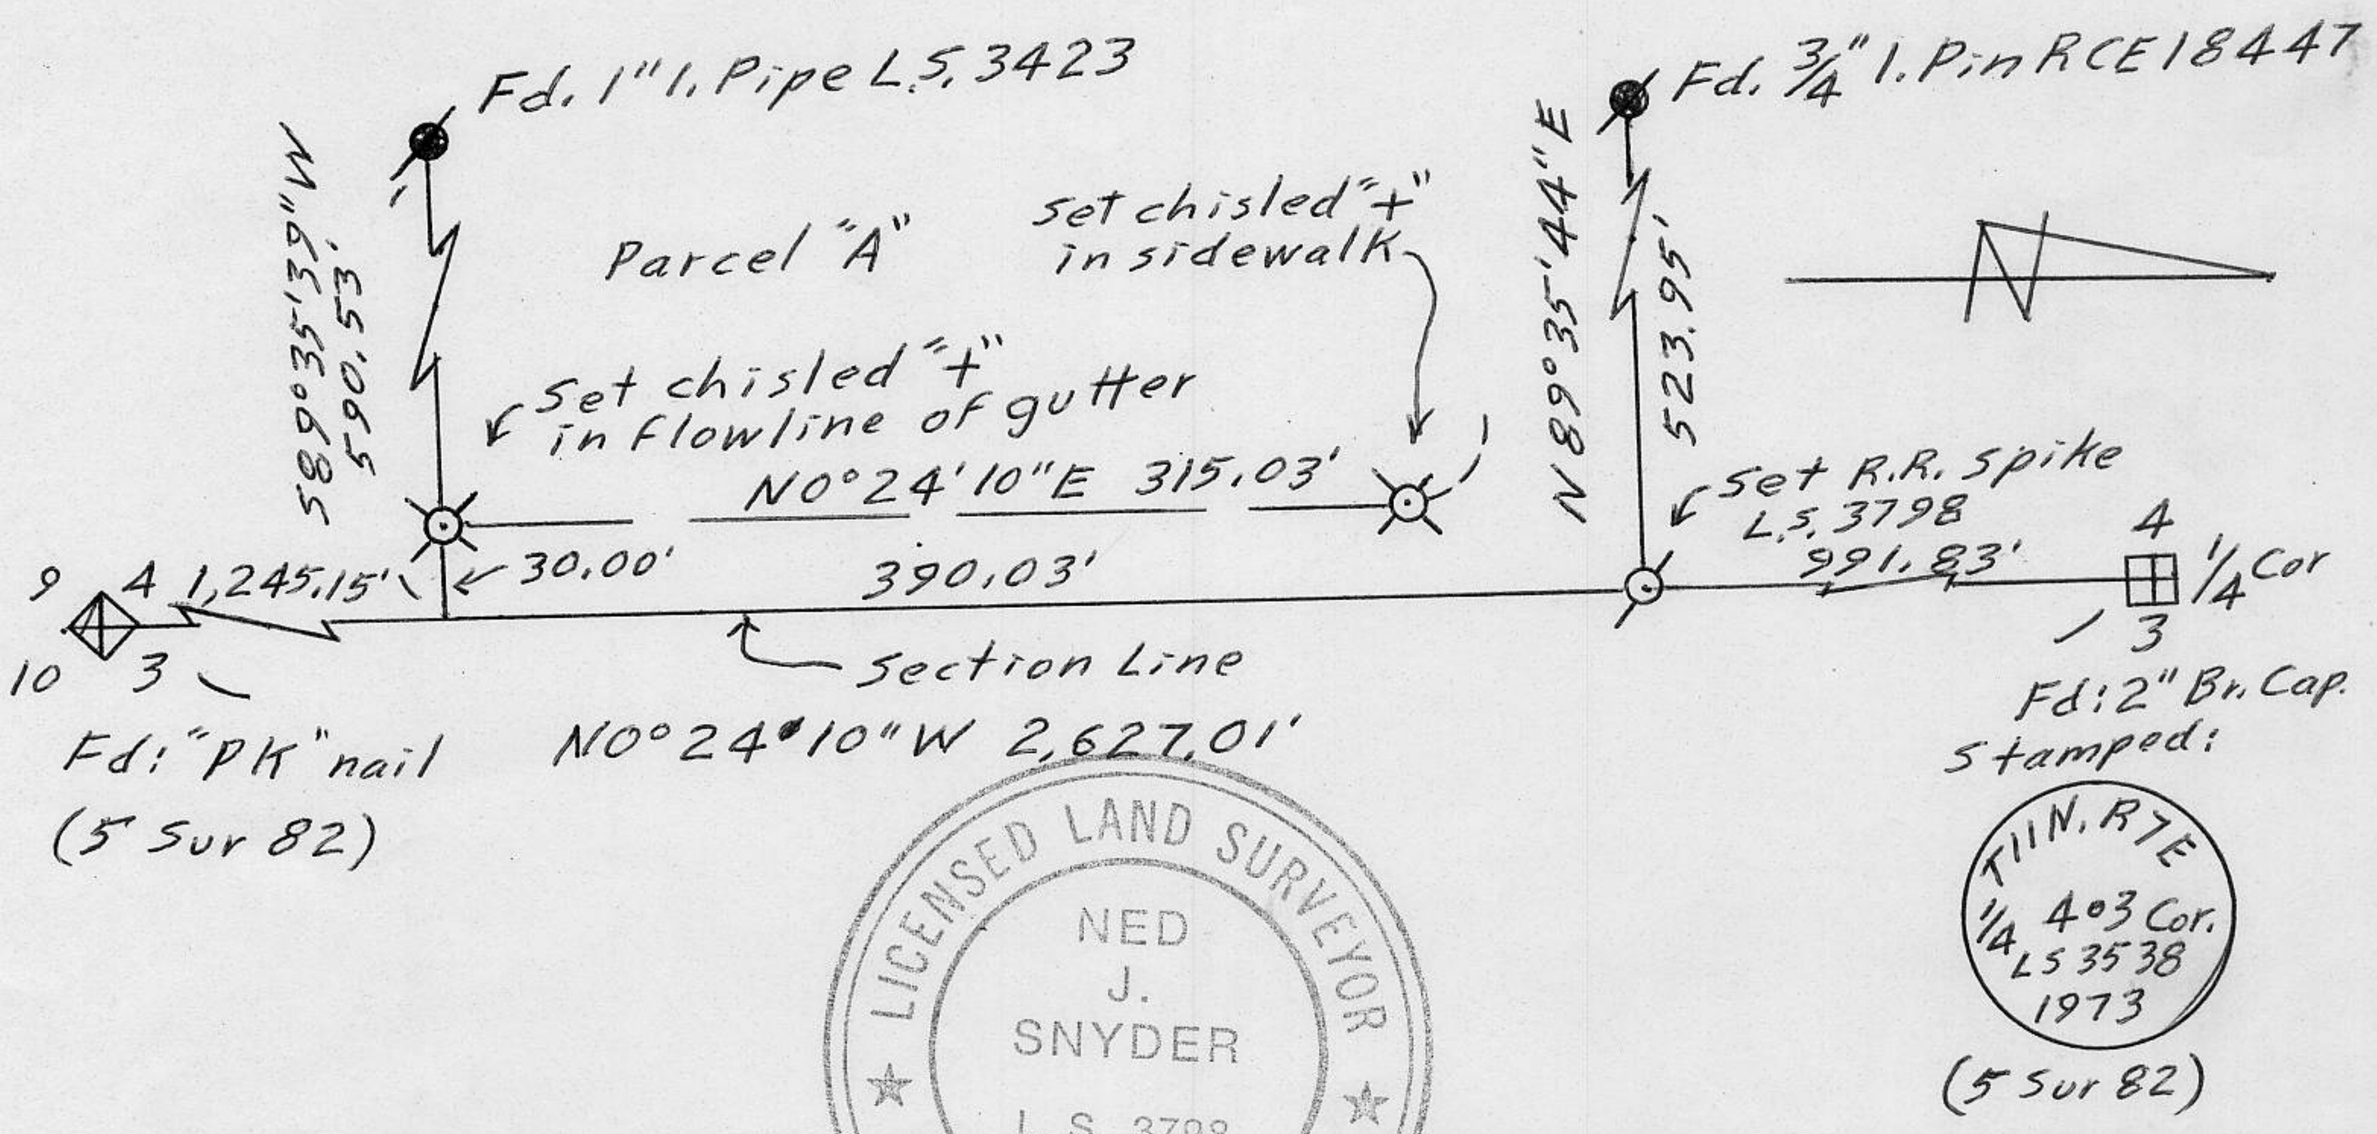

SURVEYOR'S CERTIFICATE

THIS CORNER RECORD WAS PREPARED BY ME OR UNDER MY DIRECTION IN CONFORMANCE WITH THE LAND SURVEYORS ACT ON July 14, 1983.

SIGNED: Ned J. Snyder

L.S. or R.C.E. No.: LS 3798

SEAL

COUNTY SURVEYOR'S CERTIFICATE

THE CORNER RECORD WAS RECEIVED Aug 4 1983

AND EXAMINED AND FILED Aug 4 1983

BY: John A. Rutgers

TITLE: DEPUTY Co. SURVEYOR

DOCUMENT No. _____

STATEMENT ON BACK OF SHEET YES ☐ NO ☐

Book 5 Corner Record page 84