(For County Use Only)

CORNER RECORD

COUNTY OF PLACER T. 11 N. (SECTION 34) R. 6 E. M.D.B.&M. MERIDIAN CALIFORNIA

CORNER TYPE: GOV'T. CORNER ☐ MEANDER ☐ RANCHO ☐ CONTROL ☐ OTHER ☒ PROPERTY CORNER

CORNER IDENTIFICATION — DATE OF VISIT DECEMBER 8 1983

CORNER — LEFT AS FOUND ☐ FOUND AND TAGGED ☐ REESTABLISHED CORNER ☑ REBUILT ☐

PHYSICAL DESCRIPTION OF CORNER FOUND; EVIDENCE AND METHOD USED TO IDENTIFY OR REESTABLISH

NO LOT CORNERS FOUND. SEE SKETCH BELOW FOR METHOD OF REESTABLISHMENT OF LOT CORNERS ON LOT 134 OF FOREST OAKS

PHYSICAL DESCRIPTION OF MONUMENTS REBUILT OR PERPETUATED

SET 3/4" IRON PIN TAGGED "L.S. 3636"

CALIFORNIA COORDINATE SYSTEM ORDER: FIRST ☐ SECOND ☐ THIRD ☐

STATIONS USED: NGS (USC & GS) ☐ STATE ☐ COUNTY ☐ OTHER ☐ STATION _____ STATION _____

ZONE _____ ELEVATION _____ NORTHINGS (Y) _____ EASTINGS (X) _____

(Fold)

SKETCH: (Include reference tie or witness points, remarks and topo of area)

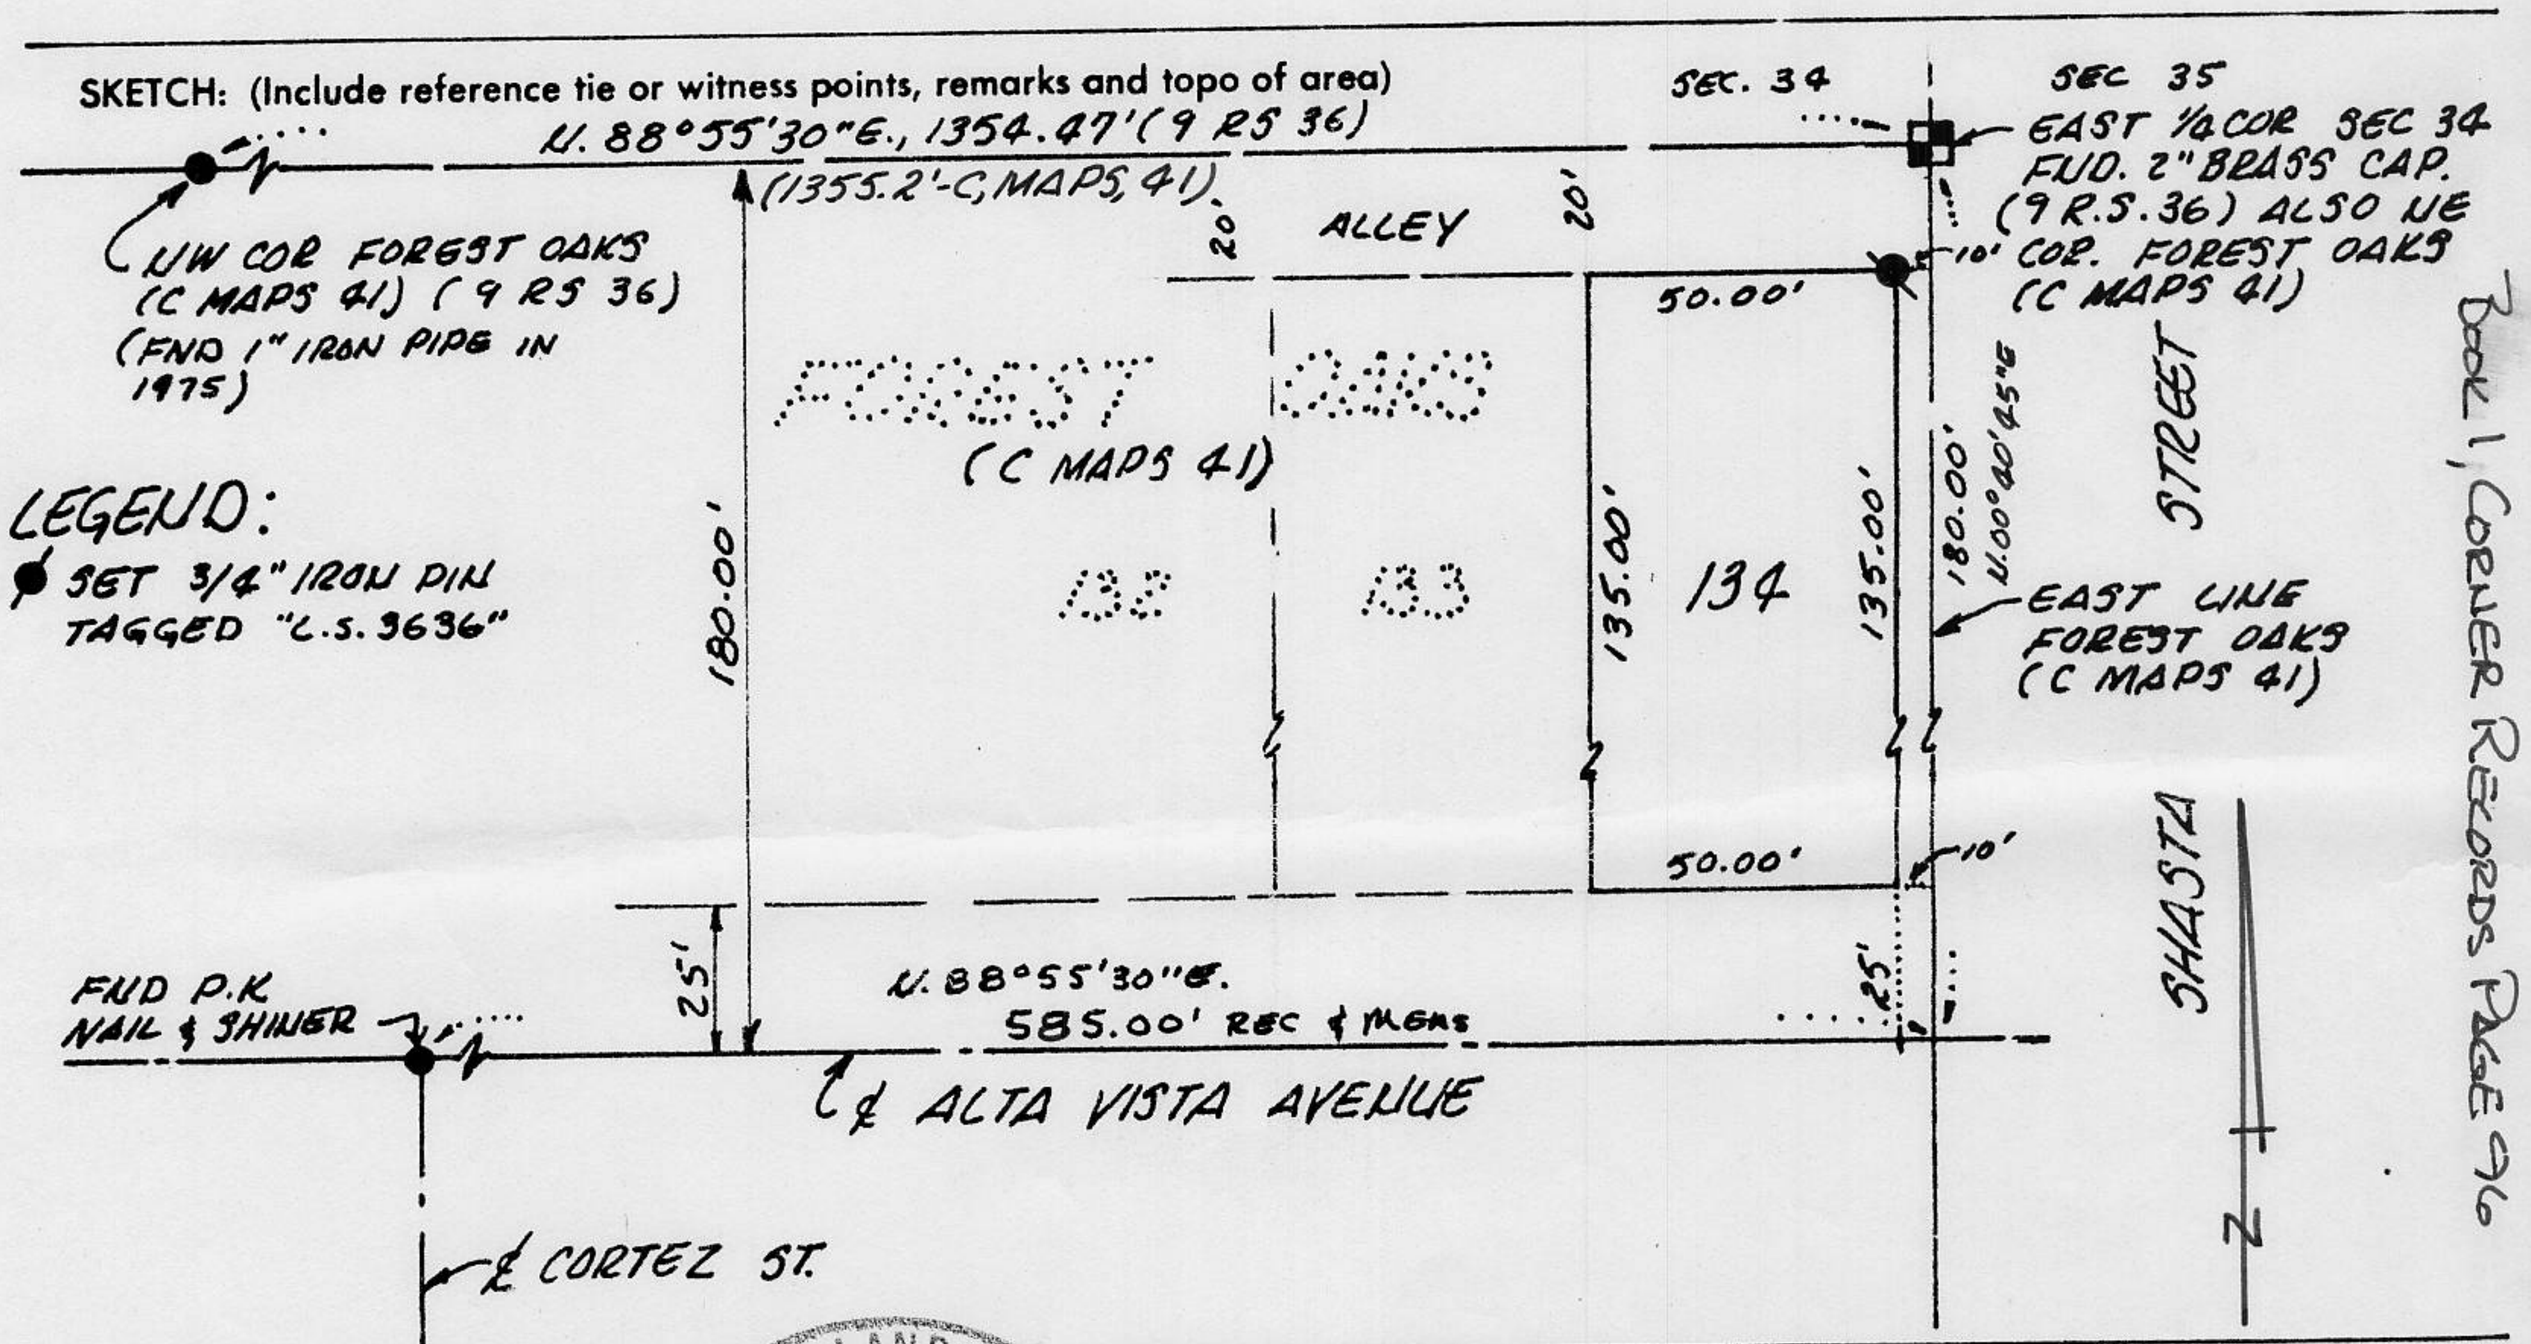

SURVEYOR'S CERTIFICATE

THIS CORNER RECORD WAS PREPARED BY ME OR UNDER MY DIRECTION IN CONFORMANCE WITH THE LAND SURVEYORS ACT ON DECEMBER 8, 1983.

SIGNED: Shirley A. Atteberry

L.S. or R.C.E. No.: C.S. 3636

LICENSED LAND SURVEYOR SHIRLEY ATTEBERRY No. 3636 STATE OF CALIFORNIA SEAL

COUNTY SURVEYOR'S CERTIFICATE

THE CORNER RECORD WAS RECEIVED FEB 28 1984

AND EXAMINED AND FILED MAR. 2 1984.

BY: John H Rutgers

TITLE: DEPUTY COUNTY SURVEYOR

DOCUMENT No. _____

STATEMENT ON BACK OF SHEET YES ☐ NO ☒