CORNER RECORD

COUNTY OF PLACER T. 12N R. 7E M.D.M. MERIDIAN CALIFORNIA

CORNER TYPE: GOV'T. CORNER ☐ MEANDER ☐ RANCHO ☐ CONTROL ☐ OTHER ☒ PROPERTY CORNER

CORNER IDENTIFICATION – DATE OF VISIT JULY 3, 19 87

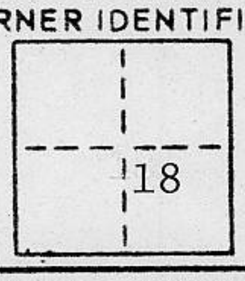

CORNER – LEFT AS FOUND ☐ FOUND AND TAGGED ☐ REESTABLISHED OBLITERATED CORNER ☒ REBUILT ☐

PHYSICAL DESCRIPTION OF CORNER FOUND: EVIDENCE AND METHOD USED TO IDENTIFY OR REESTABLISH

FOUND CORNERS OF PARCELS A AND D AS SHOWN ON 8 PM 118 AND NOTED IN SKETCH.

PHYSICAL DESCRIPTION OF MONUMENTS REBUILT OR PERPETUATED

SET CORNERS OF PARCELS A AND D OF 8 PM 118 AS SHOWN IN SKETCH.

CALIFORNIA COORDINATE SYSTEM ORDER: FIRST ☐ SECOND ☐ THIRD ☐

STATIONS USED: NGS (USC & GS) ☐ STATE ☐ COUNTY ☐ OTHER ☐ STATION _____ STATION _____

ZONE _____ ELEVATION _____ NORTHINGS (Y) _____ EASTINGS (X) _____

SKETCH: (Include reference tie or witness points, remarks and topo of area)

LEGEND

- ○ DIMENSION POINT
- ✕ FOUND 1" IP RCE 23545
- ● FOUND 3/4" REBAR RCE 23545
- ○ SET 3/4" REBAR TAGGED LS 3563

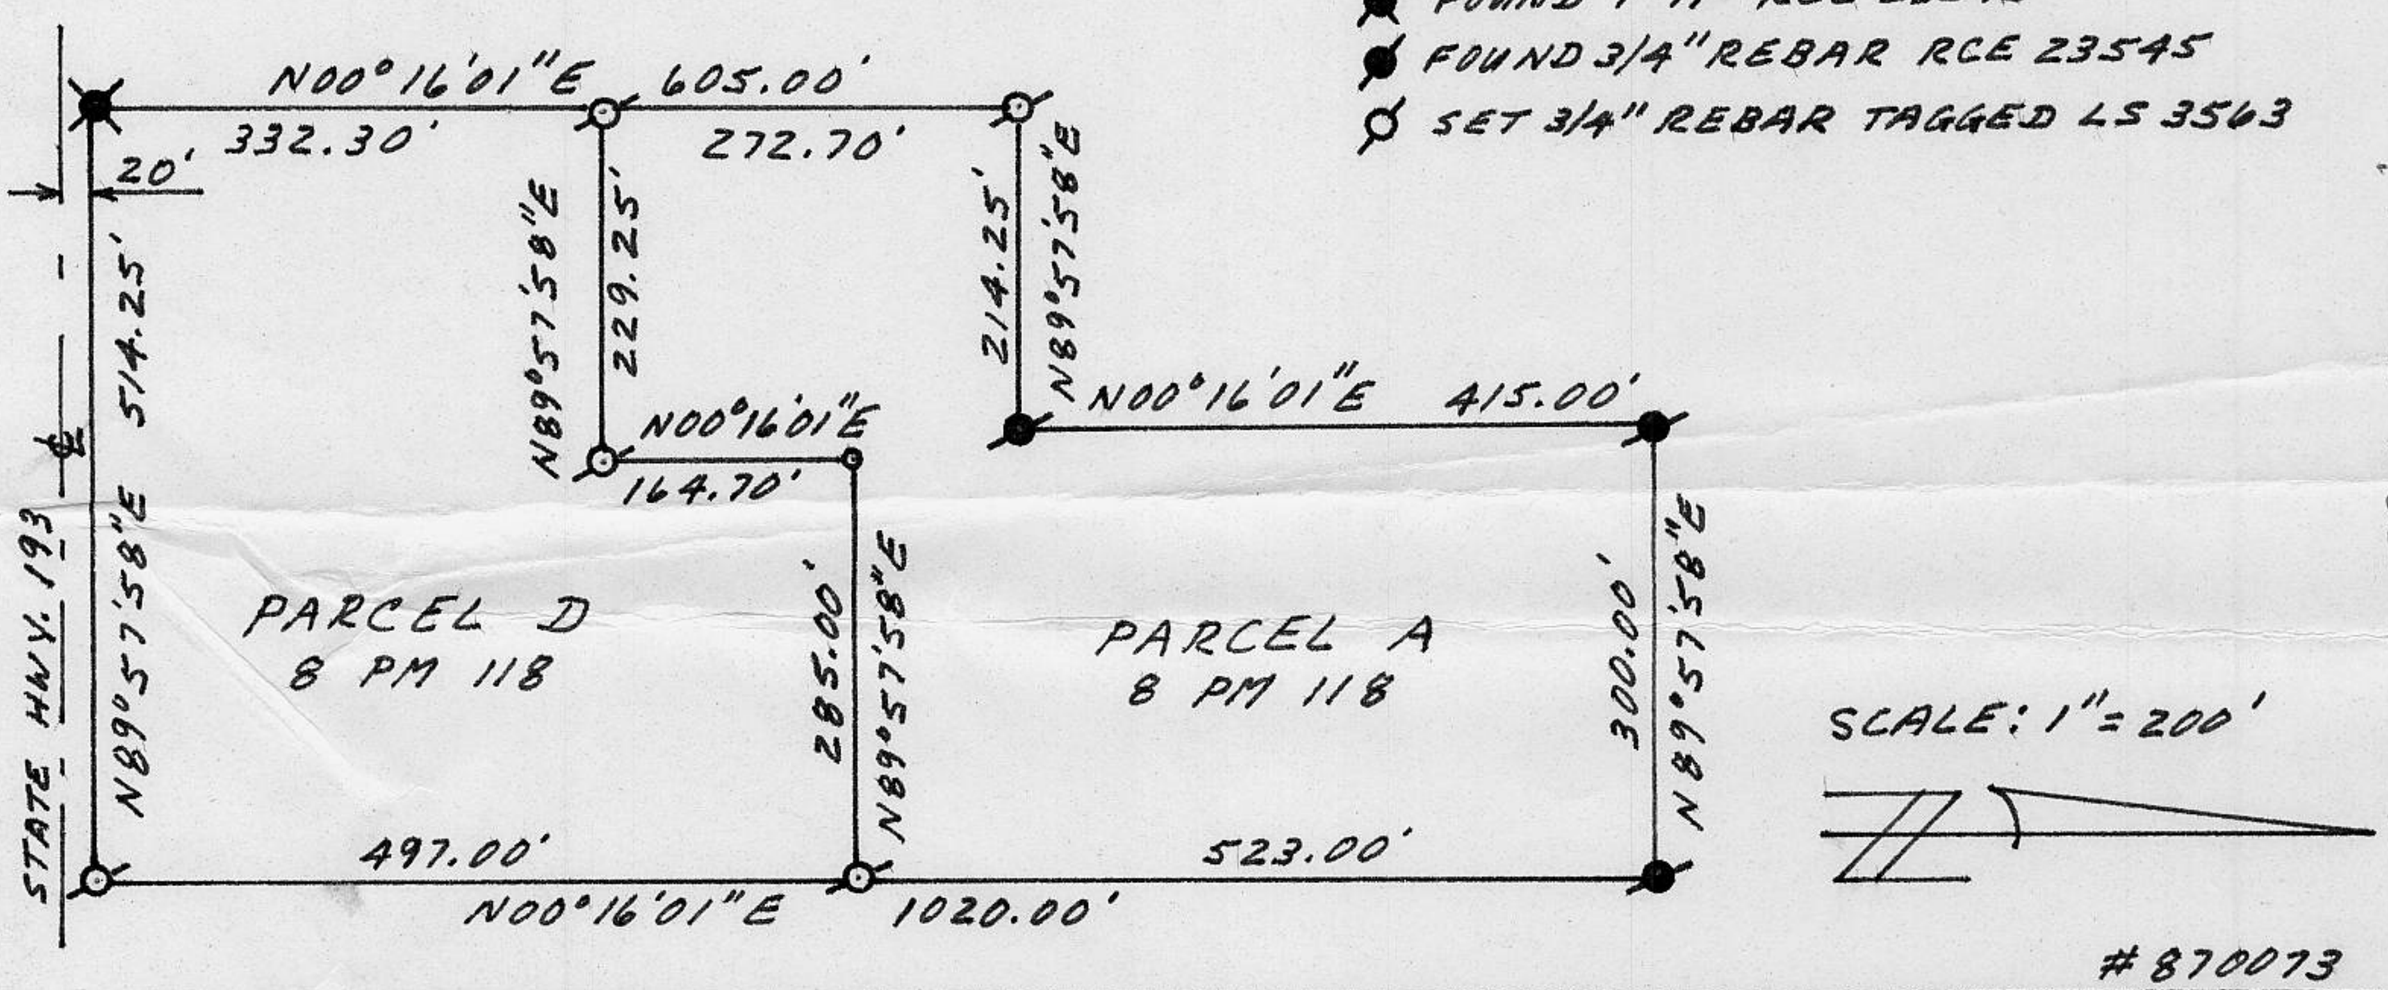

#870073

SURVEYOR'S CERTIFICATE

THIS CORNER RECORD WAS PREPARED BY ME OR UNDER MY DIRECTION IN CONFORMANCE WITH THE LAND SURVEYORS ACT JULY 21, 19 87

SIGNED Lloyd Parker

LICENSE No.: L.S. 3563

SEAL

LICENSED LAND SURVEYOR
Lloyd C. Parker
3563
EXPIRES 6-30-88
STATE OF CALIFORNIA

COUNTY SURVEYOR'S CERTIFICATE

THIS CORNER RECORD WAS RECEIVED JULY 22 19 87

AND EXAMINED AND FILED JULY 30 19 87

BY John Rugens

TITLE: DEPUTY COUNTY SURVEYOR

DOCUMENT No. _____

STATEMENT ON BACK OF SHEET YES ☐ NO ☒

Corner Records, Page 148