(For County Use Only)

CORNER RECORD

Portion of Sec. 13,

COUNTY OF Placer T. 16N R. 17E M.D.B & MERIDIAN CALIFORNIA

CORNER TYPE: GOV'T. CORNER ☐ MEANDER ☐ RANCHO ☐ CONTROL ☐ OTHER ☐

CORNER IDENTIFICATION — DATE OF VISIT _____ 19 84

NA

A Portion of Tahoe Vista Subdivision No 1 Block A & B
APN 89-141-01

CORNER — LEFT AS FOUND ☐ FOUND AND TAGGED ☐ REESTABLISHED OBLITERATED CORNER ☐ REBUILT ☐ NA.

PHYSICAL DESCRIPTION OF CORNER FOUND; EVIDENCE AND METHOD USED TO IDENTIFY OR REESTABLISH
NA.

PHYSICAL DESCRIPTION OF MONUMENTS REBUILT OR PERPETUATED NA.

CALIFORNIA COORDINATE SYSTEM ORDER: FIRST ☐ SECOND ☐ THIRD ☐ N.A.
STATIONS USED: NGS (USC & GS) ☐ STATE ☐ COUNTY ☐ OTHER ☐ STATION _____ STATION _____
ZONE _____ ELEVATION _____ NORTHINGS (Y) _____ EASTINGS (X) _____

(Fold)

SKETCH: (Include reference tie or witness points, remarks and topo of area)

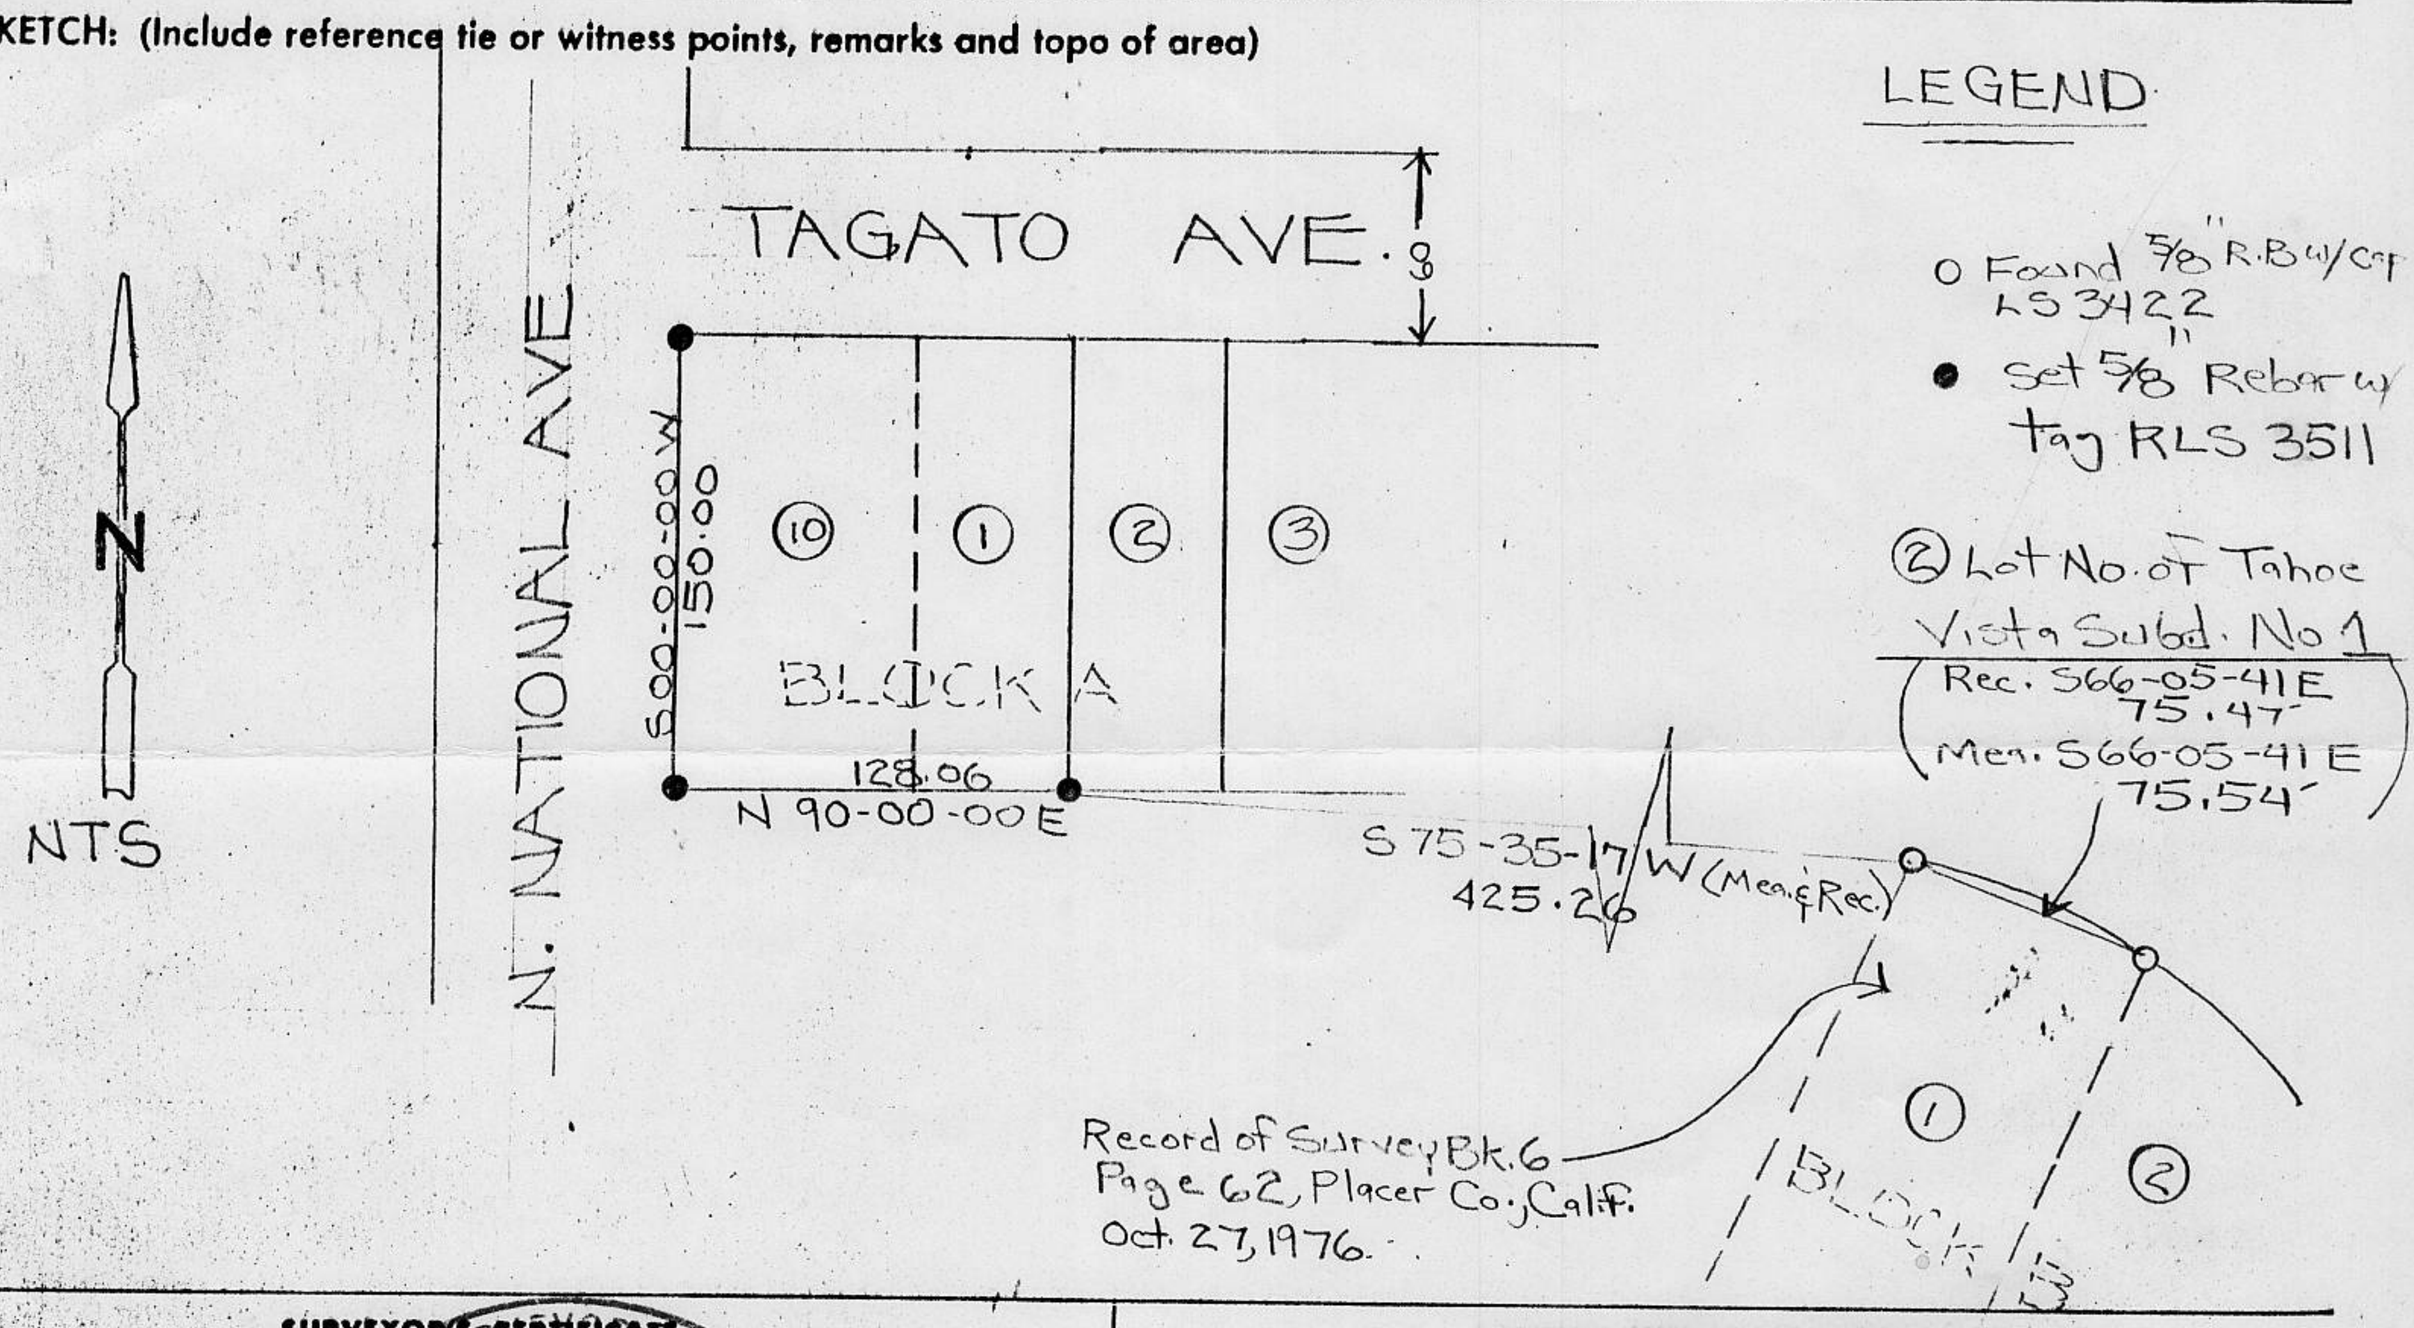

SURVEYOR'S CERTIFICATE

THIS CORNER RECORD WAS PREPARED BY ME OR UNDER MY DIRECTION IN CONFORMANCE WITH THE LAND SURVEYORS ACT ON 8-9 19 84.

SIGNED: William R. Hendricks

L.S. or R.C.E. No.: 3511

LICENSED LAND SURVEYOR WILLIAM R. HENDRICKS STATE OF CALIFORNIA NO. 3511

SEAL

COUNTY SURVEYOR'S CERTIFICATE

THE CORNER RECORD WAS RECEIVED 8-13 19 84
AND EXAMINED AND FILED SEPT 20 19 84.
BY: John H. Rutgers
TITLE: DEPUTY COUNTY SURVEYOR

DOCUMENT No. _____

STATEMENT ON BACK OF SHEET

YES ☐ NO ☑

Book 1, Corner Records, Page 103