CORNER RECORD

COUNTY OF PLACER T. 16 N R. 17 E M.D.B. & MERIDIAN CALIFORNIA

CORNER TYPE: GOV'T. CORNER ☐ MEANDER ☐ RANCHO ☐ CONTROL ☐ OTHER ☒

CORNER IDENTIFICATION – DATE OF VISIT MAY 19 19 89

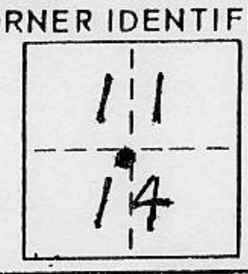

LOT 24 TAHOE ESTATES UNIT NO. 1, DM 89

CORNER – LEFT AS FOUND ☐ FOUND AND TAGGED ☐ REESTABLISHED OBLITERATED CORNER ☐ REBUILT ☒

PHYSICAL DESCRIPTION OF CORNER FOUND: EVIDENCE AND METHOD USED TO IDENTIFY OR REESTABLISH

● ~ (FND) 2 X 2 HUBS PER D OF MAPS 89 PLACER COUNTY OFFICIAL RECORDS MARKED FOR CORNER AS PER D MAPS 89

PHYSICAL DESCRIPTION OF MONUMENTS REBUILT OR PERPETUATED

(SEE BELOW)

Ø ~ (SET) 5/8" Φ REBAR LS 3422

CALIFORNIA COORDINATE SYSTEM ORDER: FIRST ☐ SECOND ☐ THIRD ☐ N/A

STATIONS USED: NGS (USC & GS) ☐ STATE ☐ COUNTY ☐ OTHER ☐ STATION _____ STATION _____

ZONE _____ ELEVATION _____ NORTHINGS (Y) _____ EASTINGS (X) _____

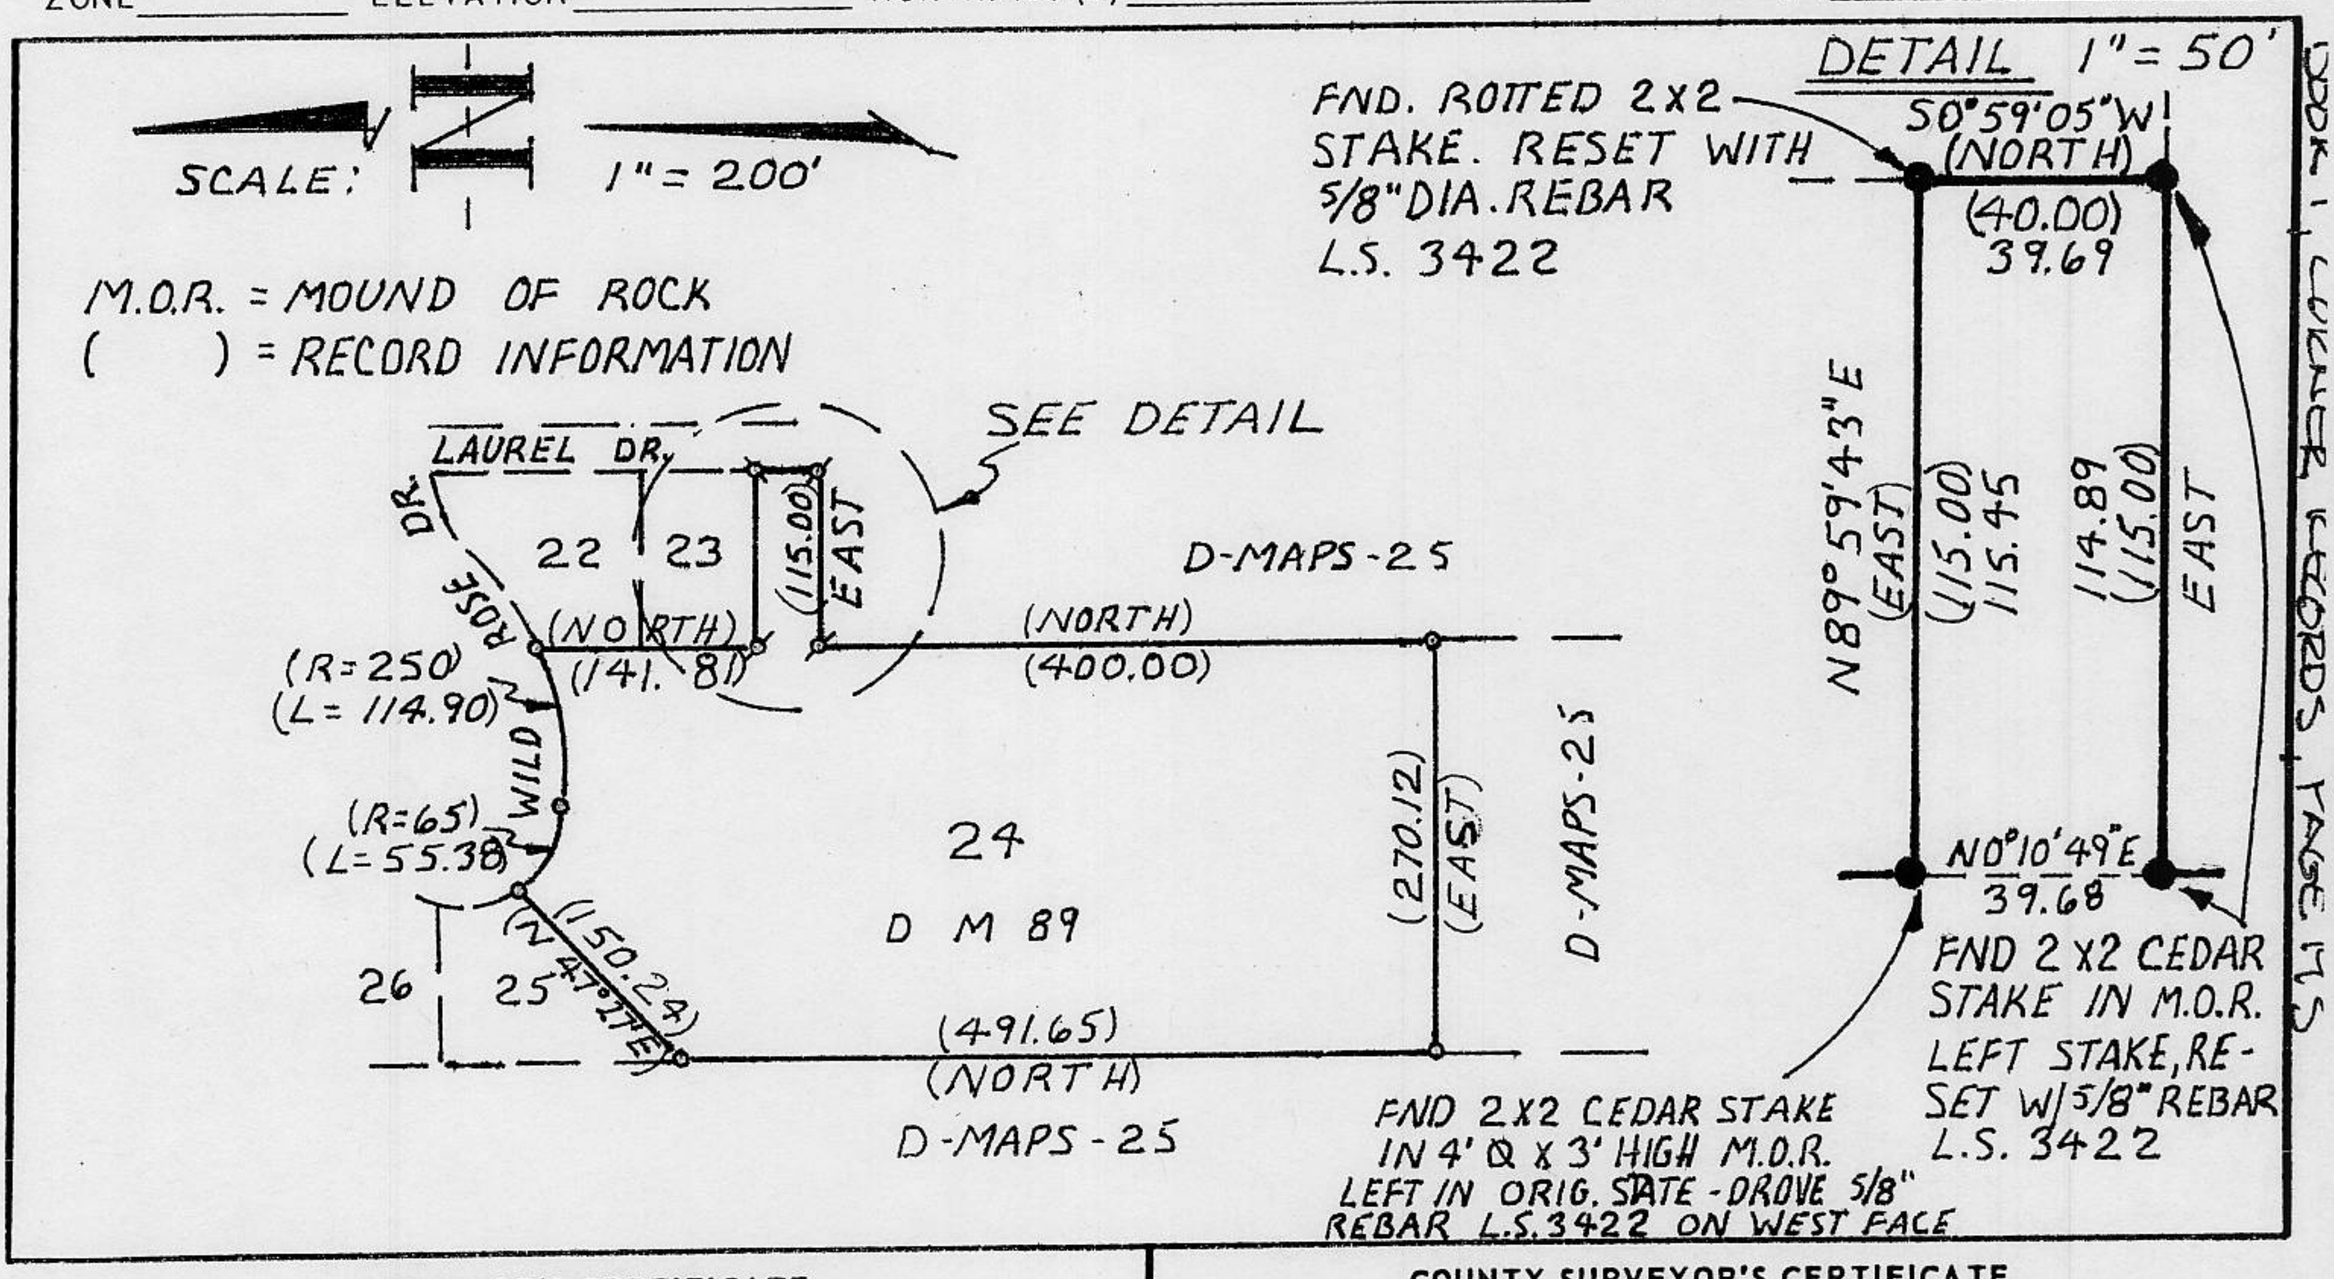

SURVEYOR'S CERTIFICATE

THIS CORNER RECORD WAS PREPARED BY ME OR UNDER MY DIRECTION IN CONFORMANCE WITH THE LAND SURVEYORS ACT ON July 5 19 89

SIGNED: Jerry Tippin

L.S. or R.C.E. No. L.S. 3422

LICENSED LAND SURVEYOR JERRY W. TIPPIN 6-30-92 SEAL L.S. 3422 STATE OF CALIFORNIA

COUNTY SURVEYOR'S CERTIFICATE

THIS CORNER RECORD WAS RECEIVED 7/6 19 89

AND EXAMINED AND FILED 7/6 19 89

BY: John Rufener

TITLE: DEPUTY COUNTY SURVEYOR

DOCUMENT No. _____

STATEMENT ON BACK OF SHEET YES ☐ NO ☒

TN 282 87