CORNER RECORD

COUNTY OF PLACER T. 15N R. 17E MDM MERIDIAN CALIFORNIA

CORNER TYPE: GOV'T. CORNER ☐ MEANDER ☐ RANCHO ☐ CONTROL ☐ OTHER ☑

CORNER IDENTIFICATION – DATE OF VISIT MAY 31 1989

7

LOT 67 COMSTOCK ACRES SUBDIVISION F MAPS 53

CORNER – LEFT AS FOUND ☐ FOUND AND TAGGED ☐ REESTABLISHED OBLITERATED CORNER ☑ REBUILT ☐

PHYSICAL DESCRIPTION OF CORNER FOUND: EVIDENCE AND METHOD USED TO IDENTIFY OR REESTABLISH

● ~ FOUND 1/2" REBAR IN CONCRETE-FILLED CAN, UNLESS OTHERWISE NOTED

PHYSICAL DESCRIPTION OF MONUMENTS REBUILT OR PERPETUATED

Ø ~ SET 5/8" DIA. REBAR L.S. 3422, UNLESS OTHERWISE NOTED

o ~ DIMENSION POINT ONLY

CALIFORNIA COORDINATE SYSTEM ORDER: FIRST ☐ SECOND ☐ THIRD ☐ N/A

STATIONS USED: NGS (USC & GS) ☐ STATE ☐ COUNTY ☐ OTHER ☐ STATION _____ STATION _____

ZONE _____ ELEVATION _____ NORTHINGS (Y) _____ EASTINGS (X) _____

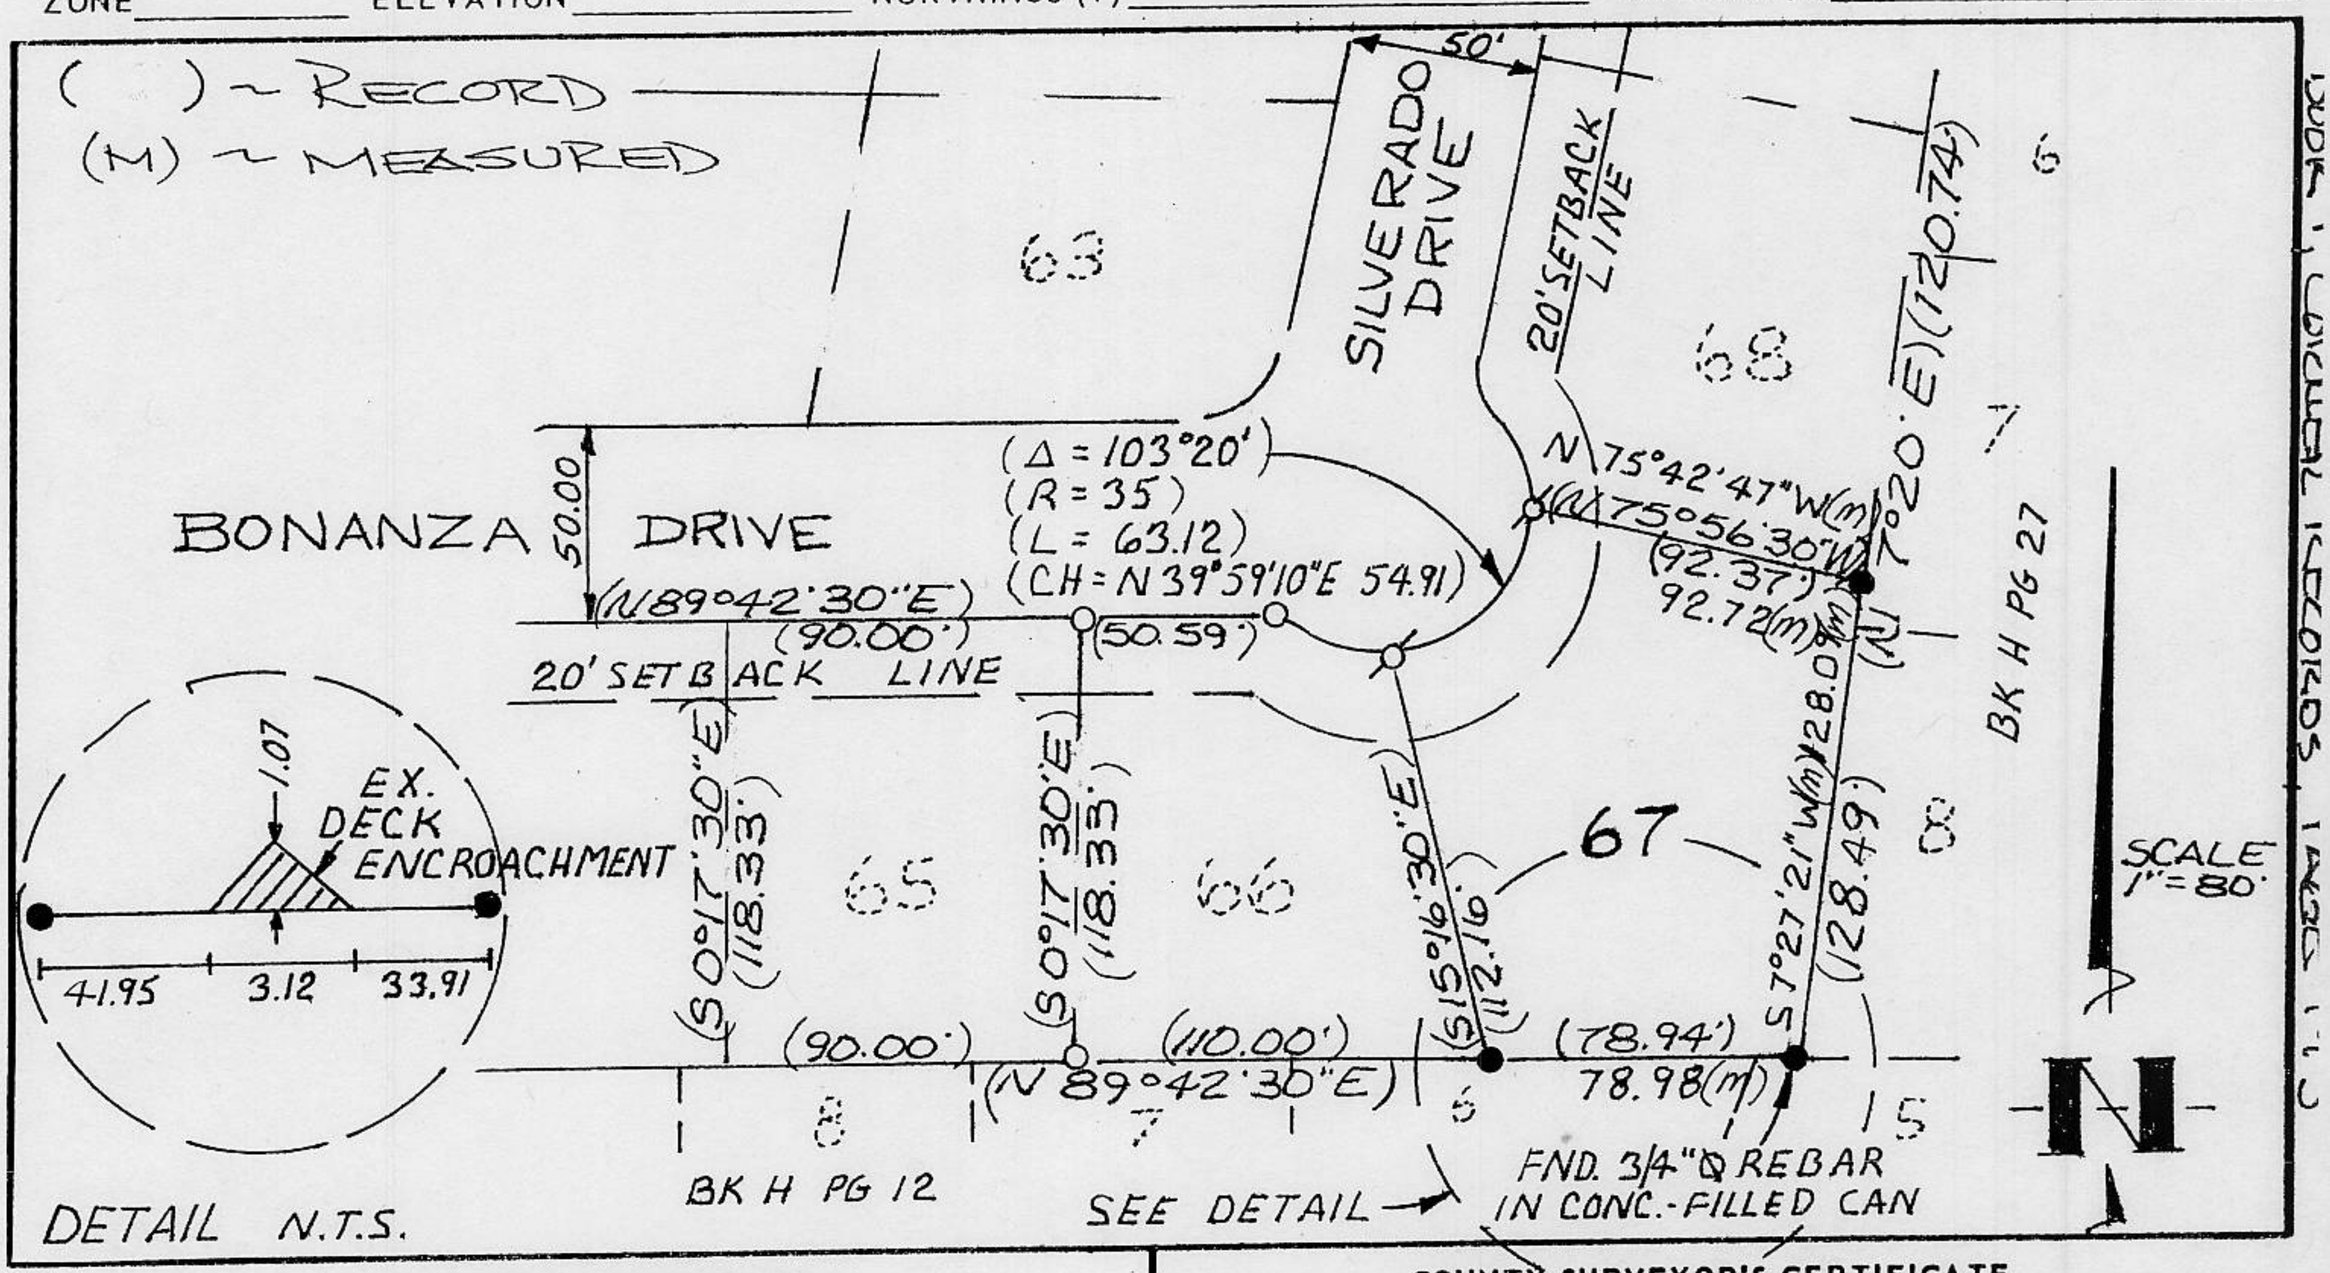

SURVEYOR'S CERTIFICATE

THIS CORNER RECORD WAS PREPARED BY ME OR UNDER MY DIRECTION IN CONFORMANCE WITH THE LAND SURVEYORS ACT ON July 5 1989

SIGNED: Jerry Tippin

L.S. or R.C.E. No. L.S. 3422

REGISTERED LAND SURVEYOR JERRY W. TIPPIN 6-30-92 SEAL L.S. 3422 STATE OF CALIFORNIA

COUNTY SURVEYOR'S CERTIFICATE

THIS CORNER RECORD WAS RECEIVED 7/6 1989

AND EXAMINED AND FILED 7/6 1989

BY: John Rieger

TITLE: DEPUTY COUNTY SURVEYOR

DOCUMENT No. _____

STATEMENT ON BACK OF SHEET YES ☐ NO ☒

T N. 378.00