(For County Use Only)

CORNER RECORD

COUNTY OF PLACER T. 14 N. R. 9 E. M.D. MERIDIAN CALIFORNIA

CORNER TYPE: GOV'T. CORNER ☐ MEANDER ☐ RANCHO ☐ CONTROL ☐ OTHER ●

CORNER IDENTIFICATION — DATE OF VISIT FEB. 4 19 88

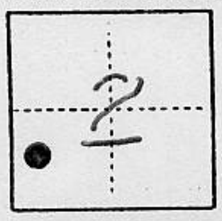

SECTION 2

(S.E. COR. PARCEL A, 19 PM 105, PLACER COUNTY)

CORNER — LEFT AS FOUND ☐ FOUND AND TAGGED ☐ REESTABLISHED OBLITERATED CORNER ● REBUILT ☐

PHYSICAL DESCRIPTION OF CORNER FOUND; EVIDENCE AND METHOD USED TO IDENTIFY OR REESTABLISH

☐ FOUND OTHER EXTERIOR MONUMENTS PER 19 PM 105, RECORD POSITIONS CHECKED, OBLITERATED CORNER RESET BASED ON OTHER, FOUND MONUMENTS.

PHYSICAL DESCRIPTION OF MONUMENTS REBUILT OR PERPETUATED

○ SET 5/8" REBAR WITH PLASTIC CAP TAG, L.S. 4370

CALIFORNIA COORDINATE SYSTEM ORDER: FIRST ☐ SECOND ☐ THIRD ☐ N/A.

STATIONS USED: NGS (USC & GS) ☐ STATE ☐ COUNTY ☐ OTHER ☐ STATION _____ STATION _____

ZONE _____ ELEVATION _____ NORTHINGS (Y) _____ EASTINGS (X) _____

(Fold)

SKETCH: (Include reference tie or witness points, remarks and topo of area)

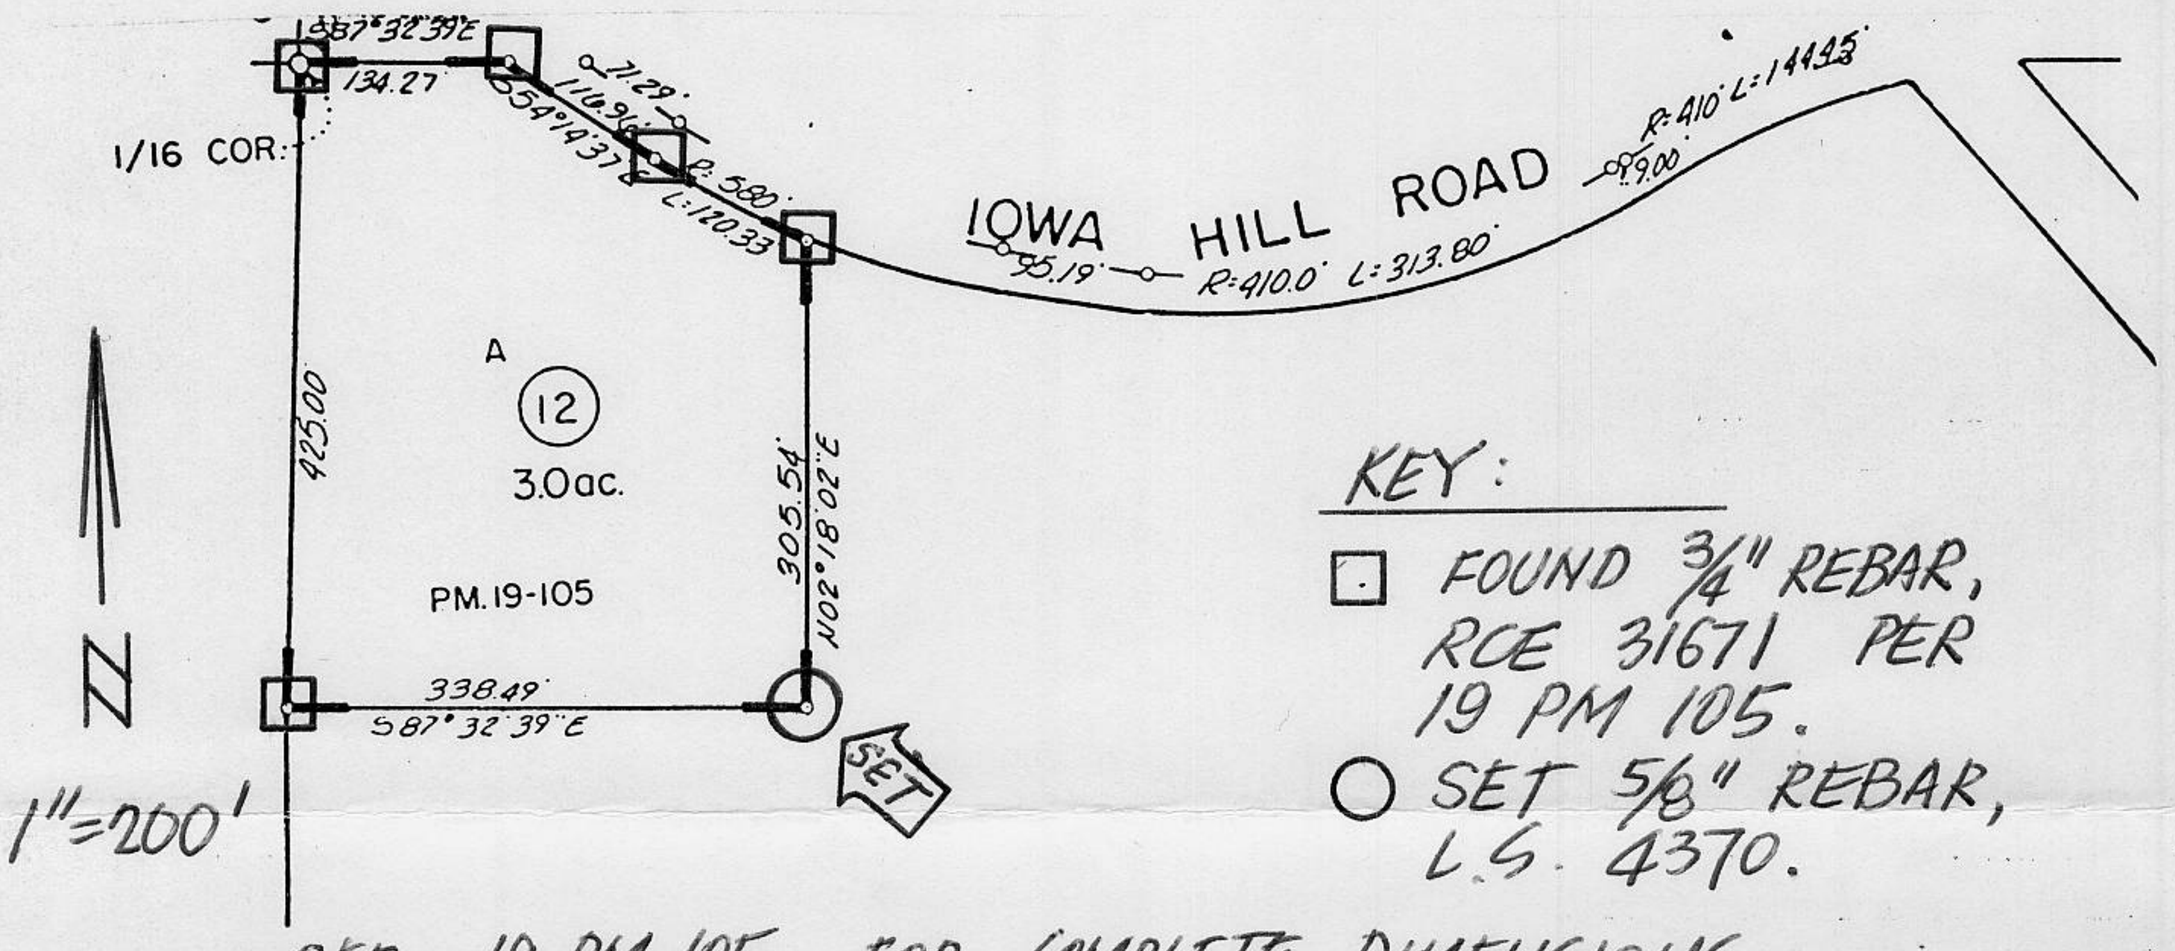

— SEE 19 PM 105 FOR COMPLETE DIMENSIONS.
— SOURCE OF GRAPHICS: ASSESSOR'S PLATS.

SURVEYOR'S CERTIFICATE

THIS CORNER RECORD WAS PREPARED BY ME OR UNDER MY DIRECTION IN CONFORMANCE WITH THE LAND SURVEYORS ACT ON FEB. 16 19 88.

SIGNED: Andrew R. Cassano

L.S. or R.C.E. No.: LS. 4370

SEAL

LICENSED SURVEYOR — ANDREW R. CASSANO — L. S. #4370 — EXP. 9-30-89 — STATE OF CALIFORNIA

COUNTY SURVEYOR'S CERTIFICATE

THE CORNER RECORD WAS RECEIVED FEB 17 19 88

AND EXAMINED AND FILED FEB 18 19 87.

BY: John Rutgers

TITLE: DEPUTY COUNTY SURVEYOR

DOCUMENT No. _____

STATEMENT ON BACK OF SHEET

YES ☐ NO ☒

Book 1, Corner Records, Page 155