CORNER RECORD

COUNTY OF Placer T. 10 N. R. 7 E. M.D.M. MERIDIAN CALIFORNIA

CORNER TYPE: GOV'T. CORNER ☐ MEANDER ☐ RANCHO ☐ CONTROL ☐ OTHER ☒ Property Corner

CORNER IDENTIFICATION – DATE OF VISIT March 29, 1988

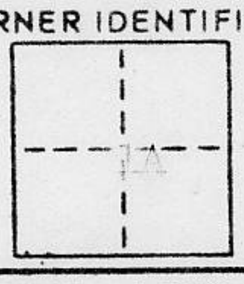

* DUE TO NUMBERING ERROR SEE ALSO BOOK 3 CORNER RECORDS PAGE 159

14&23

CORNER – LEFT AS FOUND ☐ FOUND AND TAGGED ☐ REESTABLISHED OBLITERATED CORNER ☐ REBUILT ☒

PHYSICAL DESCRIPTION OF CORNER FOUND: EVIDENCE AND METHOD USED TO IDENTIFY OR REESTABLISH

Found 3/4" rebars, no tag as shown in sketch for lot 150 of "Folsom Lake Estates Unit No. 2-C" (M Maps 29).

PHYSICAL DESCRIPTION OF MONUMENTS REBUILT OR PERPETUATED

Set 3/4" rebar tagged L.S. 3563 at the Northwest and Northeast corners of lot 150 (M Maps 29).

CALIFORNIA COORDINATE SYSTEM ORDER: FIRST ☐ SECOND ☐ THIRD ☐

STATIONS USED: NGS (USC & GS) ☐ STATE ☐ COUNTY ☐ OTHER ☐ STATION _____ STATION _____

ZONE _____ ELEVATION _____ NORTHINGS (Y) _____ EASTINGS (X) _____

SKETCH: (Include reference tie or witness points, remarks and topo of area)

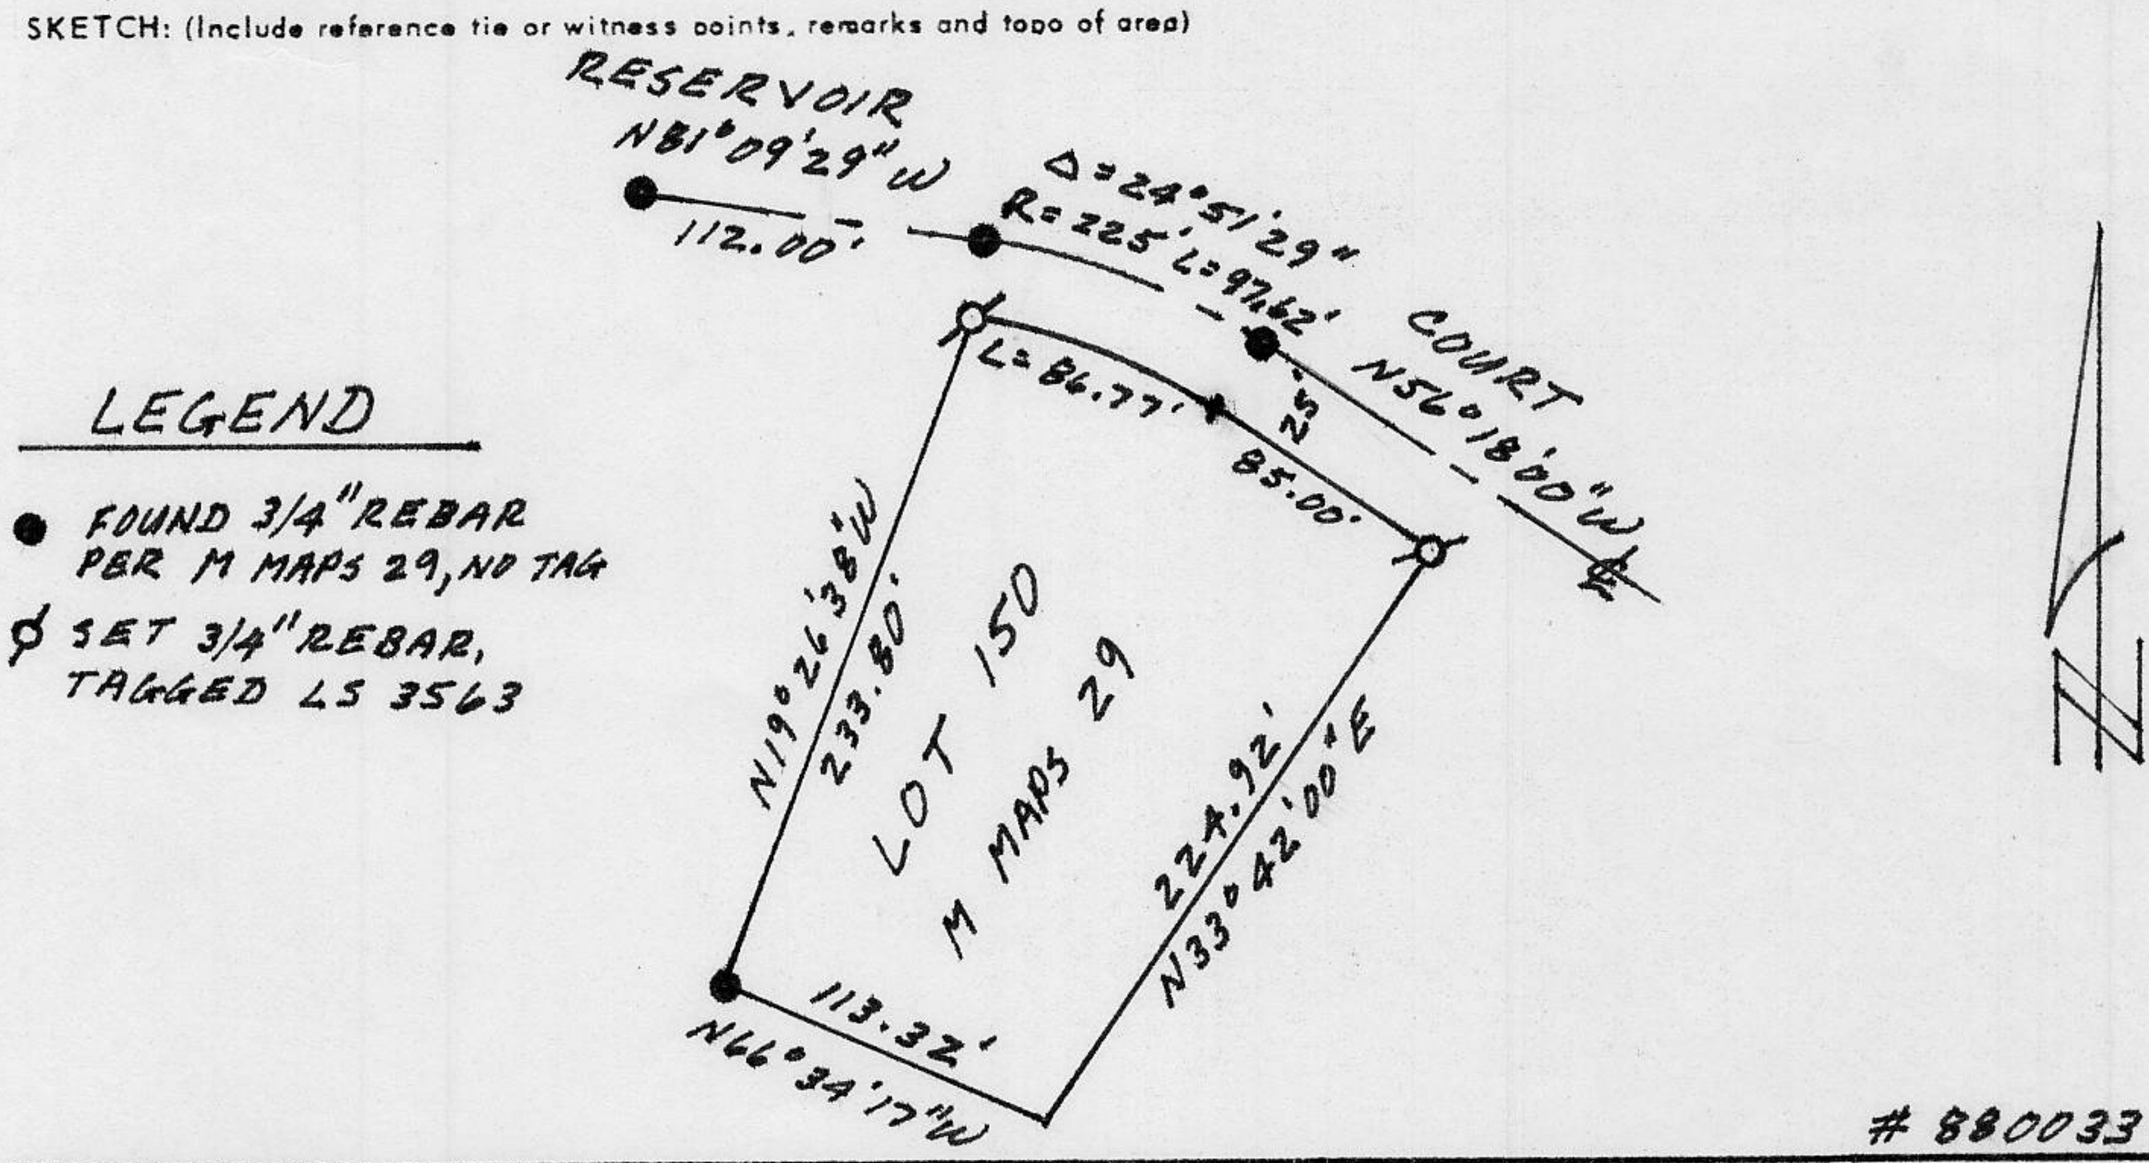

880033

SURVEYOR'S CERTIFICATE

THIS CORNER RECORD WAS PREPARED BY ME OR UNDER MY DIRECTION IN CONFORMANCE WITH THE LAND SURVEYORS ACT ON March 29, 1988

SIGNED: Lloyd Parker

L.S. or R.C.E. No.: L.S. 3563

SEAL

LICENSED LAND SURVEYOR Lloyd C. Parker L.S. 3563 EXPIRES 6/88 STATE OF CALIFORNIA

COUNTY SURVEYOR'S CERTIFICATE

THIS CORNER RECORD WAS RECEIVED APR 5 1988

AND EXAMINED AND FILED APR 6 1988

BY John Rutgers

TITLE: DEPUTY COUNTY SURVEYOR LS4323

DOCUMENT No. _____

STATEMENT ON BACK OF SHEET YES ☐ NO ☒

* K-1 CORNER RECORDS, PAGE 157