(For County Use Only)

CORNER RECORD

COUNTY OF PLACER T. 13 N. R. 8 E. M.D.M. MERIDIAN CALIFORNIA

CORNER TYPE: GOV'T. CORNER ☐ MEANDER ☐ RANCHO ☐ CONTROL ☐ OTHER ☐

CORNER IDENTIFICATION — DATE OF VISIT _____ 19____

15

CORNER — LEFT AS FOUND ☐ FOUND AND TAGGED ☐ REESTABLISHED OBLITERATED CORNER ☐ REBUILT ☐

PHYSICAL DESCRIPTION OF CORNER FOUND; EVIDENCE AND METHOD USED TO IDENTIFY OR REESTABLISH

FOUND 1/2" I. PINS UN-TAGGED AS NOTED AND CIRCLED ON SKETCH MAP BELOW

PHYSICAL DESCRIPTION OF MONUMENTS REBUILT OR PERPETUATED

SET 1/2" I. PIN* AT NW & NE CORNER LOT 47 AND SET TEMP. LINE STAKES ALONG EAST & WEST LINES OF LOT 47 SHOWN BELOW AS ....

* TAGGED RCE 11171

CALIFORNIA COORDINATE SYSTEM ORDER: FIRST ☐ SECOND ☐ THIRD ☐

STATIONS USED: NGS (USC & GS) ☐ STATE ☐ COUNTY ☐ OTHER ☐ STATION _____ STATION _____

ZONE _____ ELEVATION _____ NORTHINGS (Y) _____ EASTINGS (X) _____

(Fold)

SKETCH: (Include reference tie or witness points, remarks and topo of area)

CHRISTIAN VALLEY PARK UNIT 1
FILED IN BK. G OF MAPS PG. 62
O.R.P.C.

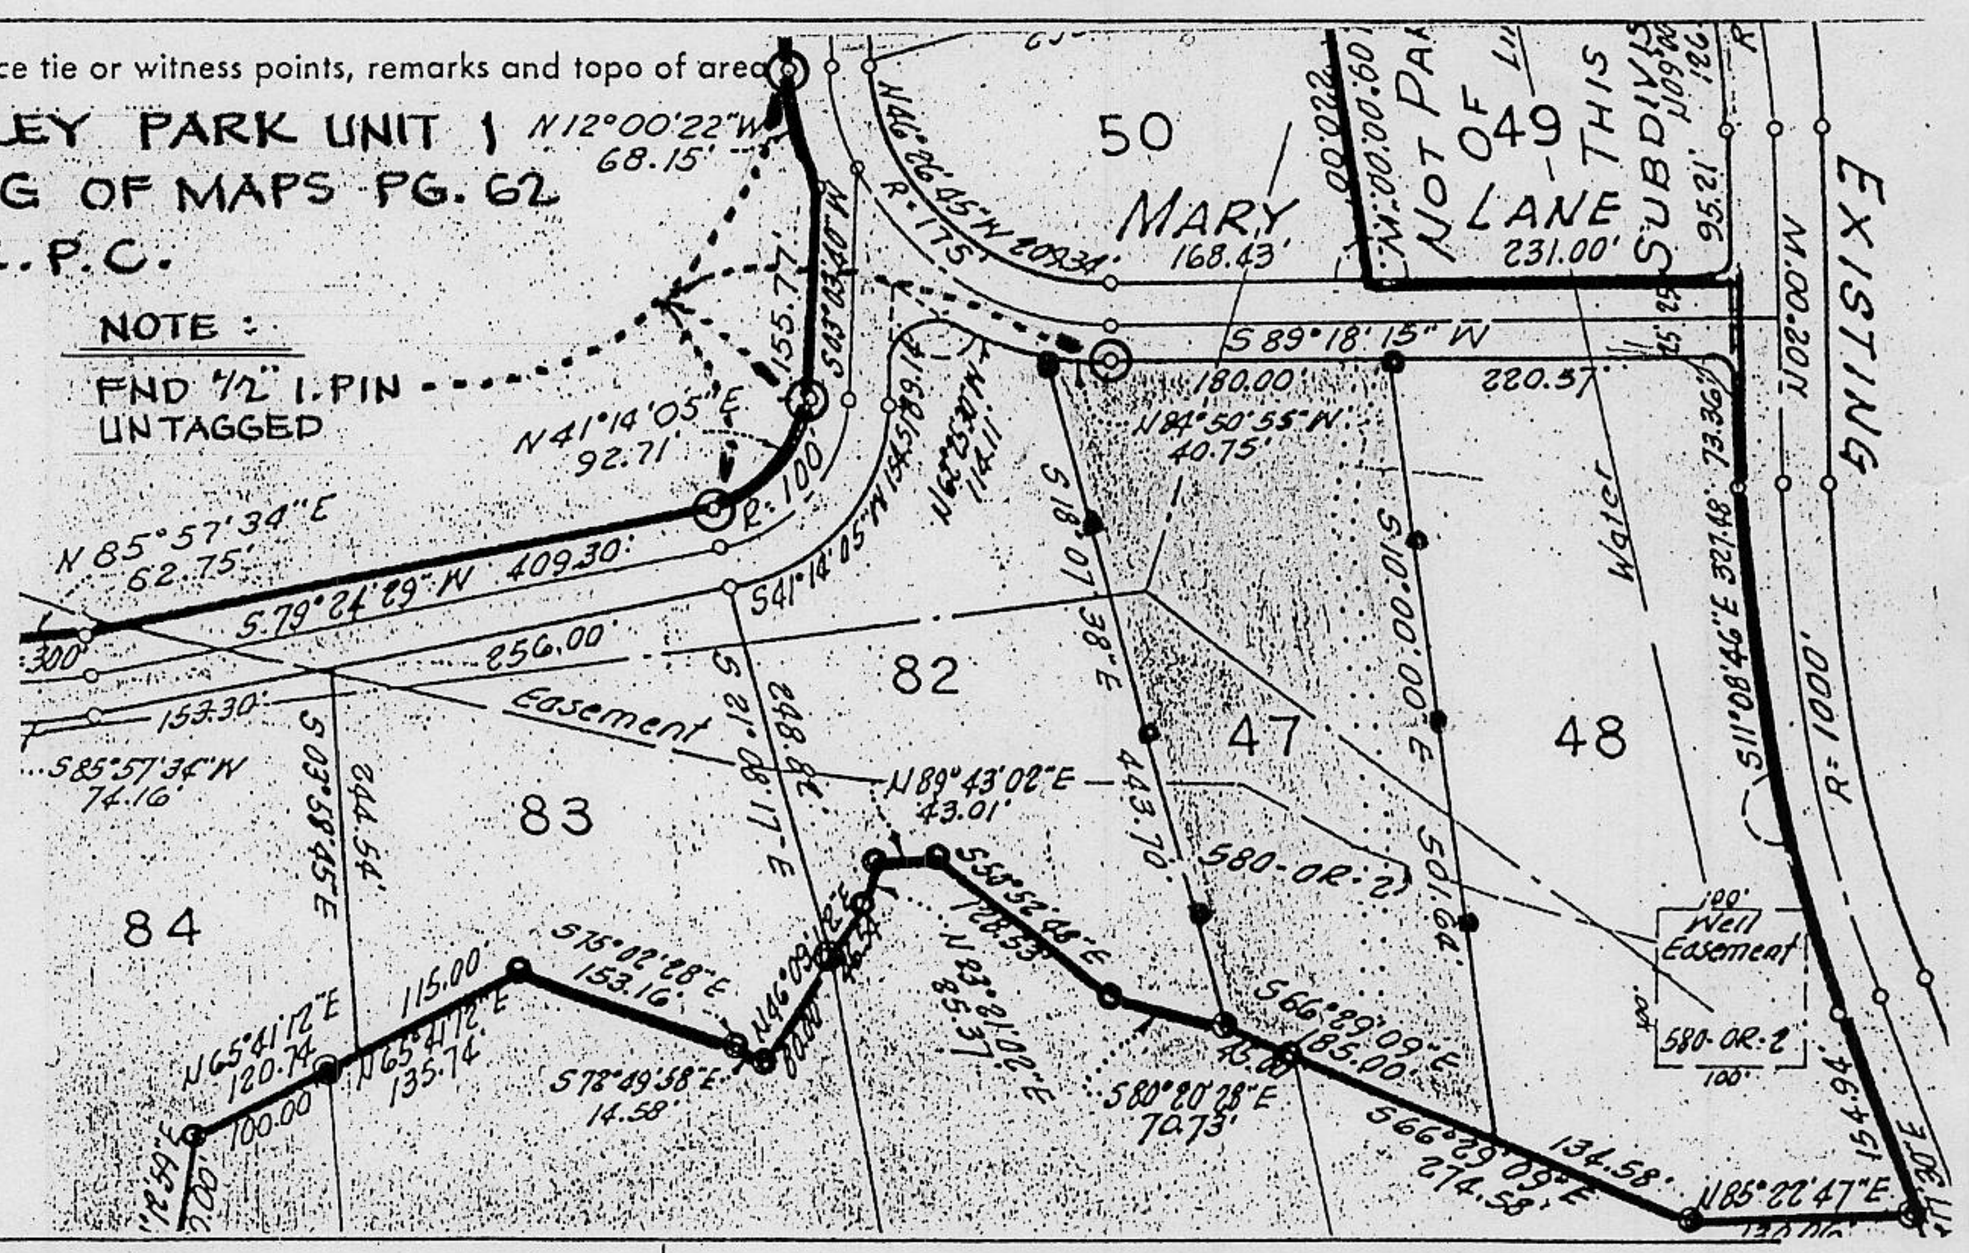

SURVEYOR'S CERTIFICATE

THIS CORNER RECORD WAS PREPARED BY ME OR UNDER MY DIRECTION IN CONFORMANCE WITH THE LAND SURVEYORS ACT ON April 20 1988

SIGNED: John L. Shutwell

L.S. or R.C.E. No.: RCE 11171

EXPIRES 12-31-88

SEAL

REGISTERED PROFESSIONAL ENGINEER JOHN L. SHUTWELL 11171 CIVIL STATE OF CALIFORNIA

COUNTY SURVEYOR'S CERTIFICATE

THE CORNER RECORD WAS RECEIVED APR 22 1988

AND EXAMINED AND FILED APR 27 1988

BY: John Rutgers

TITLE: DEPUTY COUNTY SURVEYOR

DOCUMENT No. _____

STATEMENT ON BACK OF SHEET

YES ☐ NO ☒

Book 7 Corner Records, Page 154