(For County Use Only)

CORNER RECORD

COUNTY OF PLACER T. 16N R. 18E MT. DIABLO MERIDIAN CALIFORNIA

CORNER TYPE: GOV'T. CORNER ☐ MEANDER ☐ RANCHO ☐ CONTROL ☐ OTHER ■

CORNER IDENTIFICATION — DATE OF VISIT OCTOBER 19 88

19 BROCKWAY VISTA SUBDIVISION D/16

CORNER — LEFT AS FOUND ☐ FOUND AND TAGGED ☐ REESTABLISHED OBLITERATED CORNER ☐ REBUILT ☐

PHYSICAL DESCRIPTION OF CORNER FOUND; EVIDENCE AND METHOD USED TO IDENTIFY OR REESTABLISH

See Sketch

PHYSICAL DESCRIPTION OF MONUMENTS REBUILT OR PERPETUATED

○ = Set 5/8" REBAR w/LS 4914 CAP

▼ = Set P.K. NAIL

CALIFORNIA COORDINATE SYSTEM ORDER: FIRST ☐ SECOND ☐ THIRD ☐

STATIONS USED: NGS (USC & GS) ☐ STATE ☐ COUNTY ☐ OTHER ☐ STATION _____ STATION _____

ZONE _____ ELEVATION _____ NORTHINGS (Y) _____ EASTINGS (X) _____

(Fold)

SKETCH: (Include reference tie or witness points, remarks and topo of area)

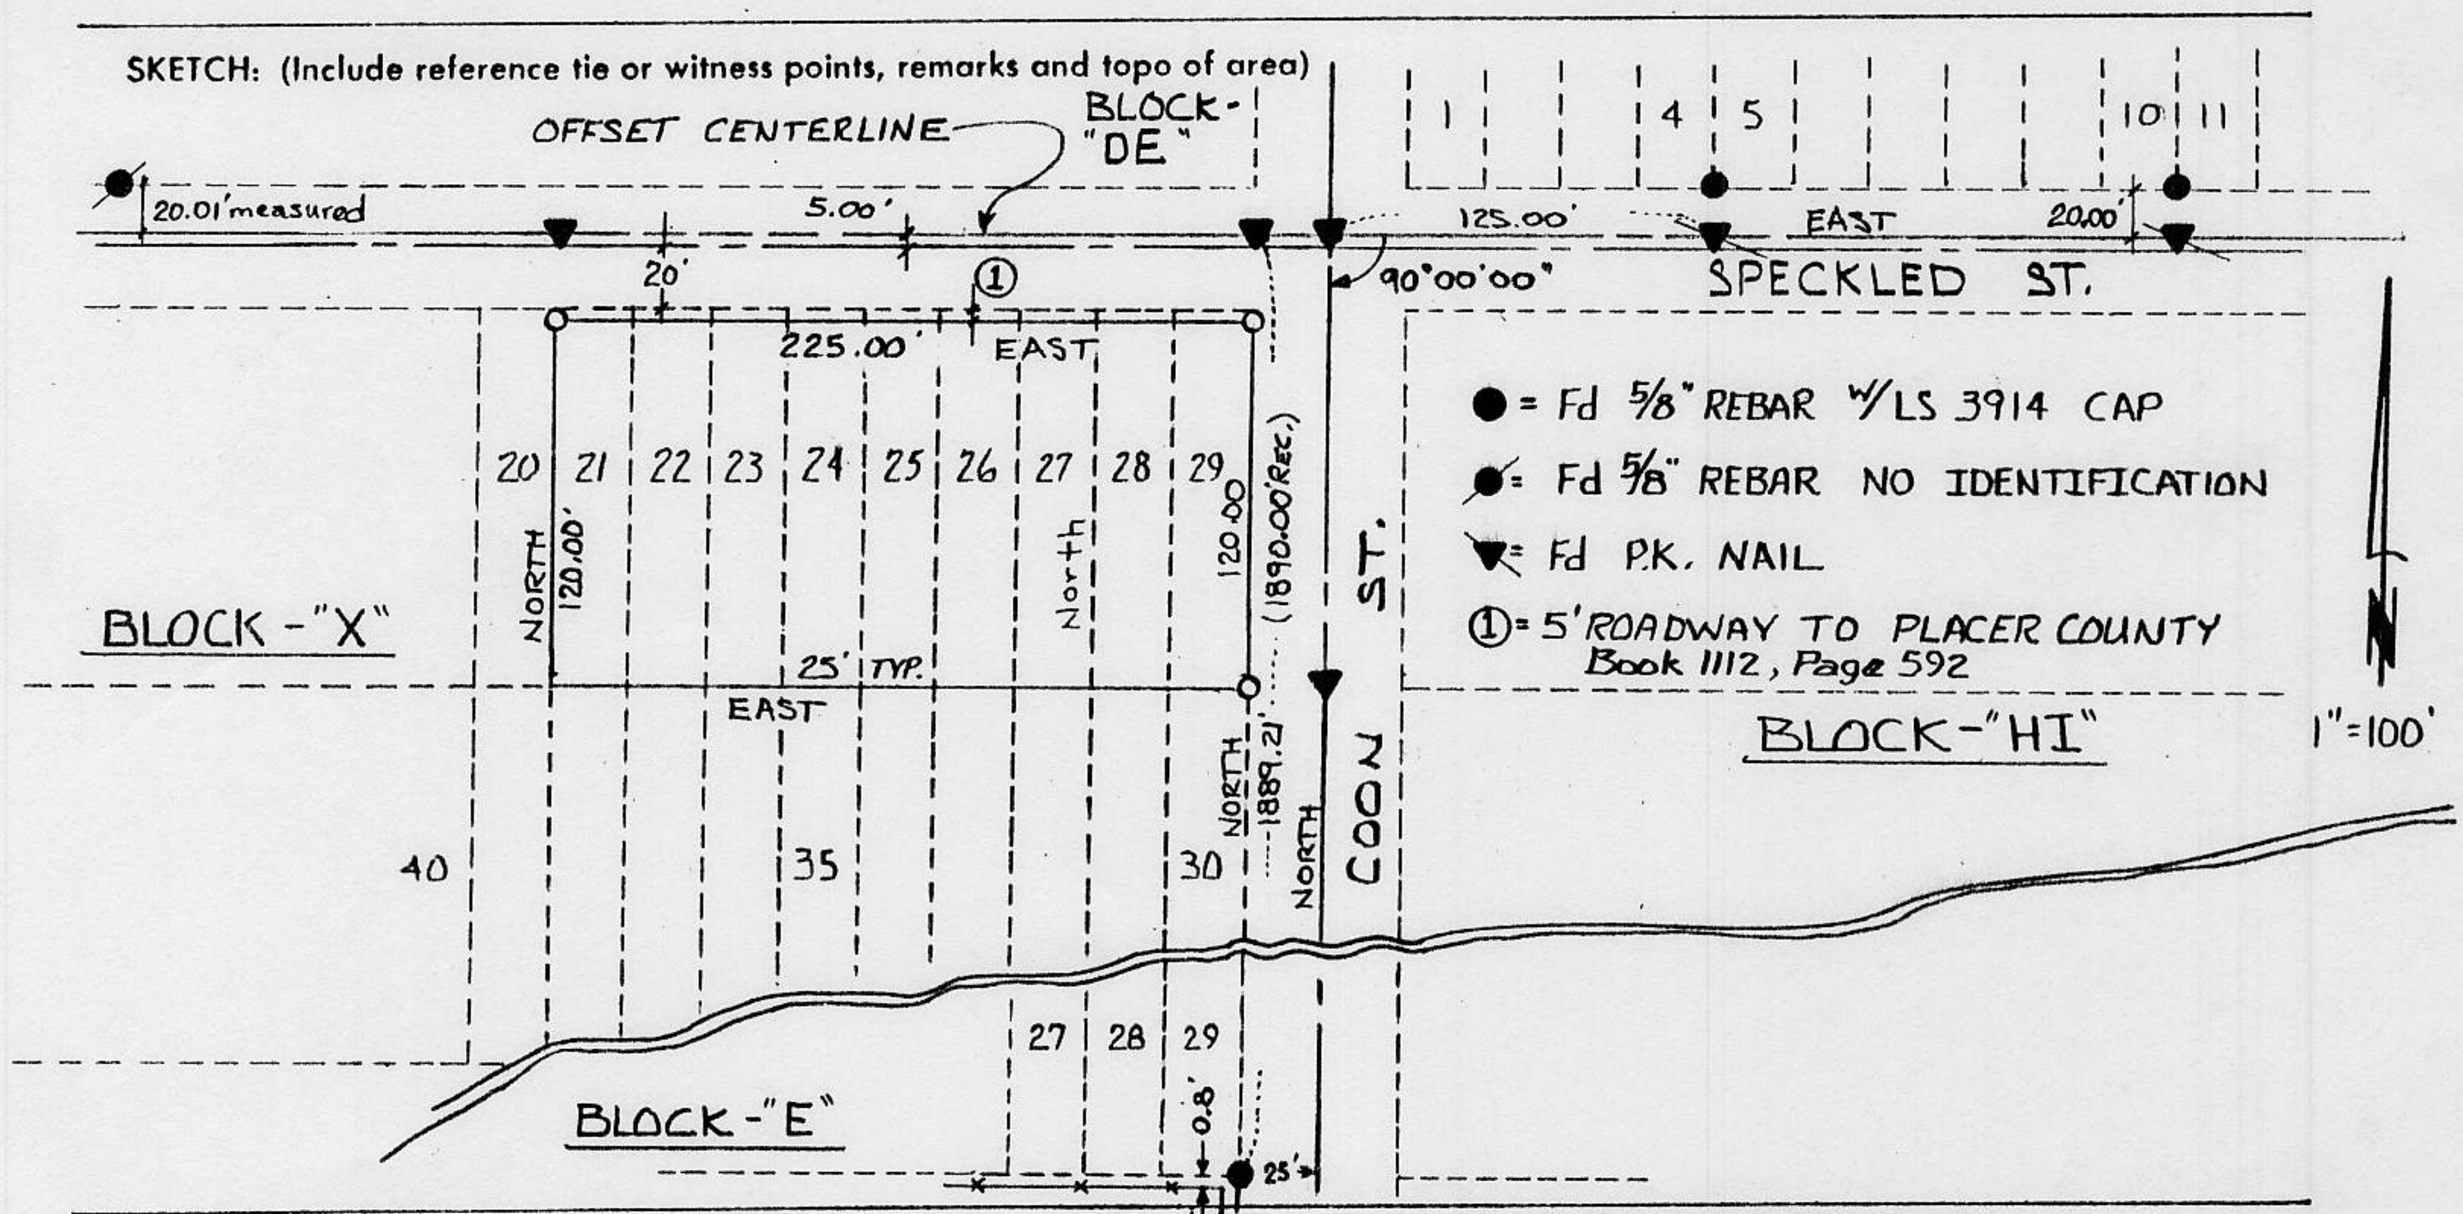

SURVEYOR'S CERTIFICATE

THIS CORNER RECORD WAS PREPARED BY ME OR UNDER MY DIRECTION IN CONFORMANCE WITH THE LAND SURVEYORS ACT ON 11-28-88 19

SIGNED: Richard L. Jensen

L.S. or R.C.E. No.: LS 4914

LICENSED LAND SURVEYOR Exp 12-31-88 RICHARD L. JENSEN LS4914 STATE OF CALIFORNIA

COUNTY SURVEYOR'S CERTIFICATE

THE CORNER RECORD WAS RECEIVED Nov 30 19 88

AND EXAMINED AND FILED DEC 1 19 88.

BY: John Rufener

TITLE: DEPUTY COUNTY SURVEYOR

DOCUMENT No. _____

STATEMENT ON BACK OF SHEET

YES ☐ NO ☒

BK 1, CORNER RECORDS, PAGE 166