CORNER RECORD

Document Number 20160093

City of _____ County of PLACER, California

Brief Legal Description LINES ESTABLISHED ON RECORD of SURVEY NO. 1295 FILED IN BOOK 11 of SURVEYS, PAGE 6, PLACER COUNTY RECORDS

BOOK 19 CORNER RECORDS, PAGE 32

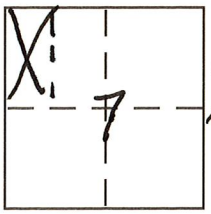

T15N
R17E
MDM

CORNER TYPE

Government Corner	☒	Control	☐
Meander	☐	Property	☒
Rancho	☐	Other	☐

Date of Survey OCTOBER 2016

COORDINATES (Optional)

N. _____
E. _____
Zone _____ NAD27 ☐ NAD83 ☐
NAD83 Epoch _____
Elev. _____
Vert. Datum: NGVD29 ☐ NAVD88 ☐
Meas. Units: Metric ☐ Imperial ☐

Corner – Left as found ☐ Found and tagged ☐ Established ☐ Reestablished ☑ Rebuilt ☐

Identification and type of corner found: Evidence used to identify or procedure used to establish or reestablish the corner:
ESTABLISHED CORNER LOCATIONS PER 11 RS 6 FROM MONUMENTS FOUND AND SET ON 11 RS 6.

A description of the physical condition of the monument as found and as set or reset: Ø SET 5/8" R.B. W/PLAS. CAP PLS 7949
◆ FND. SECTION CORNER 2½" ALUMINUM PIPE - CAP TORN OFF. (3" BRASS MON. PER 11 RS 6)
■ N. ¼ CORNER FOUND, SEC. 7, 2" ALUM. CAP IN 3" PVC COLLAR, 1.2' BELOW SURFACE AT EDGE OF CONCRETE SIDEWALK, NOT LEGIBLE (PER 11 RS 6)
● FND. 2" IRON PIPE W/2½" BRASS CAP, U.S. DEPT. OF THE INTERIOR, 1978, LS 4227 (PER 7 RS 91)
● 5/8" STEEL PIN FOUND LS 2712 (PER 11 RS 6)

SURVEYOR'S STATEMENT

This Corner Record was prepared by me or under my direction in conformance with the Land Surveyor's Act on JANUARY 10, 2017.

Signed [signature] P.L.S or R.C.E. No. 7949

PROFESSIONAL LAND SURVEYOR STEPHEN BREJC No. 7949 Exp. 12-31-17 STATE OF CALIFORNIA

COUNTY SURVEYOR'S STATEMENT

This Corner Record was received _____

and examined and filed JANUARY 18, 2017

Signed [signature] P.L.S or ~~R.C.E.~~ No. 6584

Title County Surveyor

LICENSED LAND SURVEYOR LESLIE AMSBERRY No. 6584 Exp. 12-31-2017 STATE OF CALIFORNIA

County Surveyor's Comment _____

LINES ESTABLISHED ON RECORD OF SURVEY NO. 1295 FILED IN BOOK 11 OF SURVEYS, PAGE 6, PLACER COUNTY RECORDS

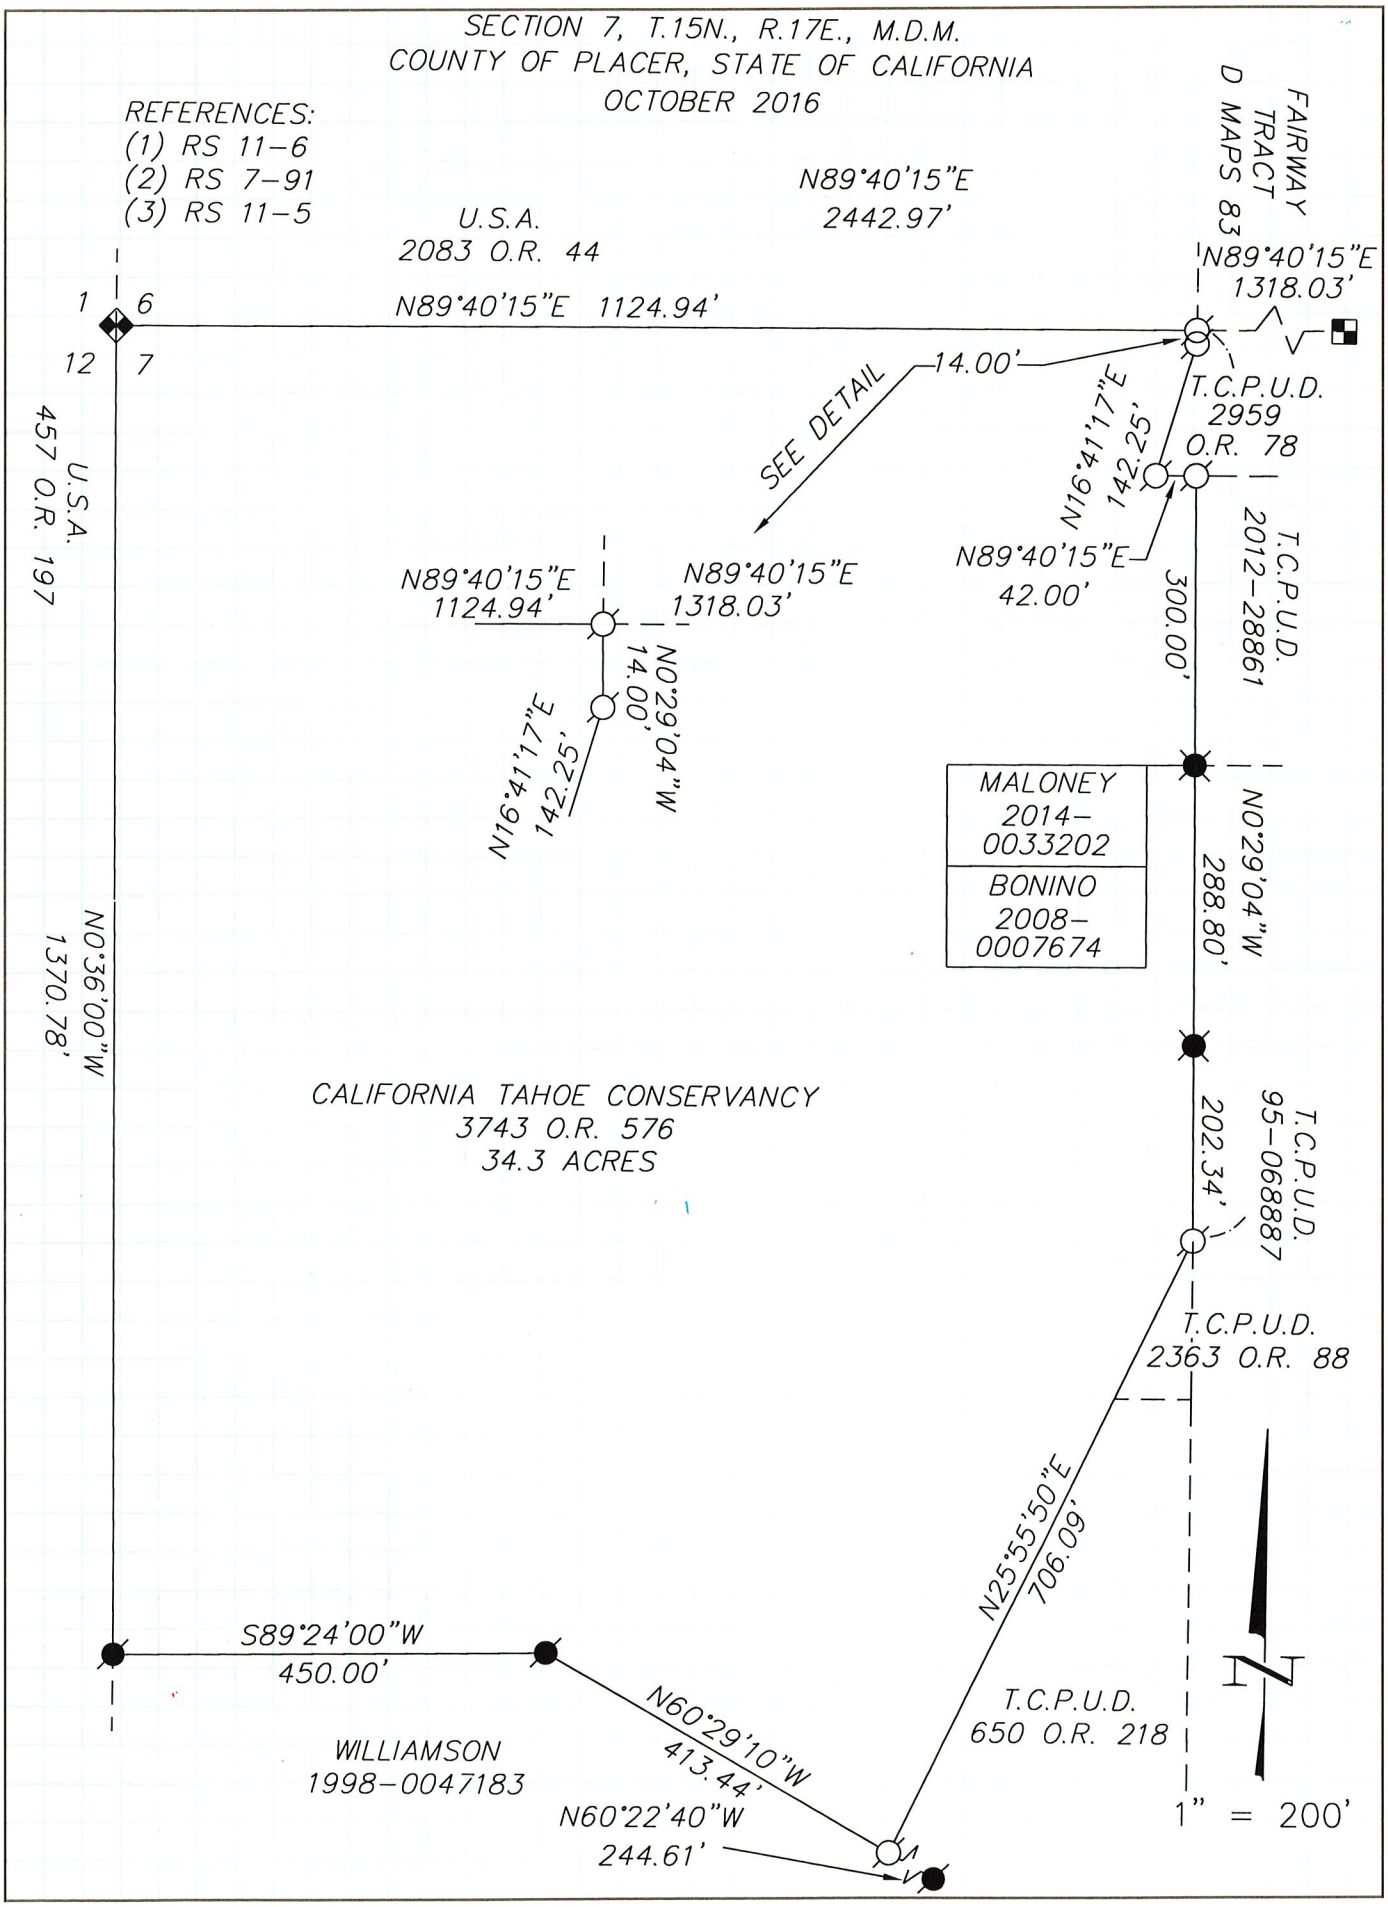

BOOK 19 CORNER RECORDS, PAGE 32