CORNER RECORD

COUNTY OF PLACER, CALIFORNIA

City of LINCOLN

Document Number

Brief Legal Description PARCEL "B" OF 17/PARCEL MAPS/120 WITHIN THE N.E. 1/4 SEC. 15, T.12N., R.6 E., M.D.M.

1-5

A.P.N. 08-172-15

CORNER TYPE

Government Corner ☐ Control ☐
Meander ☐ Property ☒
Rancho ☐ Other ☐
Date of Survey MARCH 11, 1997

COORDINATES
(Optional)

N.
E.
Zone Datum
Elev.

Corner — Left as found ☐ Found and tagged ☐ Established ☐ Reestablished ☒ Rebuilt ☐

Identification and type of corner found: Evidence used to identify or procedure used to establish or reestablish corner:

(1.) INDICATES FOUND 1/2" REBAR W/COPPER SLEEVE, NO TAG, PER 17 P.M.120

(2.) INDICATES FOUND 3/4" REBAR, NO TAG, PER 17 P.M.120

A description of the physical condition of the monument as found and as set or reset:

(3.) INDICATES SET 3/4" IRON PIPE W/PLASTIC PLUG STAMPED "SHUART L.S.4645"

(4) DIMENSION POINT ONLY (TYPICAL)

BOOK 5 CORNER RECORDS PAGE 81

SURVEYOR'S STATEMENT

This Corner Record was prepared by me or under my direction in conformance with the Land Surveyors' Act on MARCH 13, 1997.

Signed Gary G. Shuart L.S. ~~or R.C.E.~~ Number 4645

RENEWAL DATE: 09/30/98

LICENSED LAND SURVEYOR GARY G. SHUART No. 4645 SEAL STATE OF CALIFORNIA

COUNTY SURVEYOR'S STATEMENT

This Corner Record was received MAY 12 1997 and examined and filed JUNE 2 1997.

Signed John Rietjens Title County Surveyor

LICENSED LAND SURVEYOR JOHN H. RIETJENS SEAL 6/30/2000 L.S. 4323 STATE OF CALIFORNIA

County Surveyor's Comment

J.N. 97-445

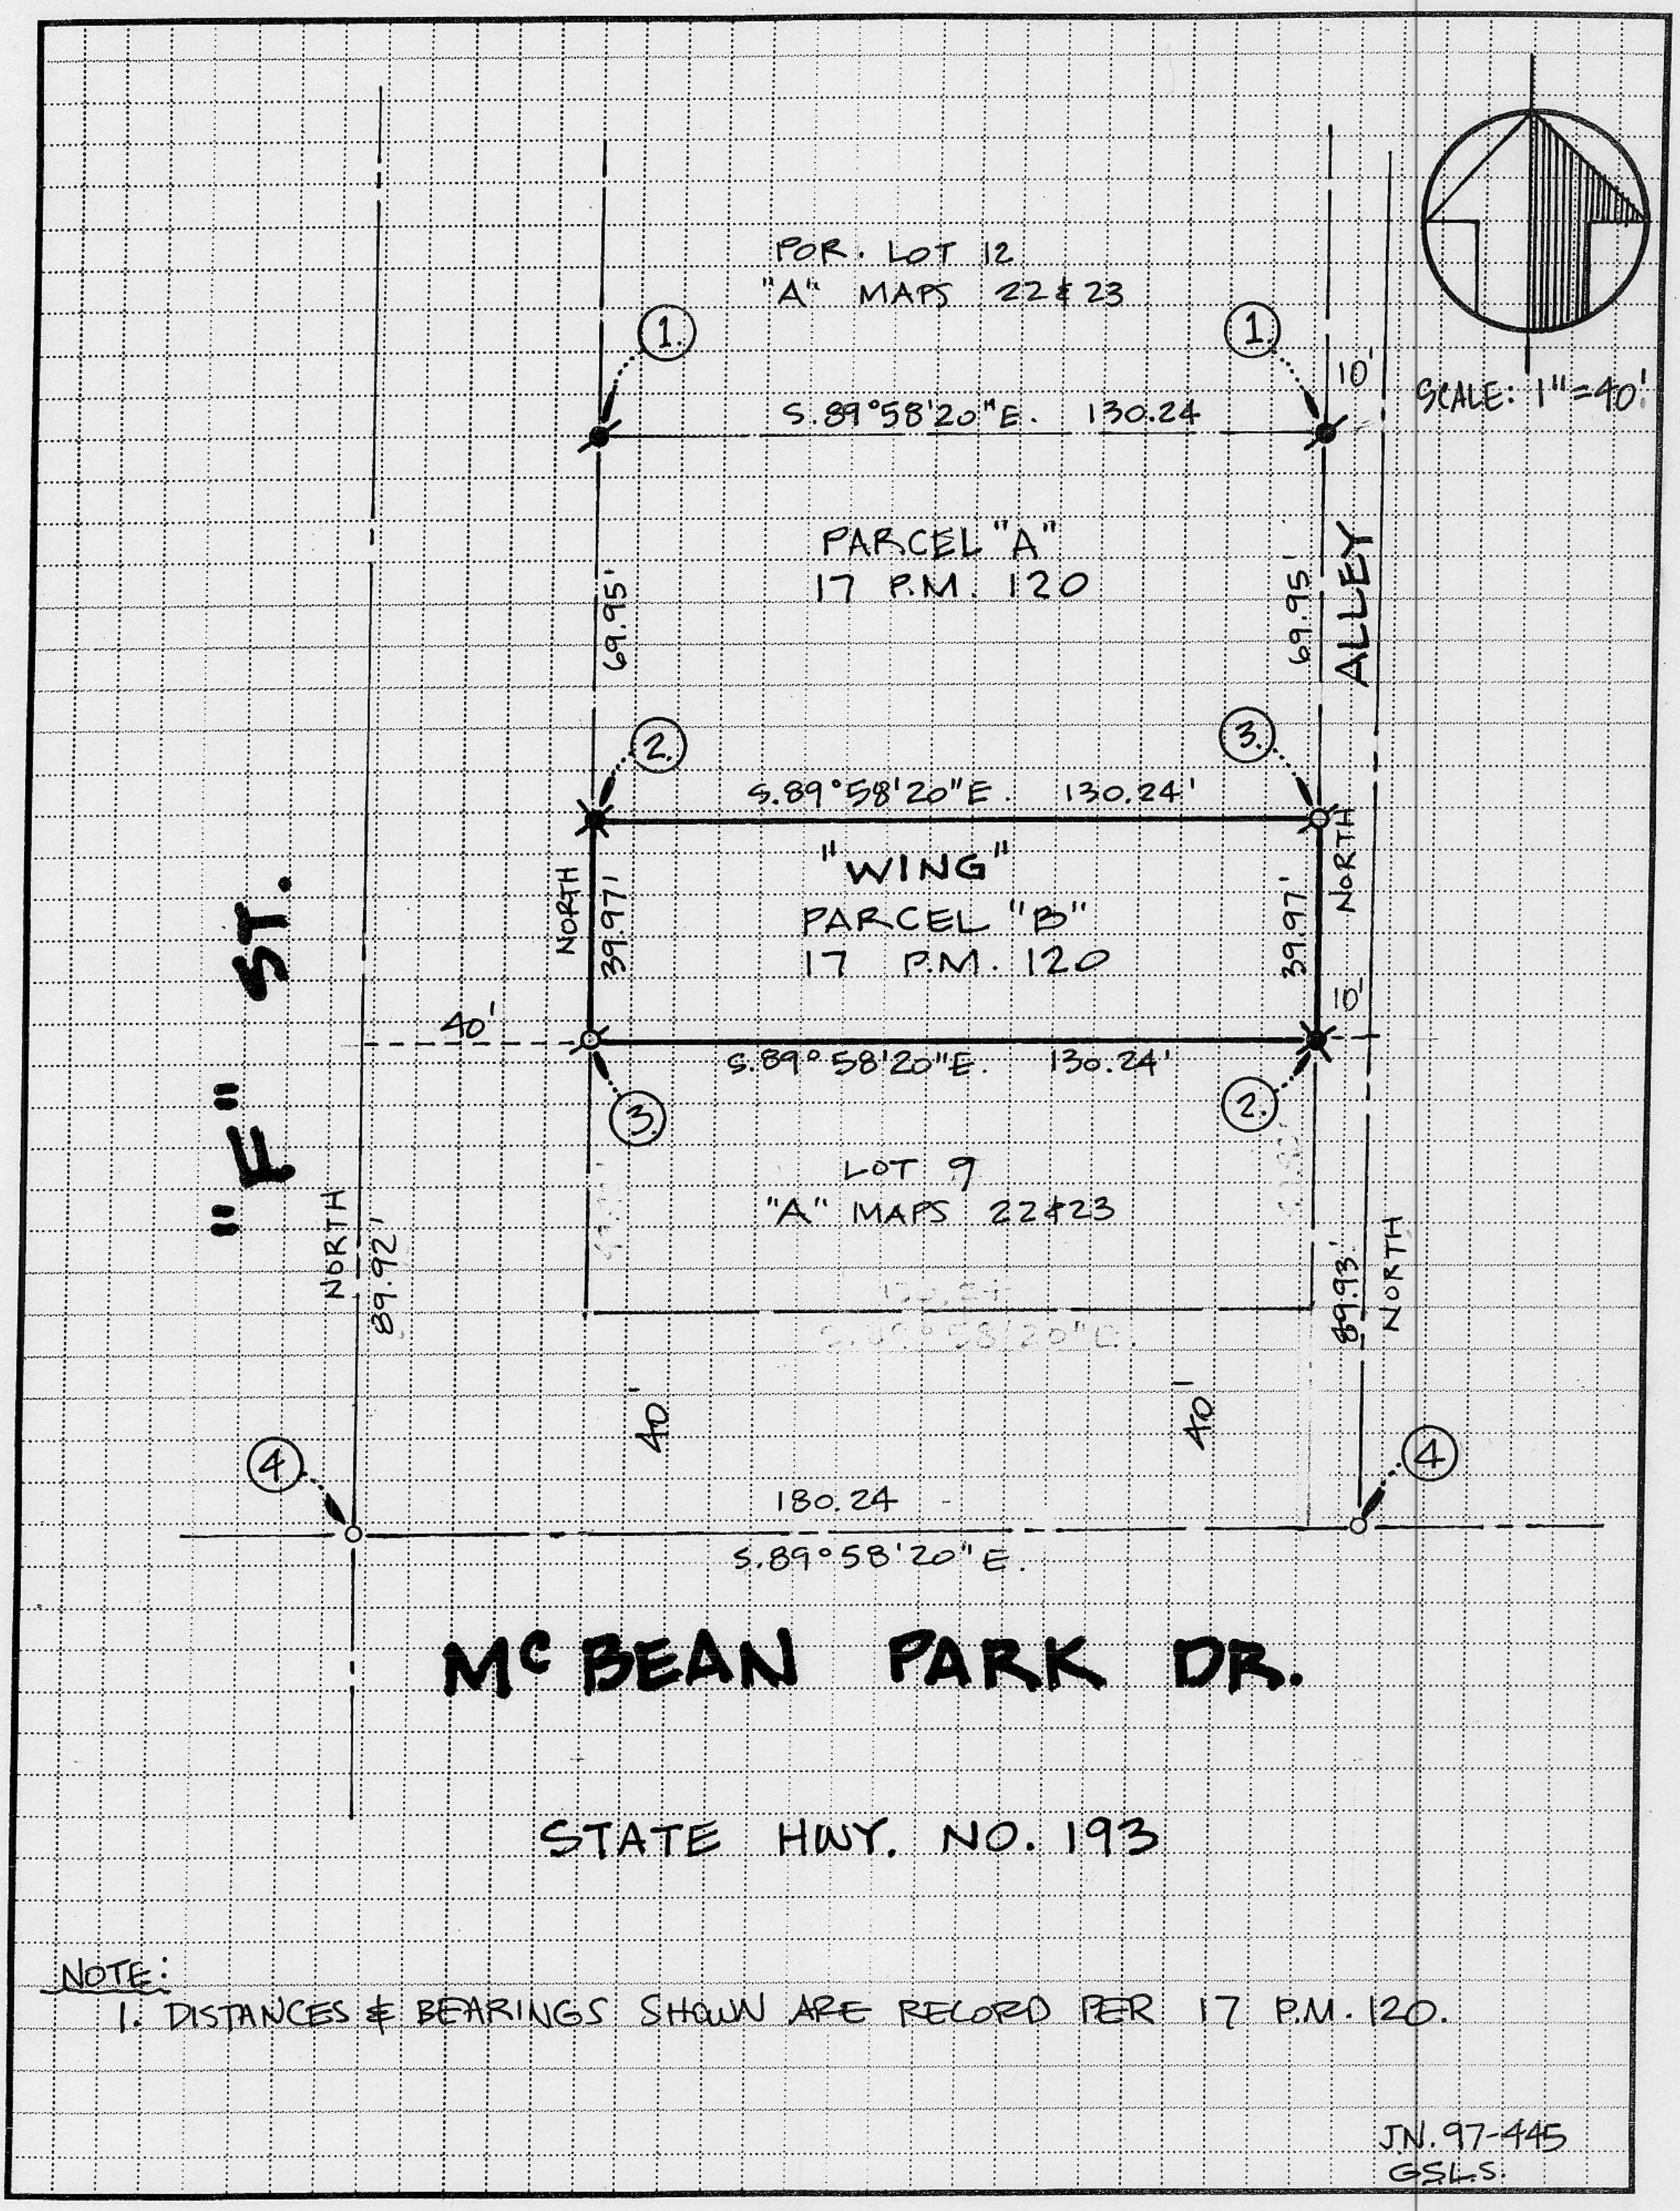

NOTE:
1. DISTANCES & BEARINGS SHOWN ARE RECORD PER 17 P.M. 120.

J.N. 97-445
GSLS.

BOOK 5 CORNER RECORDS PAGE 81