CORNER RECORD

COUNTY OF PLACER, CALIFORNIA

City of _____ Document Number _____

Brief Legal Description LOT 66, KINGSWOOD WEST, POR. W ½ SEC 11
BOOK I, MAPS PAGE 73 P.C.O.R.

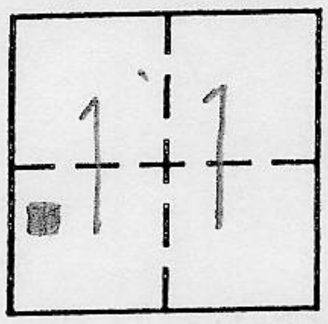

T. 16N
R. 17E

CORNER TYPE

Government Corner ☐ Control ☐
Meander ☐ Property ☒
Rancho ☐ Other ☐
Date of Survey 5-25-95

COORDINATES *(Optional)*

N. _____
E. _____
Zone _____ Datum _____
Elev. _____

Corner — Left as found ☐ Found and tagged ☐ Established ☐ Reestablished ☒ Rebuilt ☐

Identification and type of corner found: Evidence used to identify or procedure used to establish or reestablish corner:

SEE SKETCH ON BACK PAGE

A description of the physical condition of the monument as found and as set or reset:

SEE SKETCH ON BACK PAGE

BOOK 5 CORNER RECORDS PAGE 70

SURVEYOR'S STATEMENT

This Corner Record was prepared by me or under my direction in conformance with the Land Surveyors' Act on JUNE 29 1995.

Signed [signature] (L.S.) or R.C.E. Number 3422

LICENSED LAND SURVEYOR JERRY W. TIPTON SEAL 6-30-96 L.S. 3422 STATE OF CALIFORNIA

COUNTY SURVEYOR'S STATEMENT

This Corner Record was received FEB. 5 1997 and examined and filed FEBRUARY 7 1997.

Signed [signature] Title COUNTY SURVEYOR

LICENSED LAND SURVEYOR SEAL JOHN H. RIETJENS 6/30/2000 L.S. 4323 STATE OF CALIFORNIA

County Surveyor's Comment _____

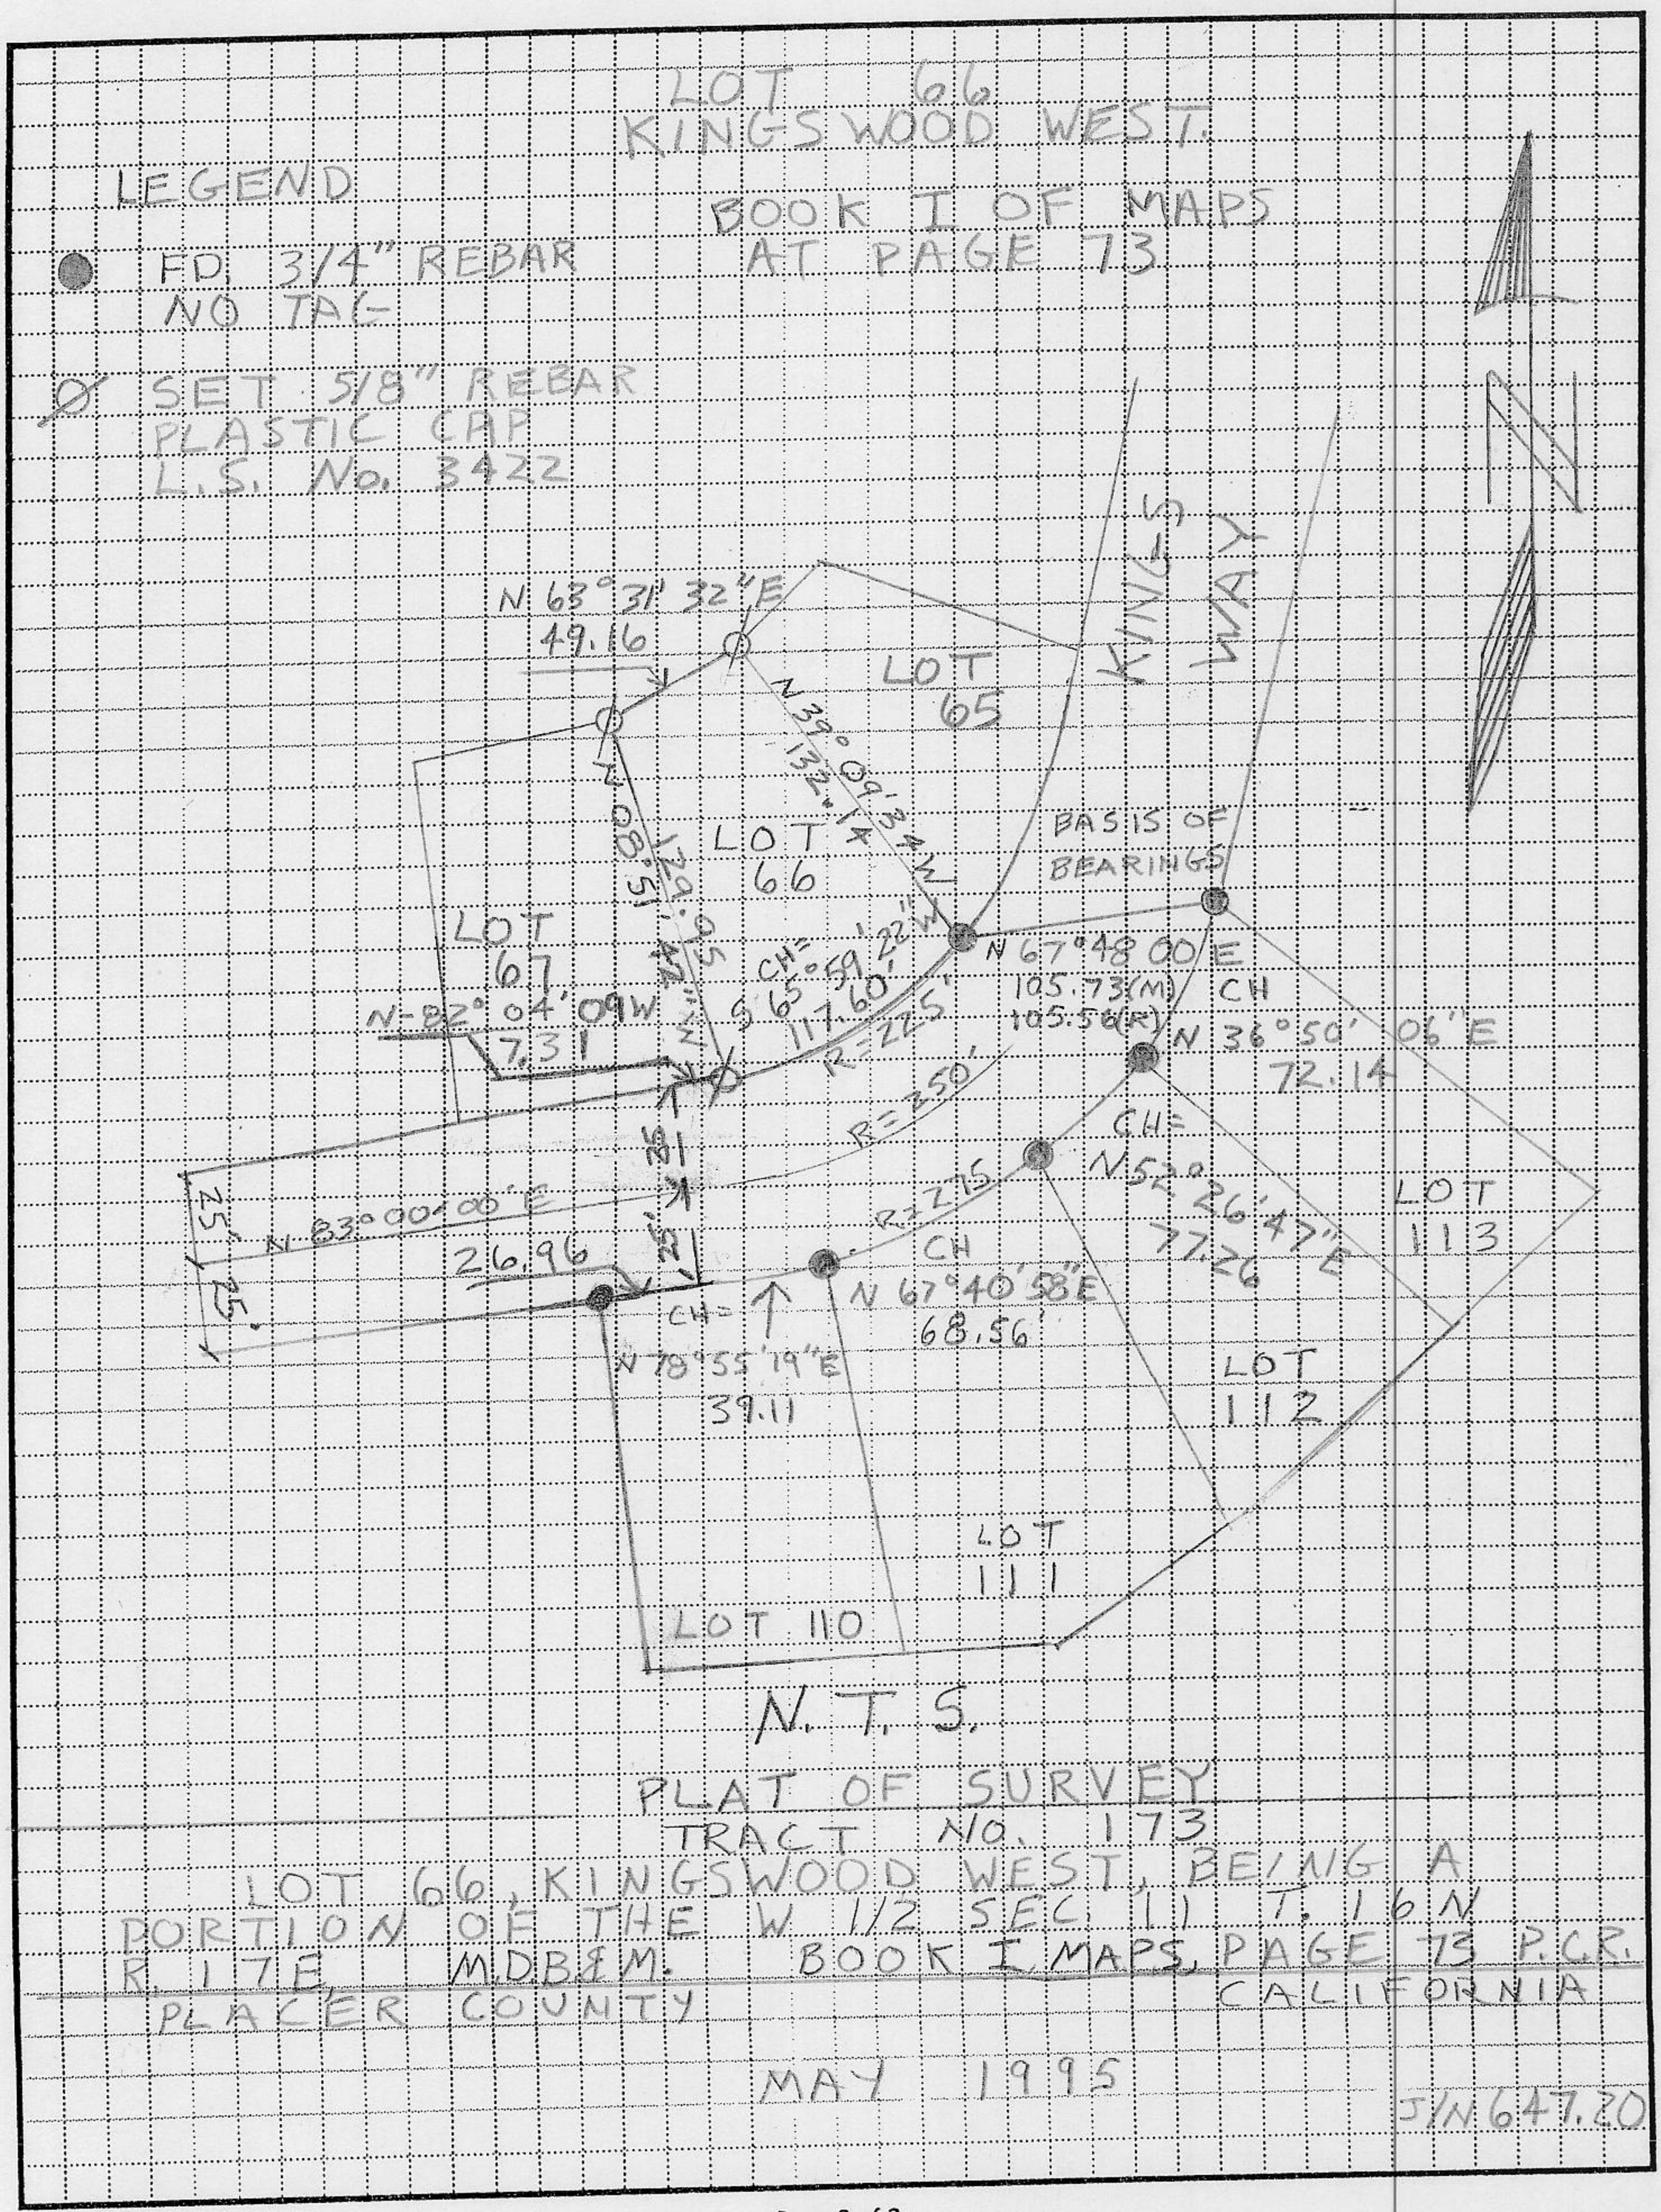

N.T.S.

PLAT OF SURVEY
TRACT NO. 173
LOT 66, KINGSWOOD WEST, BEING A
PORTION OF THE W 1/2 SEC. 11 T. 16 N
R. 17 E M.D.B.&M. BOOK I MAPS, PAGE 73 P.C.R.
PLACER COUNTY CALIFORNIA

MAY 1995

J/N 647.20

BOOK 5 CORNER RECORDS PAGE 70