CORNER RECORD

COUNTY OF PLACER, CALIFORNIA

City of _____ Document Number _____

Brief Legal Description LOT 4, BLOCK 13, TIMBERLAND TRACT BK. "D" MAPS 50

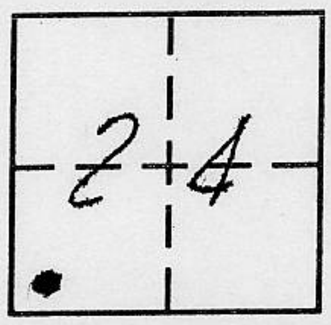

T 15N
R 16E

CORNER TYPE

Government Corner	☐	Control	☐
Meander	☐	Property	☒
Rancho	☐	Other	☐

Date of Survey 11-19-96

COORDINATES *(Optional)*

N. _____

E. _____

Zone _____ Datum _____

Elev. _____

Corner — Left as found ☐ Found and tagged ☐ Established ☐ Reestablished ☐ Rebuilt ☒

Identification and type of corner found: Evidence used to identify or procedure used to establish or reestablish corner:

● FOUND MONUMENT AS NOTED

A description of the physical condition of the monument as found and as set or reset:

Ø SET 5/8"Ø REBAR & 2" ALLUM. CAP STAMPED, TAHOE BASIN LAND SURVEYING L.S. 5886

BOOK 5 CORNER RECORDS PAGE 64

SURVEYOR'S STATEMENT

This Corner Record was prepared by me or under my direction in conformance with the Land Surveyors' Act on 11-22 19 96

Signed _____ L.S. or R.C.E. Number LS 5886

LICENSED LAND SURVEYOR THOMAS C. BUSWELL No. 5886 SEAL EXP. 12-31-2000 STATE OF CALIFORNIA

COUNTY SURVEYOR'S STATEMENT

This Corner Record was received JAN 17 19 97 and examined

and filed FEB 5TH 19 97.

Signed _____ Title COUNTY SURVEYOR

LICENSED LAND SURVEYOR JOHN H. RIETJENS SEAL 6/30/2000 L.S. 4323 STATE OF CALIFORNIA

County Surveyor's Comment _____

SCALE: 1"=40'

( ) DENOTES RECORD & MEASURED AS PER "D" MAPS 50
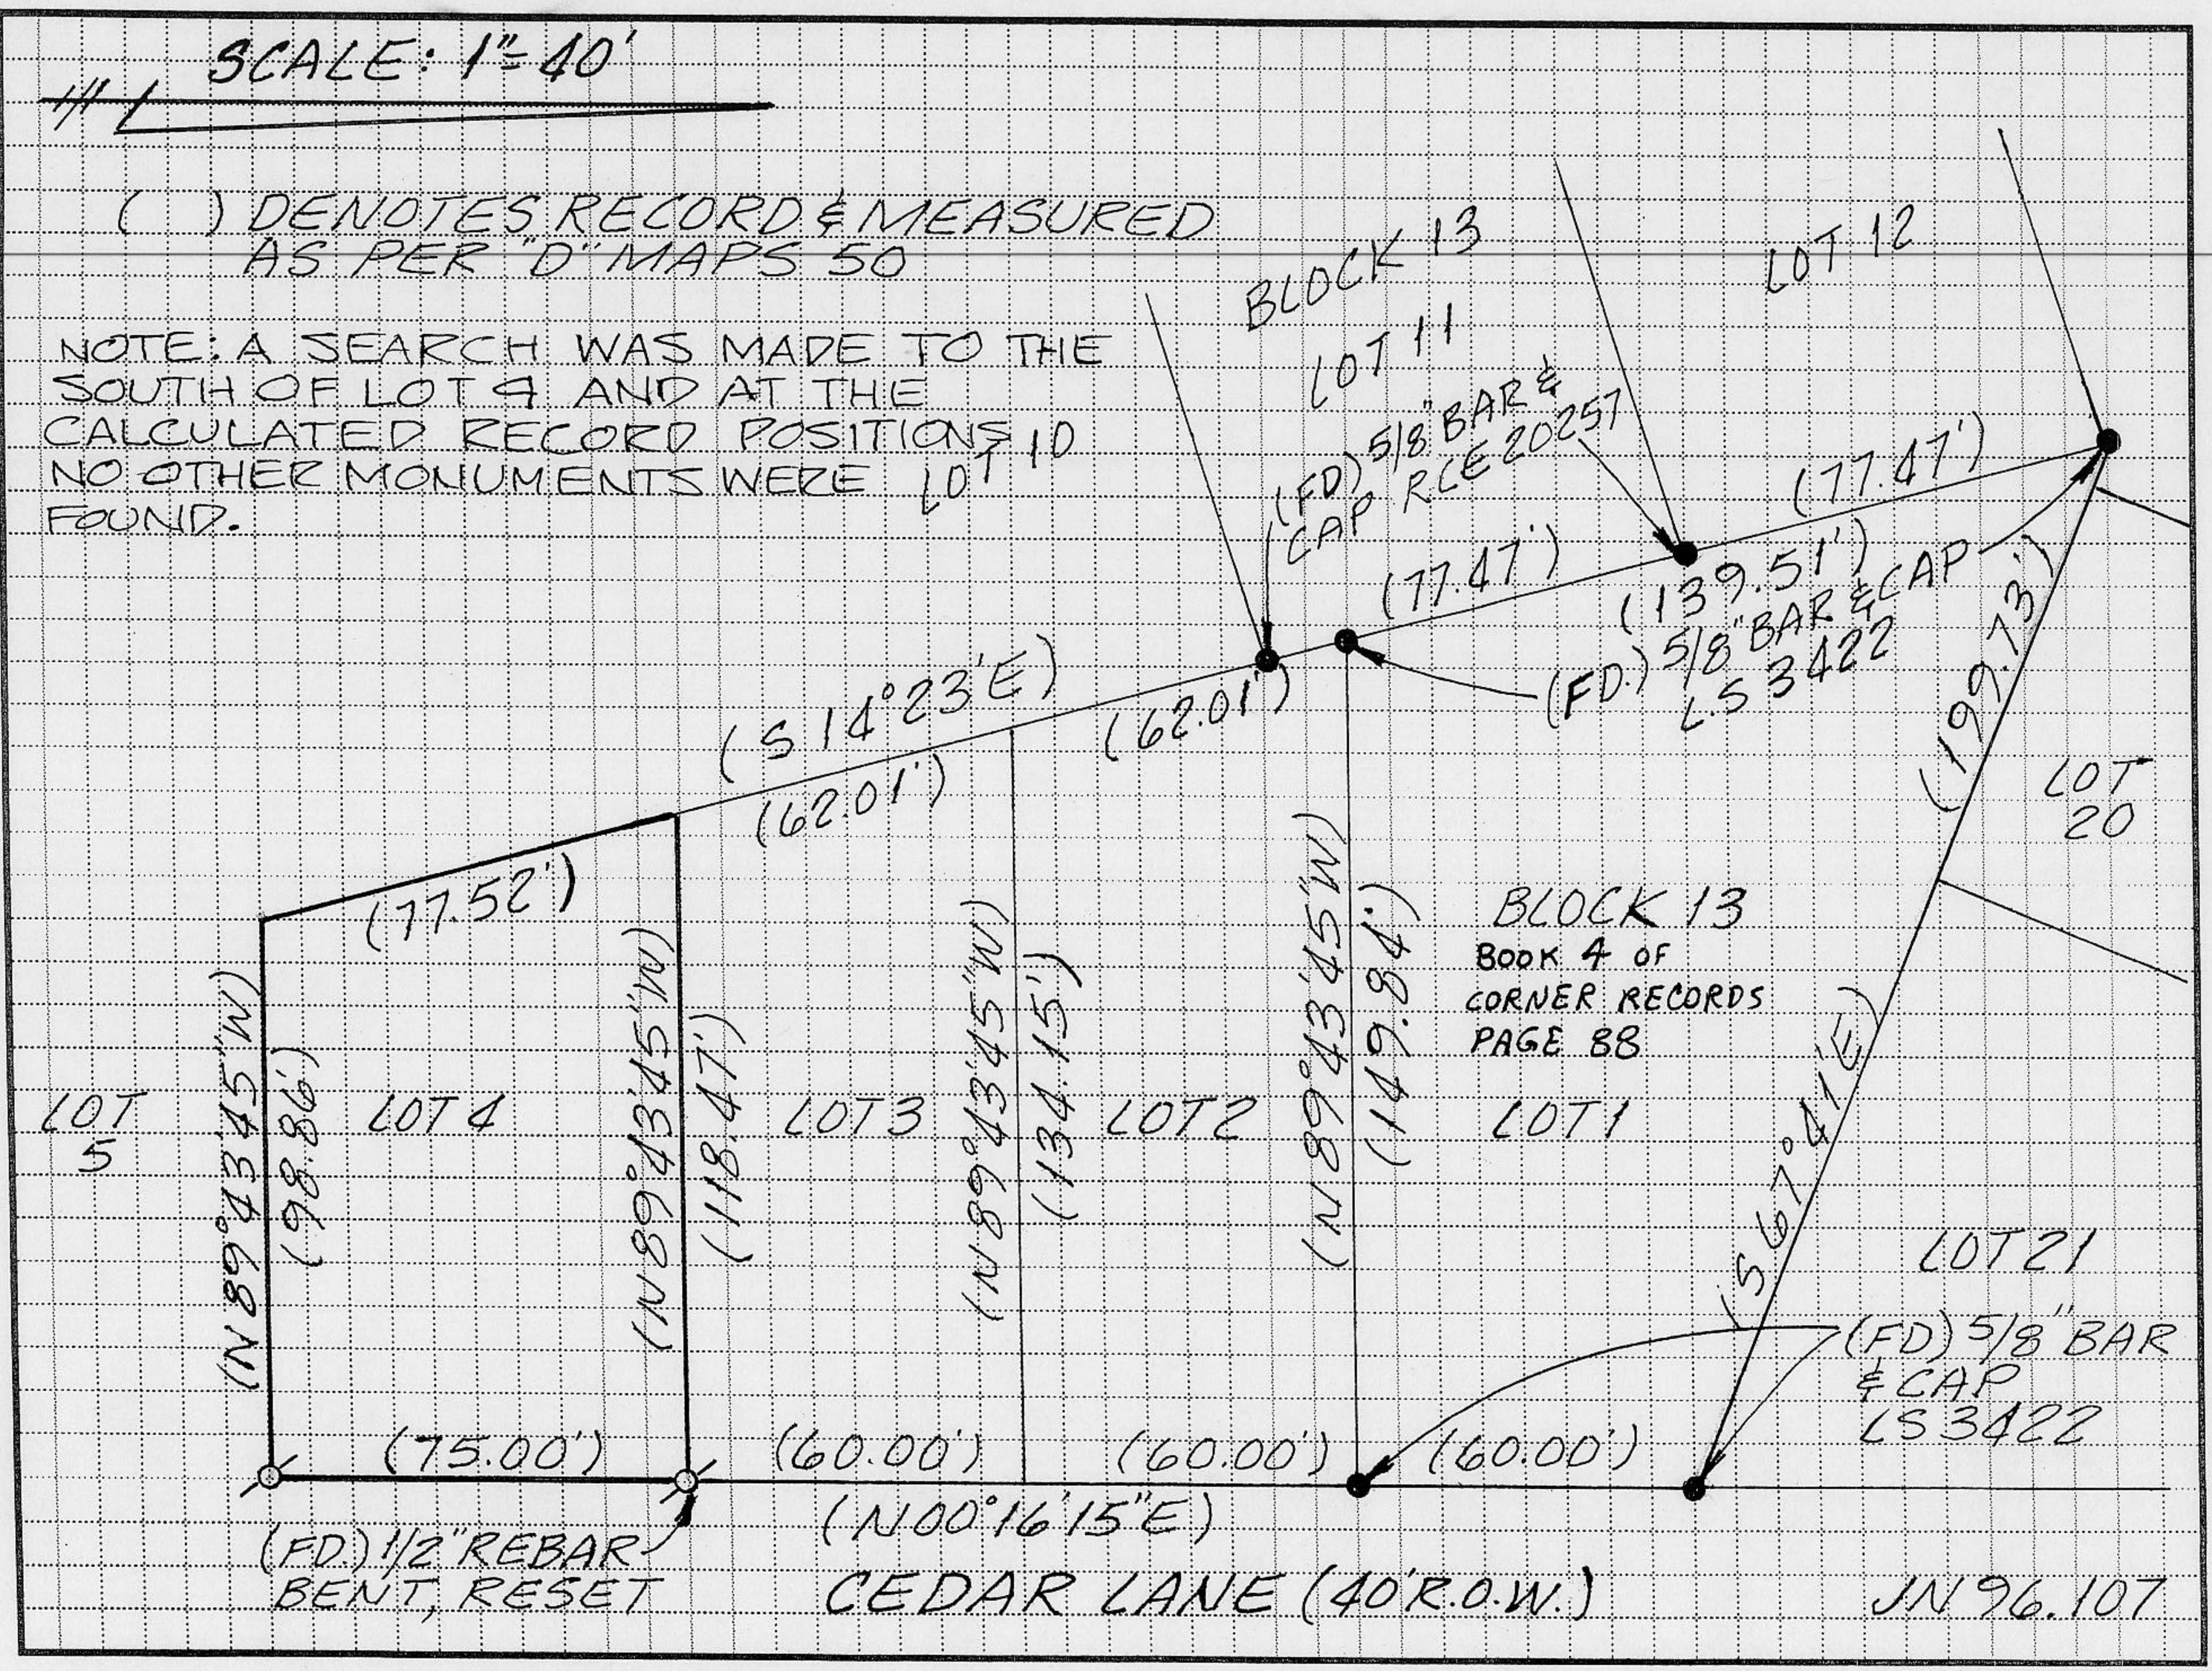
NOTE: A SEARCH WAS MADE TO THE SOUTH OF LOT 9 AND AT THE CALCULATED RECORD POSITIONS NO OTHER MONUMENTS WERE FOUND.