CORNER RECORD

COUNTY OF PLACER, CALIFORNIA

City of _____ Document Number _____

Brief Legal Description LOT 11, MOANA BEACH SUBDIVISION, 'H' MAPS 7

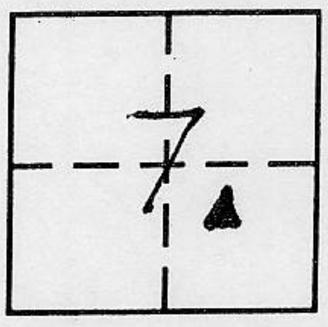

T.14N.
R.17E.
M.D.M.

CORNER TYPE

Government Corner	☐	Control	☐
Meander	☐	Property	☒
Rancho	☐	Other	☐

Date of Survey 10-31-96

COORDINATES *(Optional)*

N. _____
E. _____
Zone _____ Datum _____
Elev. _____

Corner — Left as found ☐ Found and tagged ☐ Established ☐ Reestablished ☒ Rebuilt ☐

Identification and type of corner found: Evidence used to identify or procedure used to establish or reestablish corner:

● - FOUND 1/2" REBAR, NO TAG, EXCEPT AS NOTED
- FOUND 3/4" REBAR, NO TAG
- FOUND 5/8" REBAR w/PLASTIC CAP "LS4976"

A description of the physical condition of the monument as found and as set or reset:

◎ - SET 3/4" REBAR w/PLASTIC CAP "PLS 4976"

BOOK 5 CORNER RECORDS PAGE 63

SURVEYOR'S STATEMENT

This Corner Record was prepared by me or under my direction in conformance with the Land Surveyors' Act on JANUARY 3 19 97.

Signed [signature] L.S. or R.C.E. Number 4976

LICENSED LAND SURVEYOR MARK D. FILSINGER SEAL EXP. 12-31-97 NO. 4976 STATE OF CALIFORNIA

COUNTY SURVEYOR'S STATEMENT

This Corner Record was received JAN 6 19 97 and examined and filed FEB 5 19 97.

Signed [signature] Title County Surveyor

LICENSED LAND SURVEYOR JOHN H. RIETJENS SEAL 6/30/2000 L.S. 4323 STATE OF CALIFORNIA

County Surveyor's Comment _____

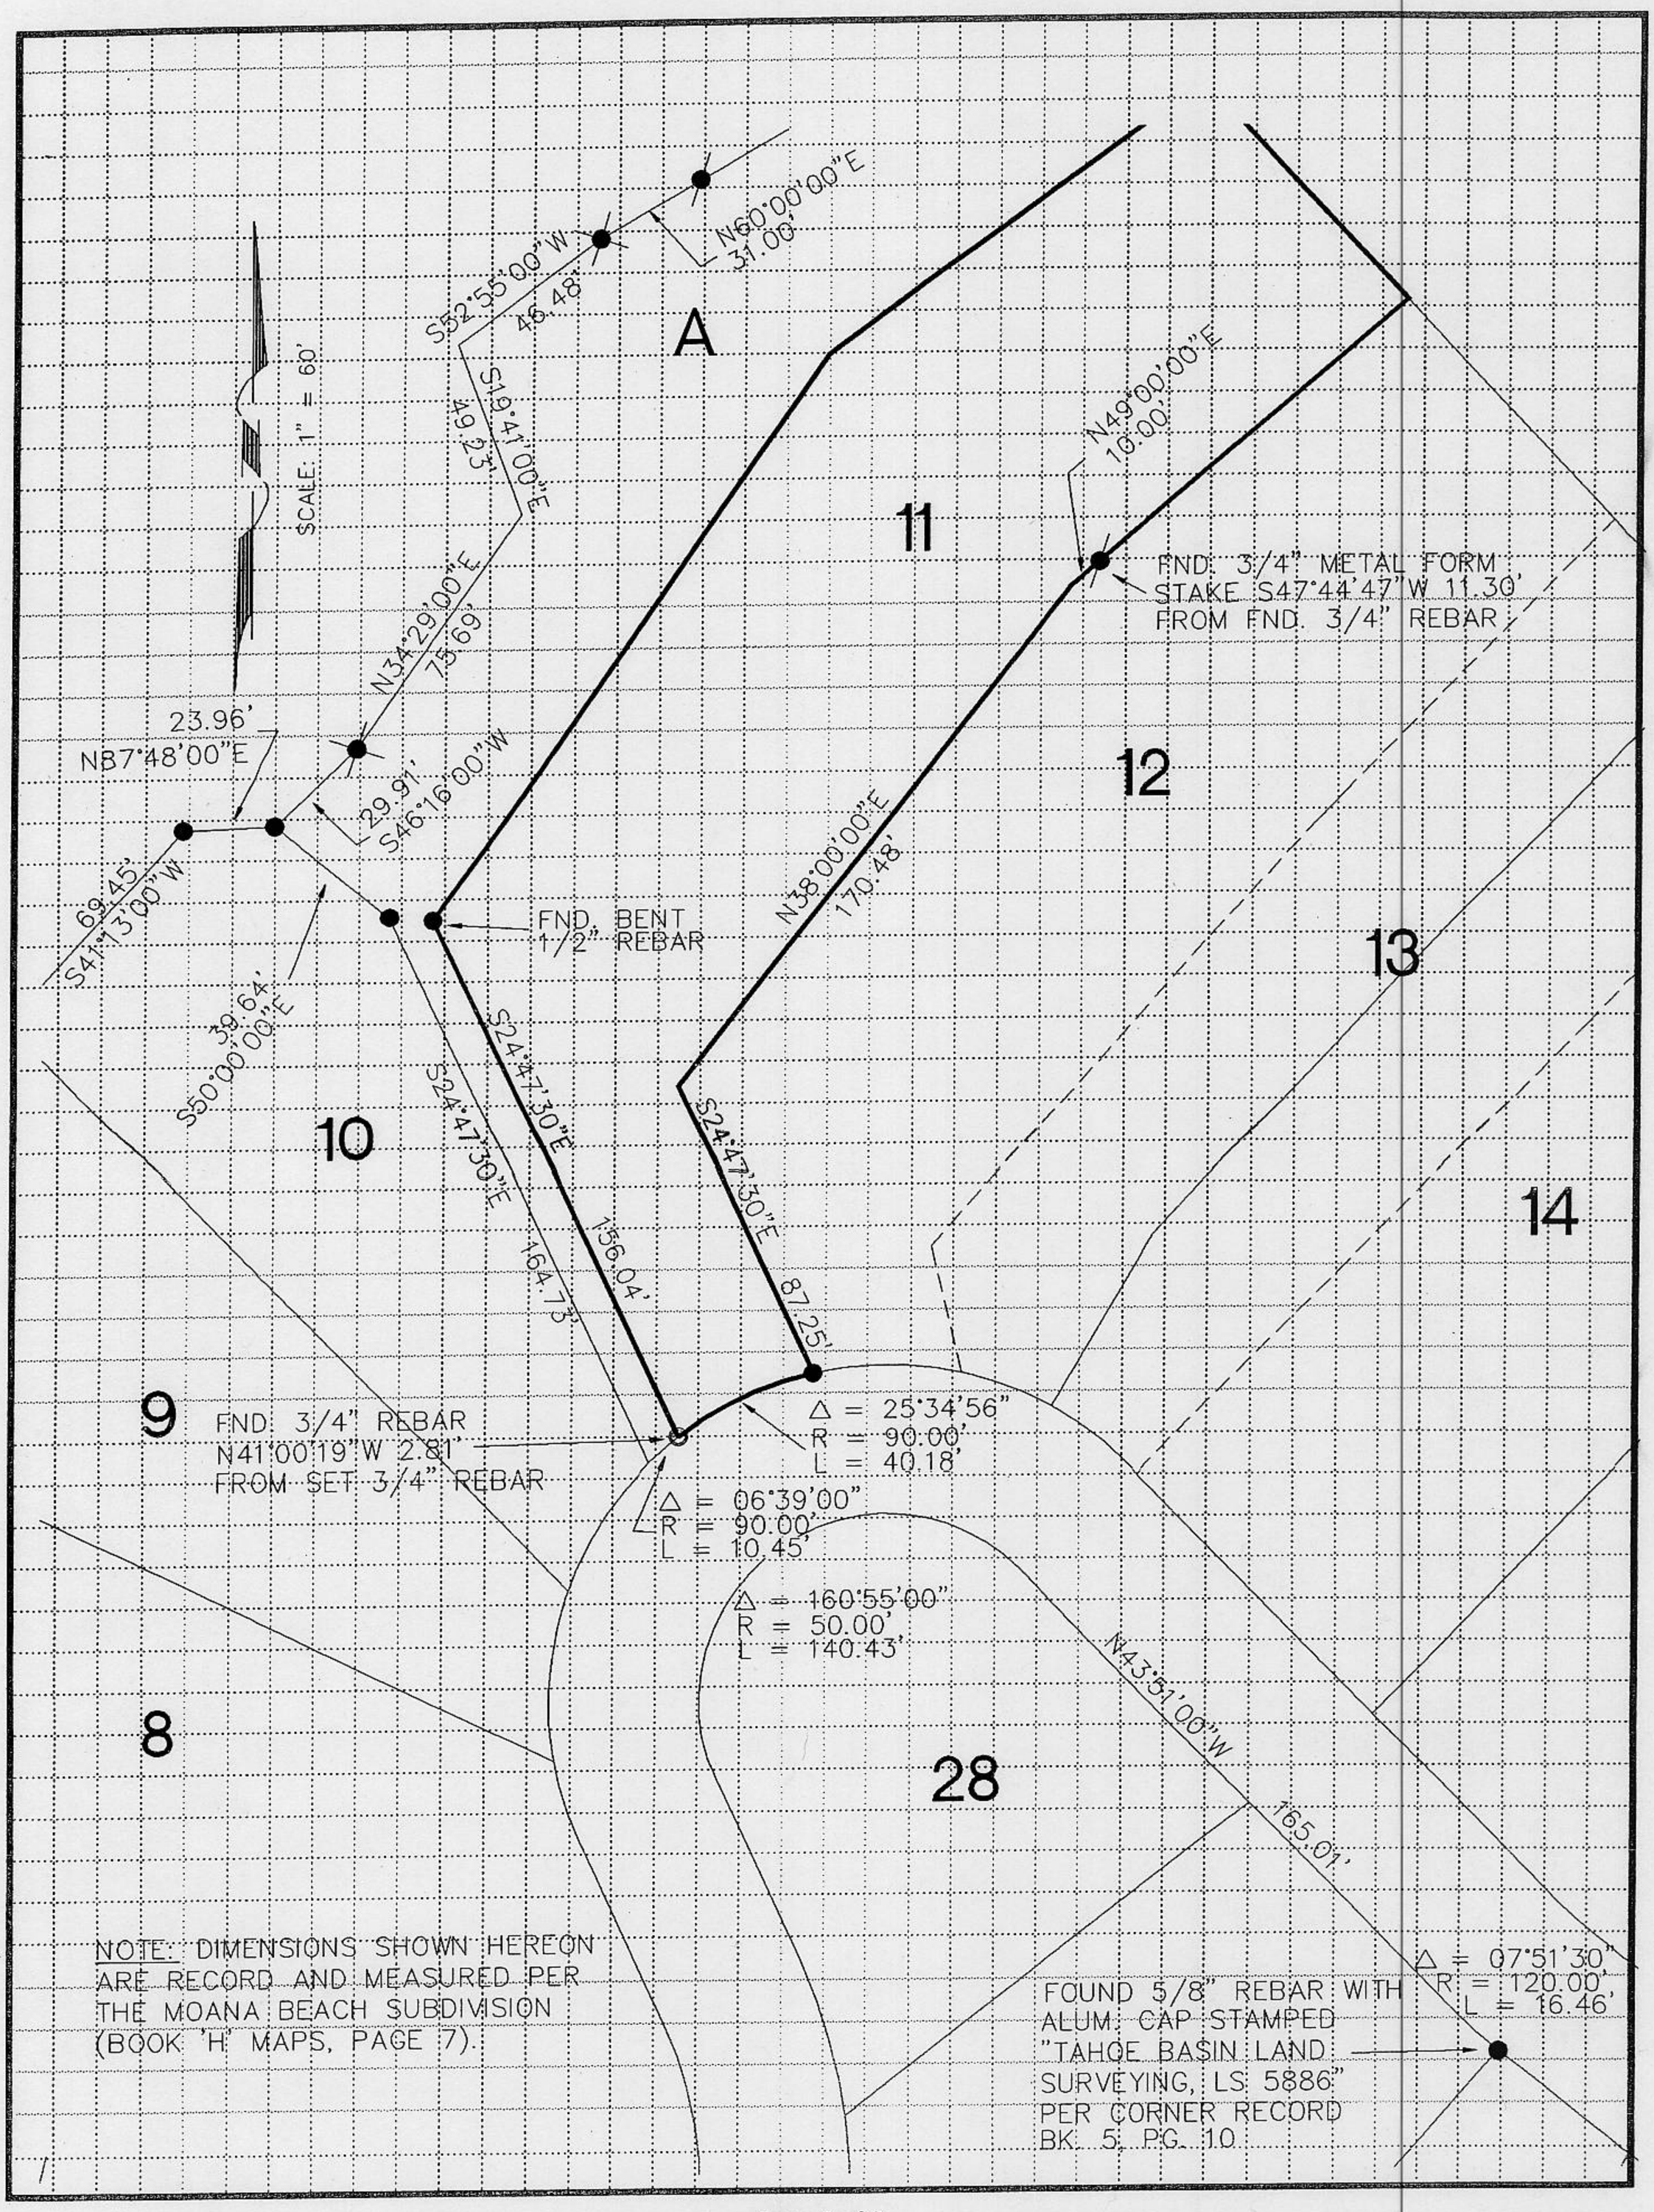

NOTE: DIMENSIONS SHOWN HEREON ARE RECORD AND MEASURED PER THE MOANA BEACH SUBDIVISION (BOOK 'H' MAPS, PAGE 7).

BOOK 5 CORNER RECORDS PAGE 63