CORNER RECORD

COUNTY OF PLACER, CALIFORNIA

City of _____ Document Number _____

Brief Legal Description _____

T16N, R10E T16N R11E M.D.M.

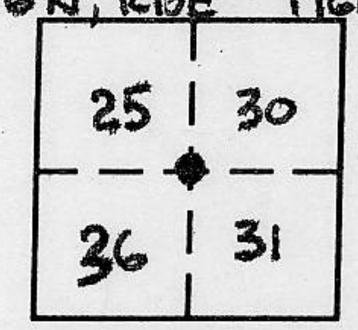

CORNER TYPE

Government Corner ☒ Control ☐
Meander ☐ Property ☐
Rancho ☐ Other ☐
Date of Survey 8-23-96

COORDINATES *(Optional)*

N. _____
E. _____
Zone _____ Datum _____
Elev. _____

Corner — Left as found ☐ Found and tagged ☐ Established ☐ Reestablished ☑ Rebuilt ☐

Identification and type of corner found: Evidence used to identify or procedure used to establish or reestablish corner:

Found 3/4" Iron Pipe per. Book 4 of Surveys at Page 44 Placer County Records. Said Iron Pipe was disturbed by road work. A field survey of the East line of said Sec 36 varified the location of said 3/4" Iron Pipe.

A description of the physical condition of the monument as found and as set or reset: 3/4" Iron Pipe found buried and bent. Removed said bent pipe and reset with 5/8" Rebar and 3 1/4" aluminum cap stamped as shown:

T16N
25 30
R10E 36 + 31 R11E
1996
LS 5309

BOOK 5 CORNER RECORDS PAGE 60

SURVEYOR'S STATEMENT

This Corner Record was prepared by me or under my direction in conformance with the Land Surveyors' Act on September 9th 19 96

Signed C. G. McDivitt L.S. or R.C.E. Number P.L.S. 5309

LICENSED LAND SURVEYOR CLIFFORD GARY McDIVITT SEAL No. 5309 STATE OF CALIFORNIA

EXP 12-31-99

COUNTY SURVEYOR'S STATEMENT

This Corner Record was received NOVEMBER 6 19 96 and examined and filed DECEMBER 11 1996.

Signed John Rietjens Title DEPUTY COUNTY SURVEYOR

LICENSED LAND SURVEYOR SEAL JOHN H. RIETJENS 6/30/2000 L. S. 4323 STATE OF CALIFORNIA

County Surveyor's Comment _____

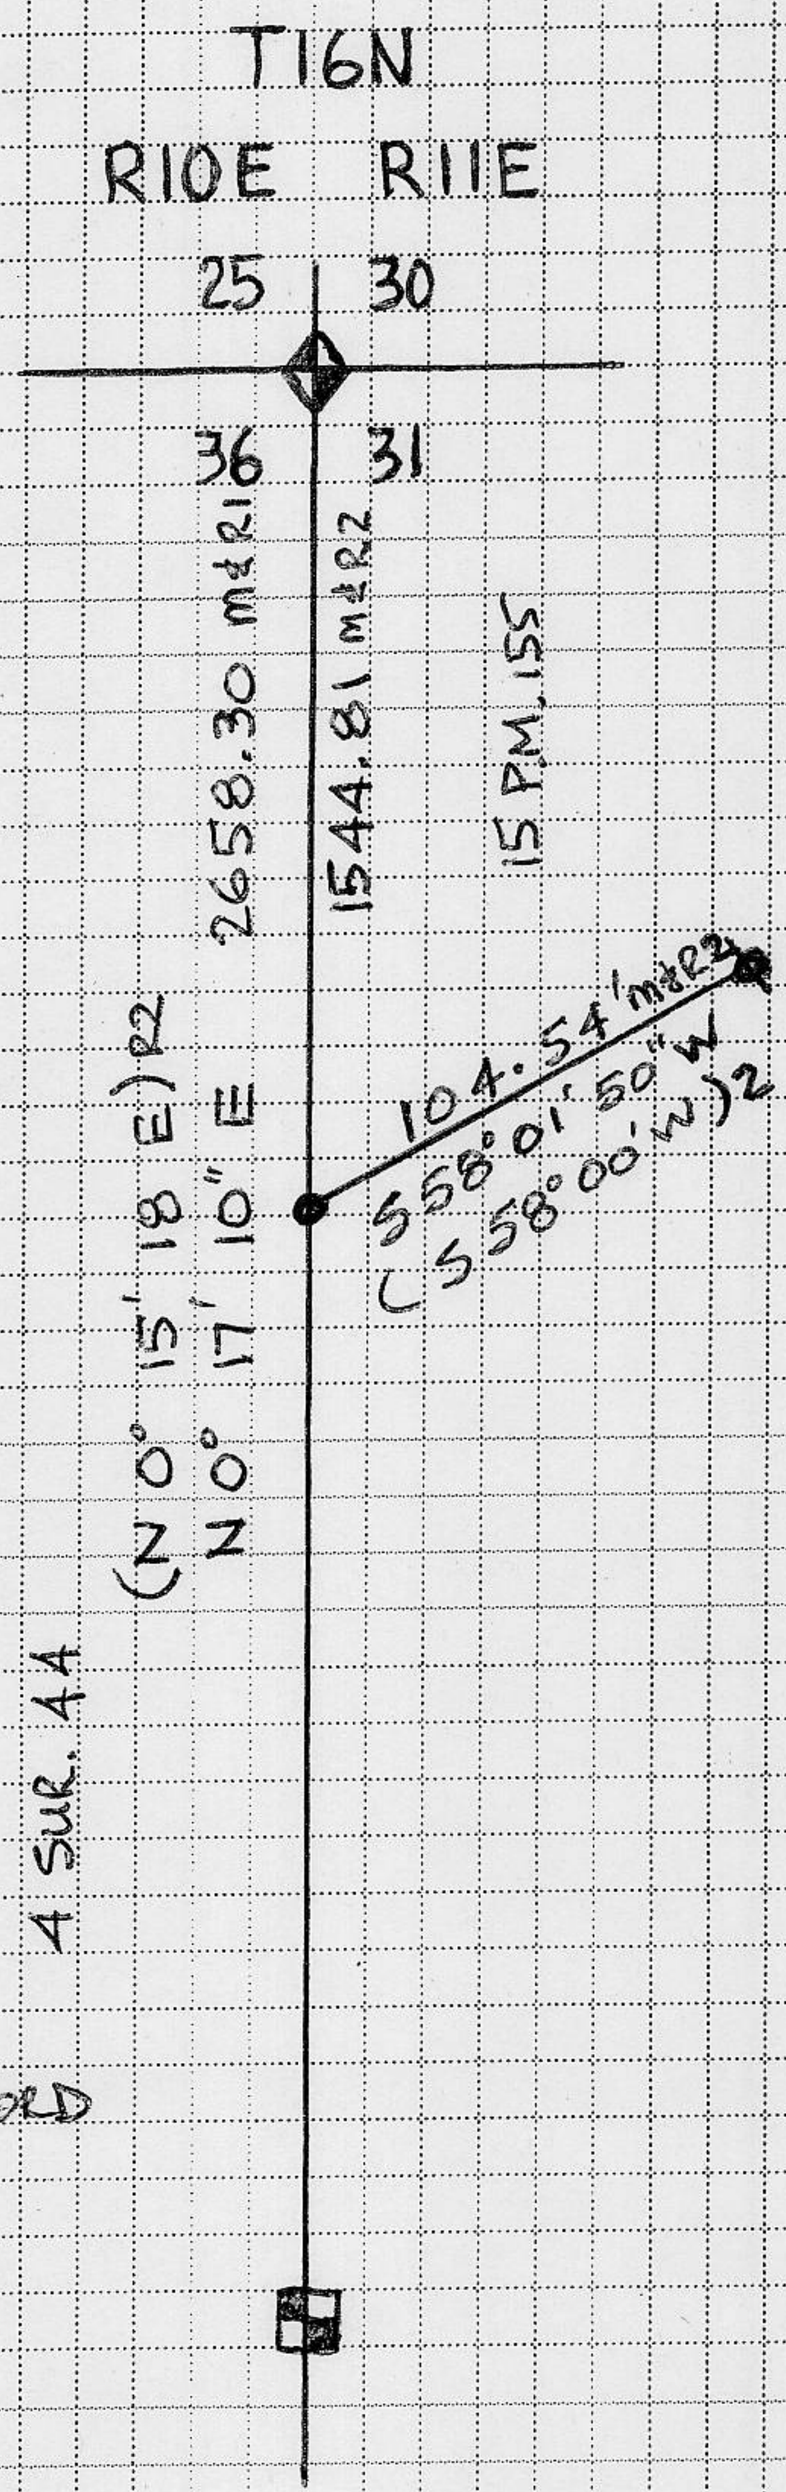

LEGEND

FND E1/4 COR. SEC 36.
2" ROUND TOPPED MON.
STAMPED FOR 1/4 COR.
L.S. 4751 PER. 24 P.M. 134

FND 1" I.P. NO TAG.

FND 1/2" REBAR
L.S. 3062
PER 15 P.M. 155

FND 3/4" I.P. BENT.
RESET 5/8" REBAR
L.S. 5309
STAMPED FOR
SEC COR.

R1 4 SUR. 44

R2 15 P.M. 155

M&R MEASURED AND RECORD

NOT TO SCALE