CORNER RECORD

COUNTY OF PLACER, CALIFORNIA

City of _____ Document Number _____

Brief Legal Description Lot 11 of Eden Roc (R MAPS 20) Sec. 19, T11N, R8E, MDM

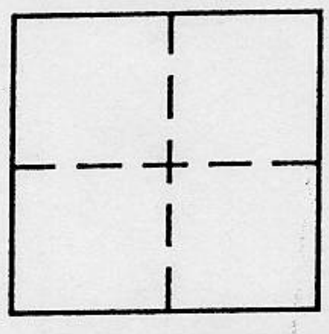

CORNER TYPE

Government Corner ☐ Control ☐
Meander ☐ Property ☒
Rancho ☐ Other ☐
Date of Survey July 29, 1996

COORDINATES *(Optional)*

N. _____
E. _____
Zone _____ Datum _____
Elev. _____

Corner — Left as found ☐ Found and tagged ☐ Established ☐ Reestablished ☒ Rebuilt ☐

Identification and type of corner found: Evidence used to identify or procedure used to establish or reestablish corner:

Found monuments for Lot 11 of Eden Roc (R MAPS 20) as shown in sketch.

A description of the physical condition of the monument as found and as set or reset:

Set monument for Lot 11 of Eden Roc (R MAPS 20) as shown in sketch.

BOOK 5 CORNER RECORDS PAGE 46

SURVEYOR'S STATEMENT

This Corner Record was prepared by me or under my direction in conformance with the Land Surveyors' Act on July 29 19 96.

Signed Gerald D Dishington L.S. or R.C.E. Number P.L.S. 5109

LICENSED LAND SURVEYOR GERALD D. DISHINGTON No. 5109 Exp. 6-99 STATE OF CALIFORNIA SEAL

COUNTY SURVEYOR'S STATEMENT

This Corner Record was received JULY 31 19 96 and examined and filed Aug 19 1996.

Signed John Rietjens Title DEPUTY COUNTY SURVEYOR

LICENSED LAND SURVEYOR JOHN H. RIETJENS 6/30/96 L.S. 4323 STATE OF CALIFORNIA SEAL

County Surveyor's Comment _____

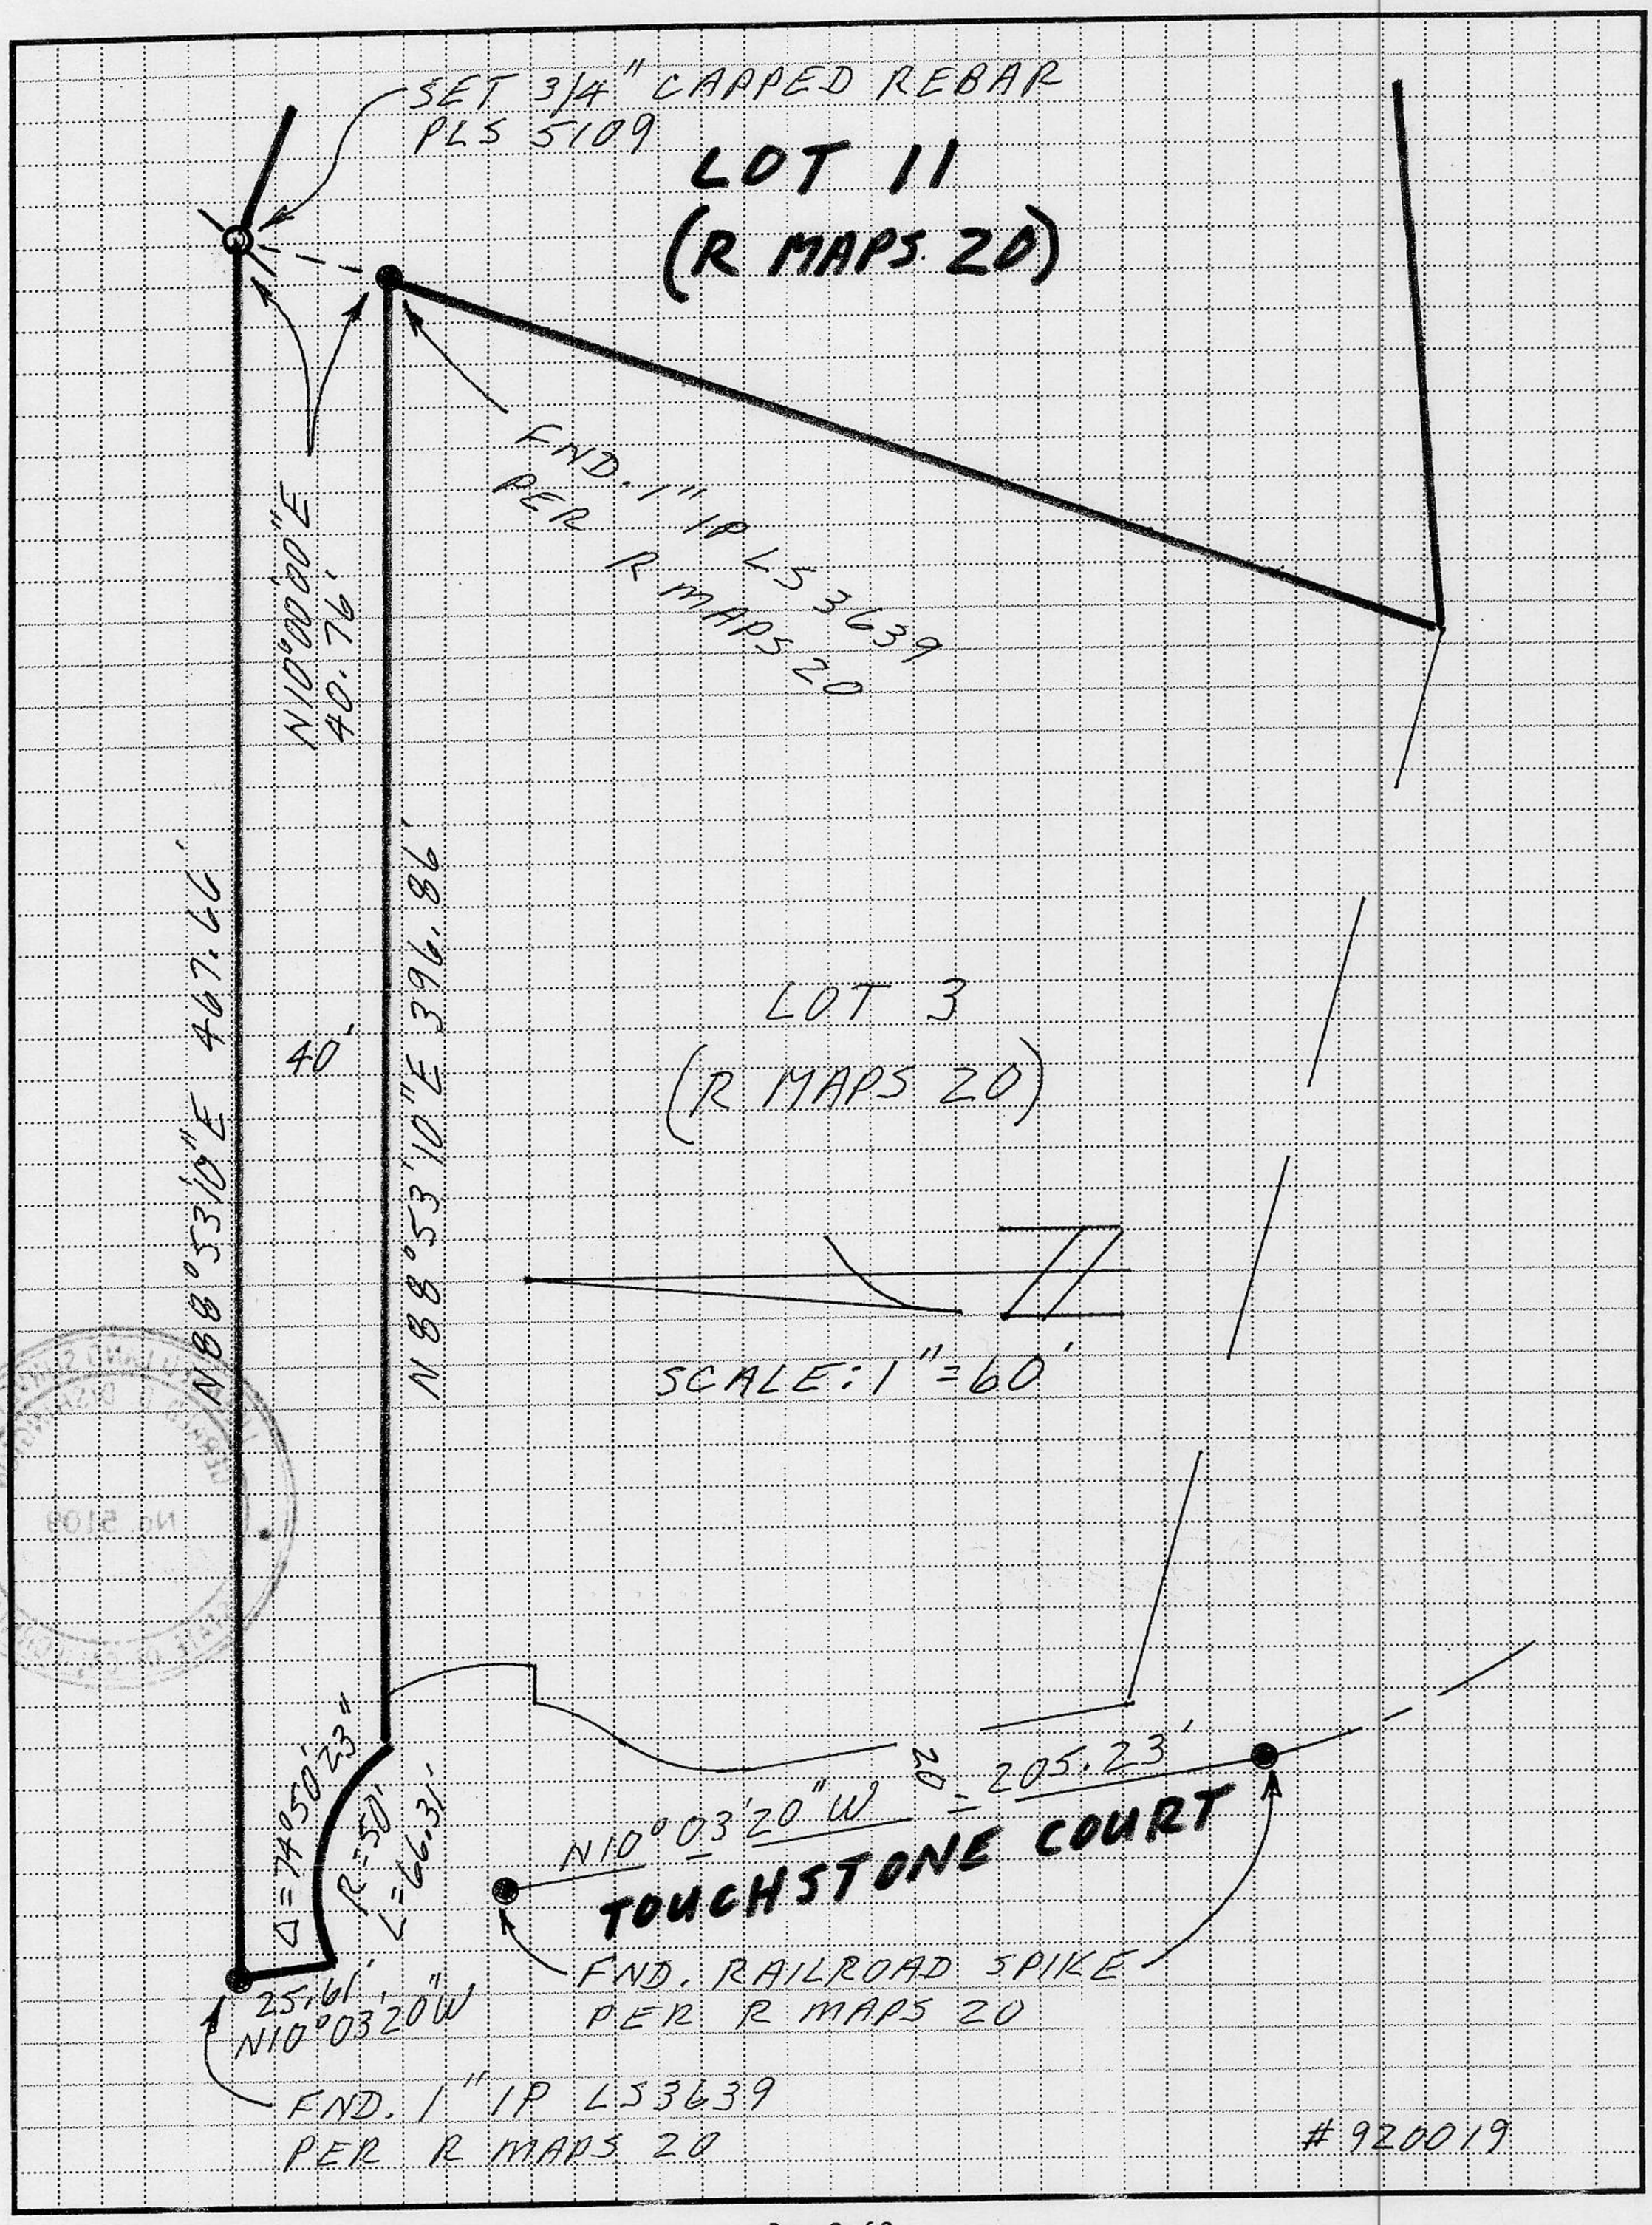

BOOK 5 CORNER RECORDS PAGE 46