CORNER RECORD

COUNTY OF PLACER, CALIFORNIA

City of Auburn

Document Number

Brief Legal Description Lot 160 per Q Maps 49, situated in the N1/2 S. 28, T. 12 N., R. 8 E., M.D.M.

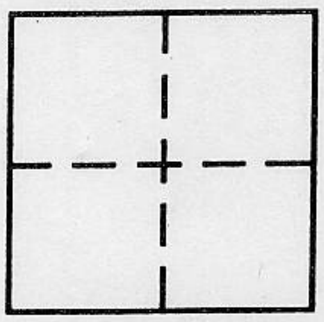

CORNER TYPE

Government Corner ☐ Control ☐
Meander ☐ Property ☒
Rancho ☐ Other ☐
Date of Survey July 1, 1996

COORDINATES *(Optional)*

N.
E.
Zone Datum
Elev.

Corner — Left as found ☐ Found and tagged ☐ Established ☐ Reestablished ☒ Rebuilt ☐

Identification and type of corner found: Evidence used to identify or procedure used to establish or reestablish corner:

Found 5/8" rebars with plastic caps stamped L.S. 4736 at NW, SW, and SE corners of Lot 160 per Q Maps 49, occupying the record positions indicated on said map. Found a nail in rock at record location of NE corner of said Lot 160. Replaced nail with monument as described below.

A description of the physical condition of the monument as found and as set or reset: Set 3/4" rebar with plastic cap stamped L.S. 6584 at record location of NE corner Lot 160 (replaced nail).

BOOK 5 CORNER RECORDS PAGE 43

SURVEYOR'S STATEMENT

This Corner Record was prepared by me or under my direction in conformance with the Land Surveyors' Act on July 1, 1996.

Signed Leslie Amsberry L.S. or R.C.E. Number L.S. 6584

LICENSED LAND SURVEYOR LESLIE AMSBERRY No. 6584 Exp. 12/31/99 STATE OF CALIFORNIA

COUNTY SURVEYOR'S STATEMENT

This Corner Record was received JULY 3 1996 and examined and filed July 26 1996.

Signed John Rietjens Title Deputy County Surveyor

LICENSED LAND SURVEYOR JOHN H. RIETJENS 6/30/2000 L. S. 4323 STATE OF CALIFORNIA SEAL

County Surveyor's Comment

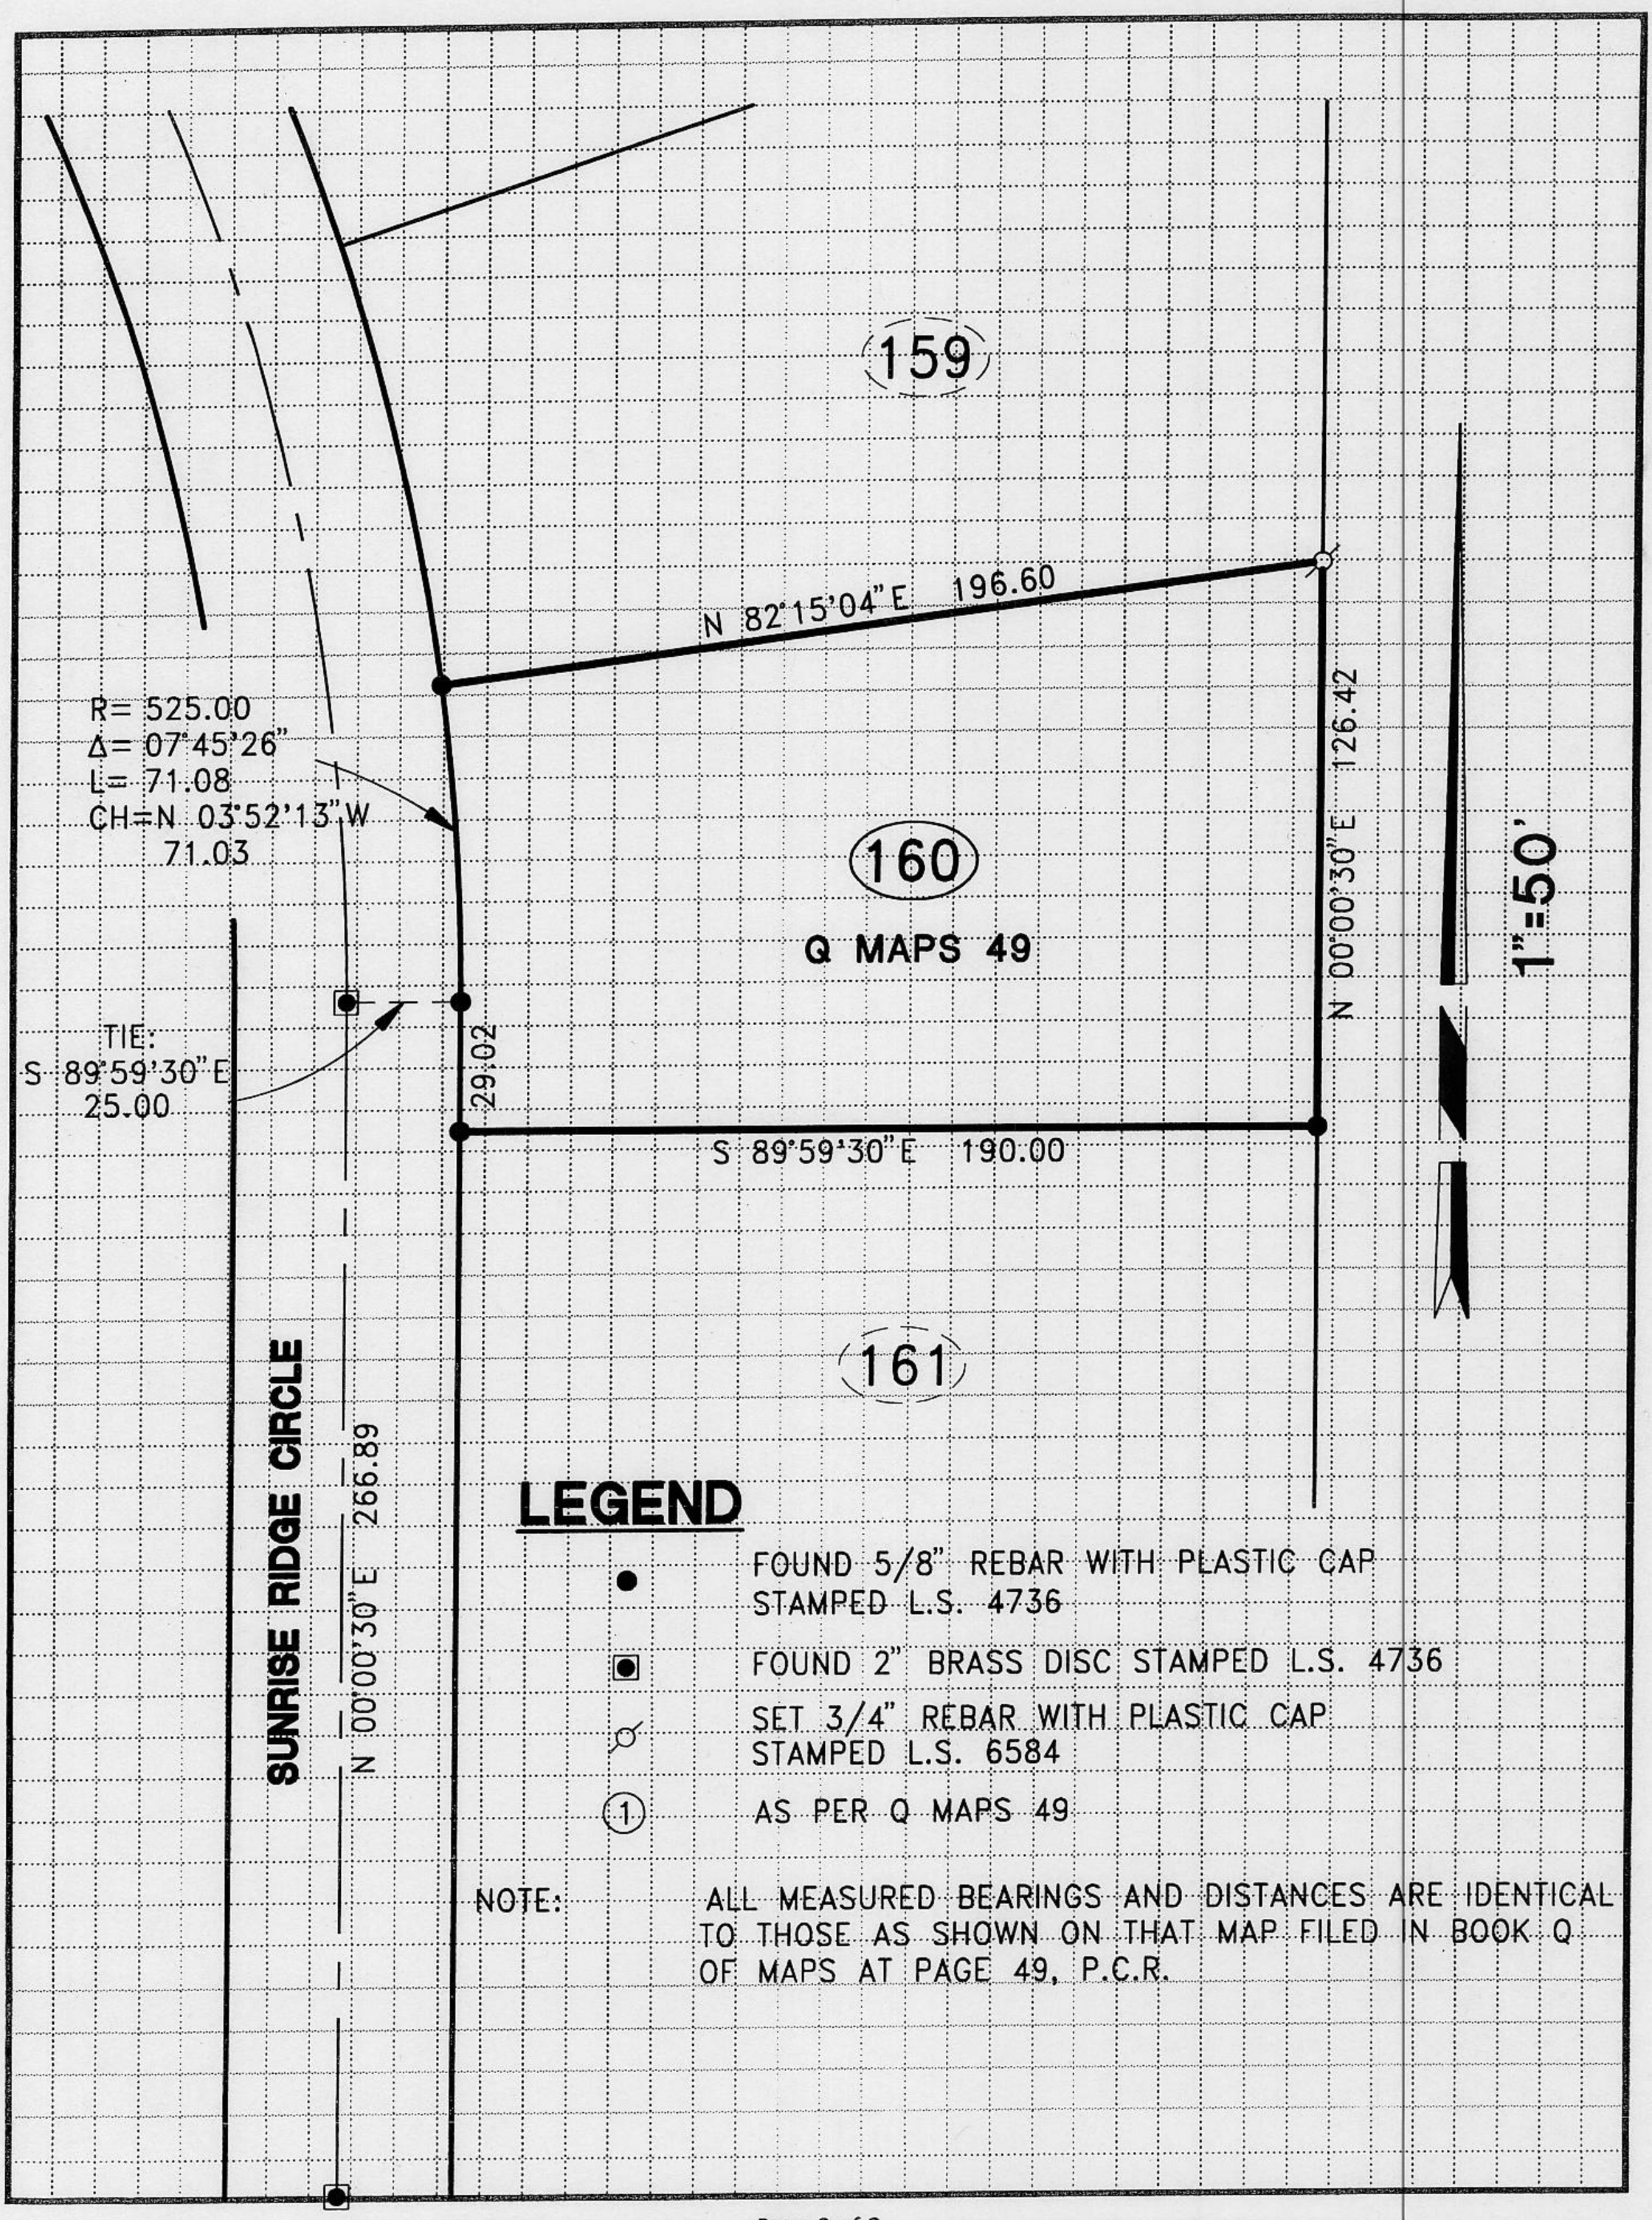

BOOK 5 CORNER RECORDS PAGE 43