CORNER RECORD

COUNTY OF PLACER, CALIFORNIA

City of _____ Document Number _____

Brief Legal Description A PORTION OF SEC. 28, T.12N., R.8E., M.D.B.&M.

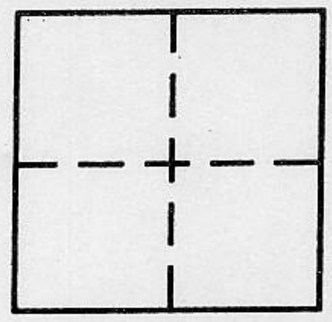

CORNER TYPE

Government Corner ☐ Control ☐

Meander ☐ Property ☒ BK5 PM PG120

Rancho ☐ Other ☐

Date of Survey 6-10-96

COORDINATES *(Optional)*

N. _____

E. _____

Zone _____ Datum _____

Elev. _____

Corner — Left as found ☐ Found and tagged ☐ Established ☐ Reestablished ☒ Rebuilt ☐

BOOK 5 CORNER RECORDS PAGE 41

Identification and type of corner found: Evidence used to identify or procedure used to establish or reestablish corner:

RECORD BEARING AND DISTANCE FROM THE NORTH EAST CORNER OF PARCEL B, USING THE FOUND MONUMENTS ON THE EAST LINE OF SEC. 28, AS SHOWN ON PARCEL MAP No. 70805 (BK.5 PG.120)

A description of the physical condition of the monument as found and as set or reset: SET 3/4" REBAR WITH TAG LS 6789.

SURVEYOR'S STATEMENT

This Corner Record was prepared by me or under my direction in conformance with the Land Surveyors' Act on 6-13 1996.

Signed Robert Halstead L.S. or R.C.E. Number LS 6789

LICENSED LAND SURVEYOR ROBERT HALSTEAD EXP 6-30-96 SEAL No. 6789 STATE OF CALIFORNIA

COUNTY SURVEYOR'S STATEMENT

This Corner Record was received JUNE 17 1996 and examined and filed JULY 26 1996.

Signed John Rietjens Title DEPUTY COUNTY SURVEYOR

LICENSED LAND SURVEYOR JOHN H. RIETJENS 6/30/2000 L.S. 4323 SEAL STATE OF CALIFORNIA

County Surveyor's Comment _____

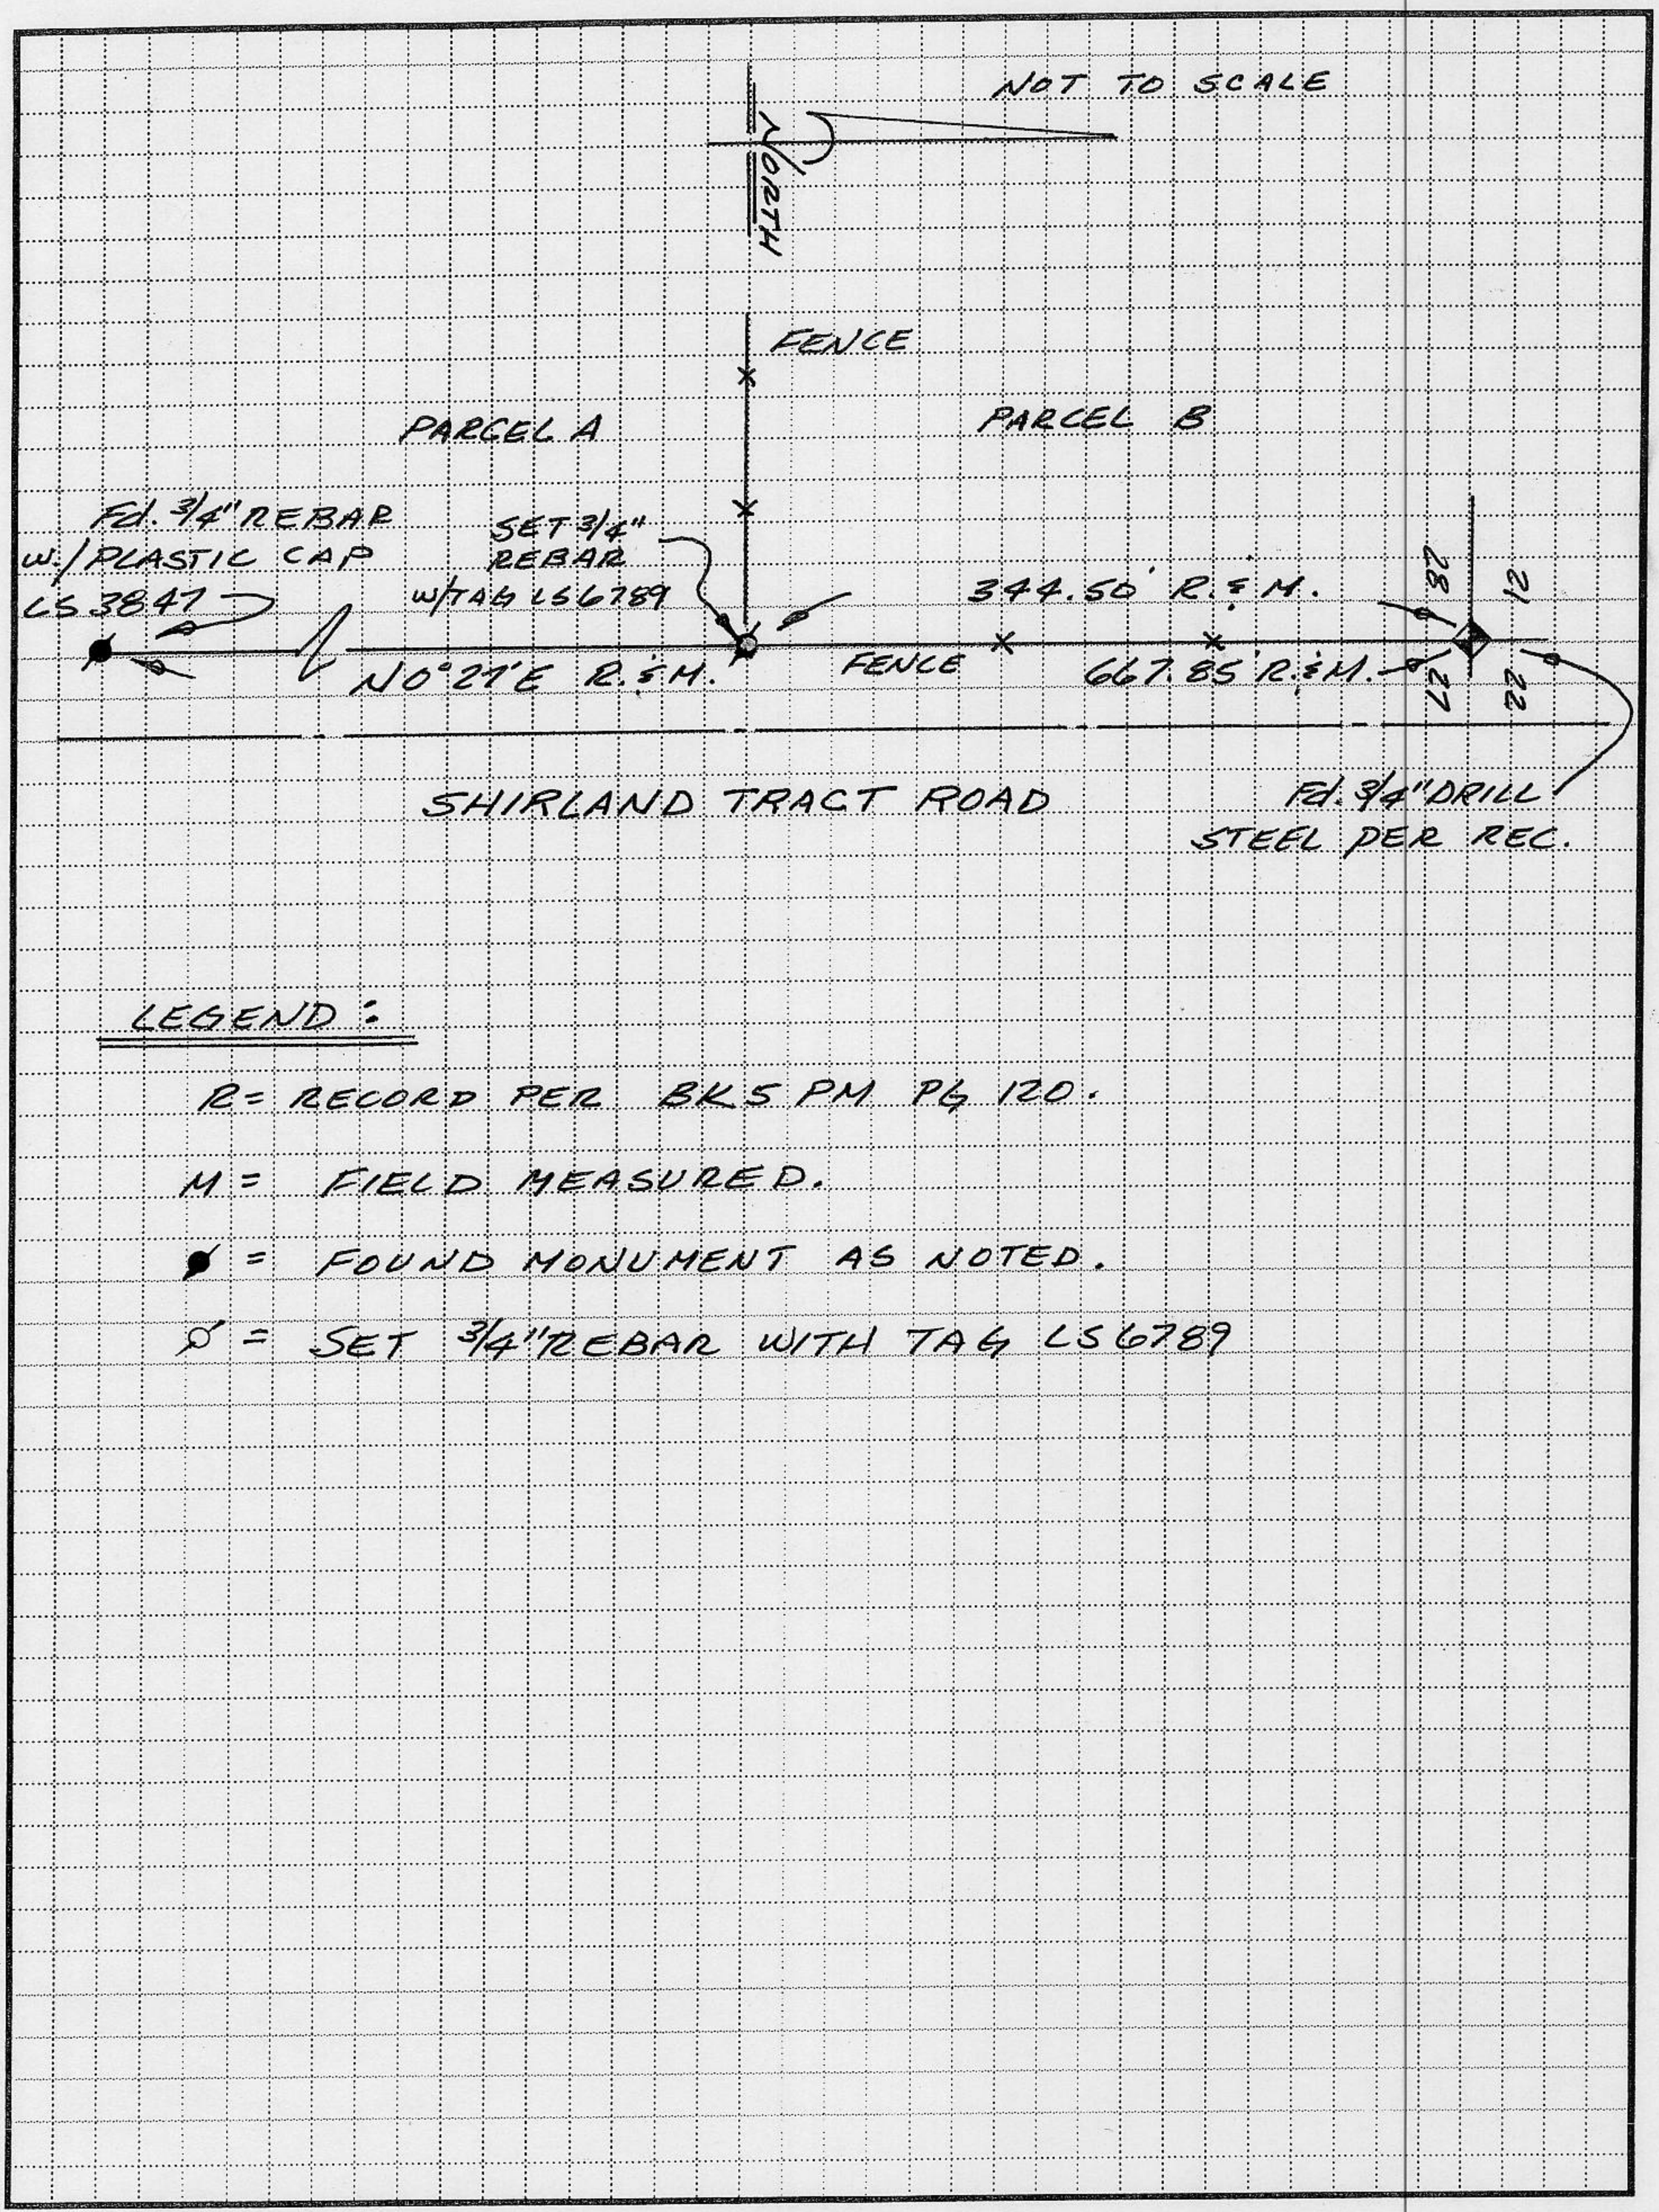

LEGEND:

R = RECORD PER BK 5 PM PG 120.

M = FIELD MEASURED.

● = FOUND MONUMENT AS NOTED.

⌀ = SET 3/4" REBAR WITH TAG LS6789

BOOK 5 CORNER RECORDS PAGE 41