CORNER RECORD

COUNTY OF PLACER, CALIFORNIA

City of _____ Document Number _____

Brief Legal Description 3-RS-68, PORTION OF N.W. 1/4 of SEC. 36, T. 16 N., R. 10 E.

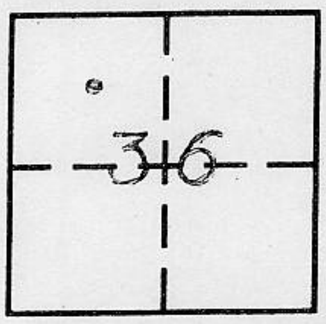

T. 16 N.
R. 10 E.

CORNER TYPE

Government Corner	☐	Control	☐
Meander	☐	Property	☒
Rancho	☐	Other	☐

Date of Survey 4-15-96

COORDINATES *(Optional)*

N. _____
E. _____
Zone _____ Datum _____
Elev. _____

Corner — Left as found ☐ Found and tagged ☐ Established ☐ Reestablished ☒ Rebuilt ☐

Identification and type of corner found: Evidence used to identify or procedure used to establish or reestablish corner:

Found 1" Iron Pipe Tagged LS 2217 at the location as shown on back of this document. The bearings and distances were verified to the Record of Surveys 3-68.

A description of the physical condition of the monument as found and as set or reset: The 1" Iron Pipe marking the Northeast corner of APN 62-170-15 was moved to the location as shown on back of this document.
SET a 3/4" Iron pipe tagged LS 6958 at the Northeast corner of APN 62-170-15 per 3-RS-68.

BOOK 5 CORNER RECORDS PAGE 37

SURVEYOR'S STATEMENT

This Corner Record was prepared by me or under my direction in conformance with the Land Surveyors' Act on 5-17 19 96.

Signed Frank Kenitzer L.S. or R.C.E. Number LS 6958

LICENSED LAND SURVEYOR
FRANK KENITZER
EXP. 9-30-97
NO. 6958
SEAL
STATE OF CALIFORNIA

COUNTY SURVEYOR'S STATEMENT

This Corner Record was received MAY 24 1996 and examined and filed MAY 31 1996.

Signed John Rietjens Title DEPUTY COUNTY SURVEYOR

LICENSED LAND SURVEYOR
JOHN H. RIETJENS
SEAL
6/30/2000
L. S. 4323
STATE OF CALIFORNIA

County Surveyor's Comment _____

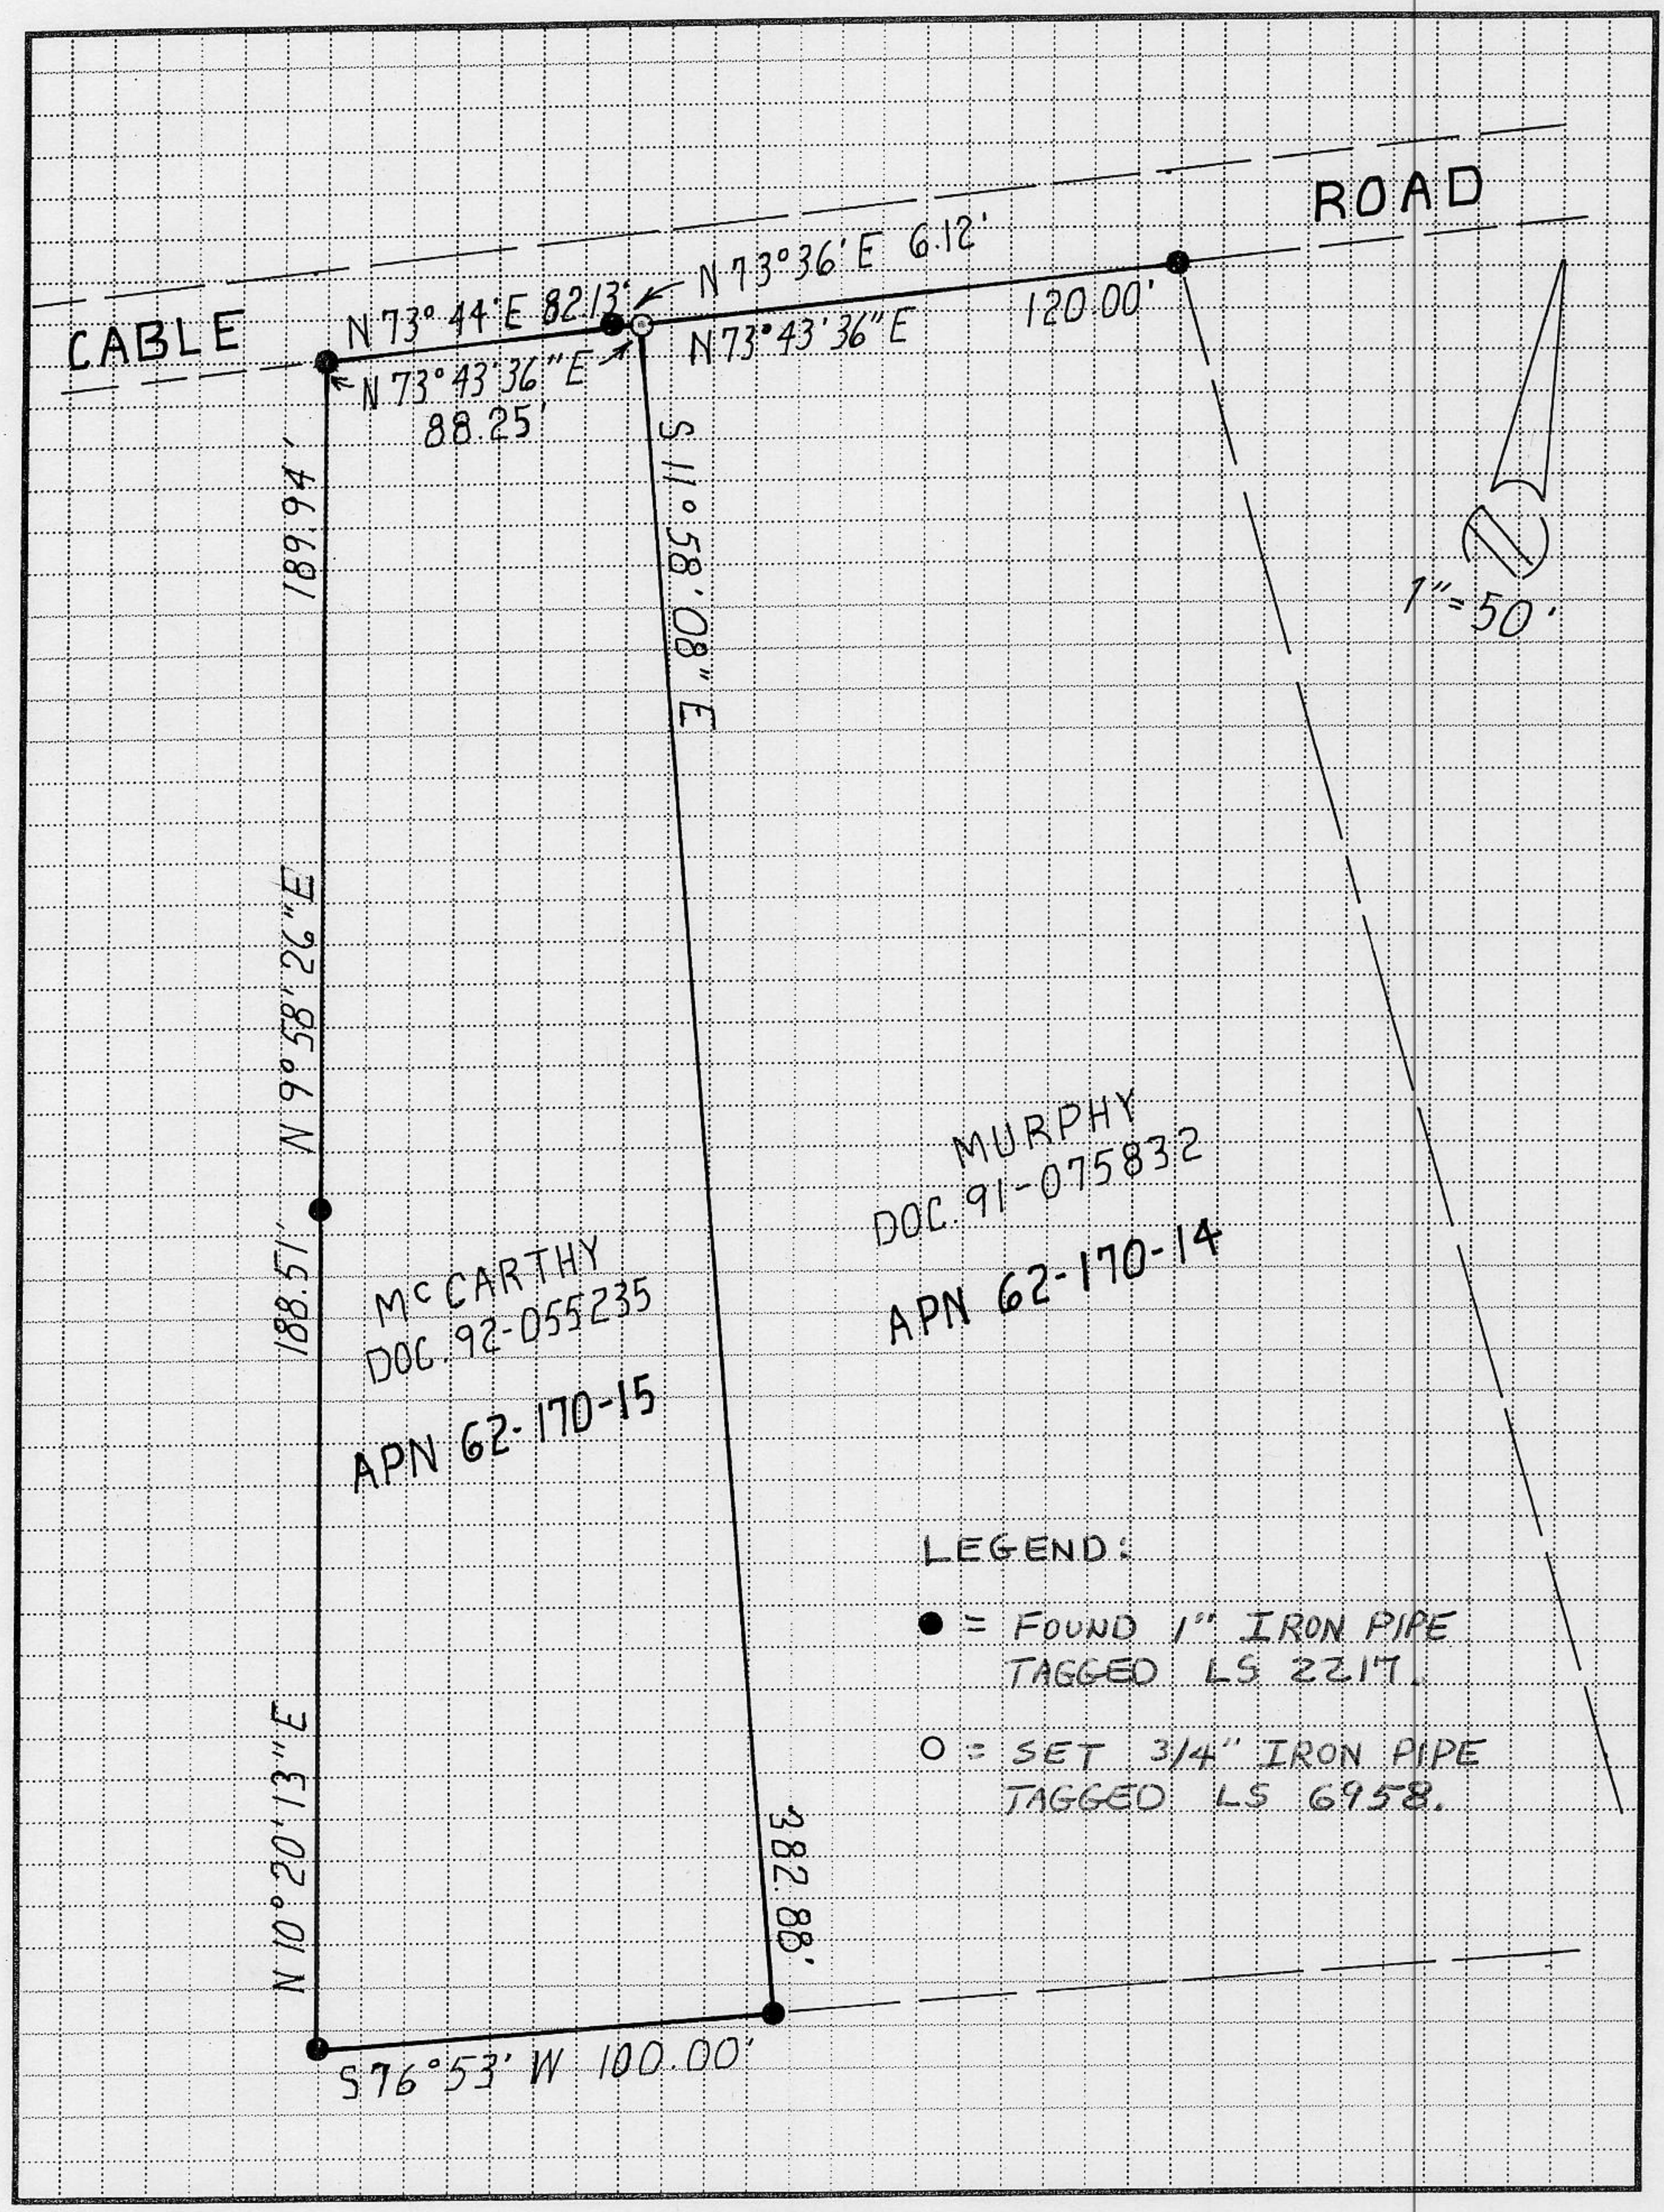

BOOK 5 CORNER RECORDS PAGE 37