CORNER RECORD

COUNTY OF PLACER, CALIFORNIA

City of ROCKLIN

Document Number

Brief Legal Description A PORTION OF SEC. 19, T.11N., R.7E., M.D.B.&M.

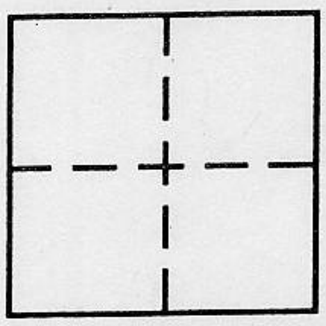

CORNER TYPE

Government Corner ☐ Control ☐ PER 9 RS 103

Meander ☐ Property ☒

Rancho ☐ Other ☐

Date of Survey 1-18-96

COORDINATES *(Optional)*

N.

E.

Zone Datum

Elev.

Corner — Left as found ☐ Found and tagged ☐ Established ☐ Reestablished ☒ Rebuilt ☐

Identification and type of corner found: Evidence used to identify or procedure used to establish or reestablish corner:

LOCATED ORIGINAL MONUMENTS (ROS Nº 1026) 9 RS 103 PRIOR TO CONSTRUCTION OF PACIFIC STREET IMPROVEMENTS. RESET AT FOUND LOCATION AFTER CONSTRUCTION.

A description of the physical condition of the monument as found and as set or reset: Fd. 3/4" I.P. w/ PLASTIC PLUG STAMPED LS3333 — SET 3/4" REBAR W/TAG LS 6789

BOOK 5 CORNER RECORDS PAGE 29

SURVEYOR'S STATEMENT

This Corner Record was prepared by me or under my direction in conformance with the Land Surveyors' Act on 1-19-20 1996.

Signed Robert Halstead L.S. or R.C.E. Number LS 6789

LICENSED LAND SURVEYOR ROBERT HALSTEAD EXP. 9-30-96 SEAL No. 6789 STATE OF CALIFORNIA

COUNTY SURVEYOR'S STATEMENT

This Corner Record was received JAN 31 1996 and examined

and filed FEB 20 1996.

Signed John Rietjens Title DEPUTY COUNTY SURVEYOR

LICENSED LAND SURVEYOR JOHN H. RIETJENS SEAL L. S. 4323 Exp 6/30/96 STATE OF CALIFORNIA

County Surveyor's Comment

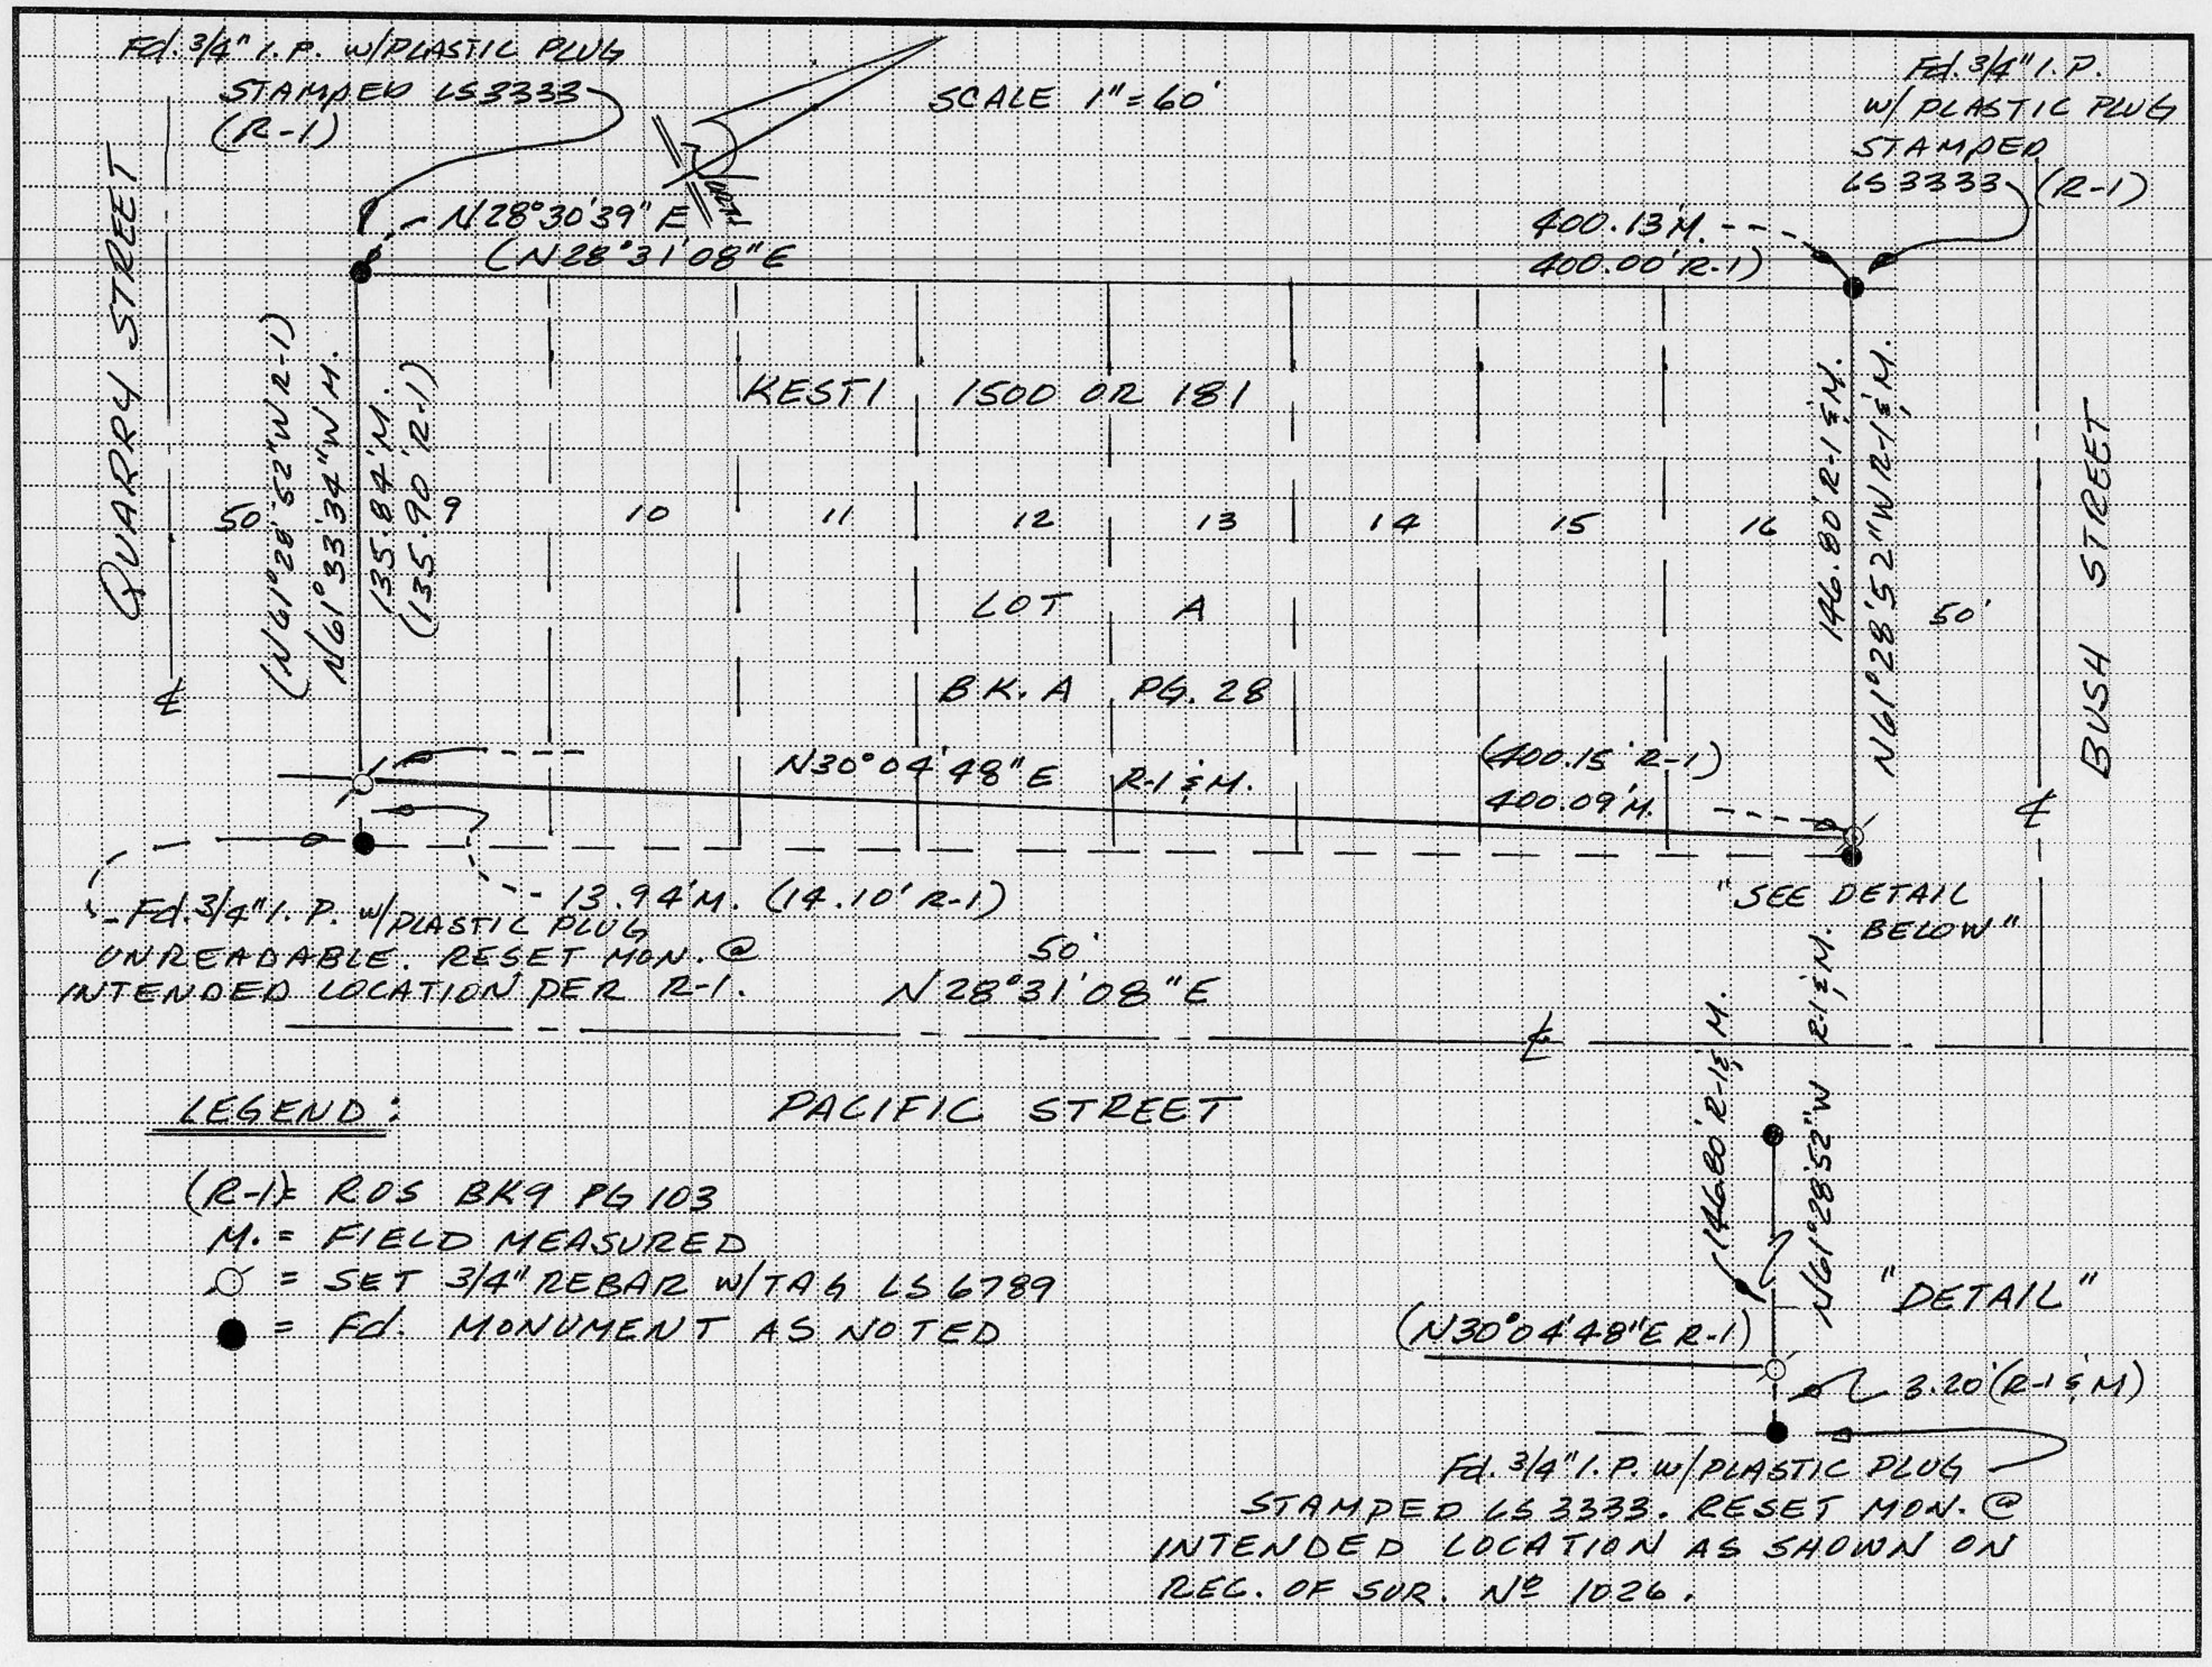
Fd. 3/4" I.P. w/PLASTIC PLUG STAMPED LS3333 (R-1)
SCALE 1" = 60'
Fd. 3/4" I.P. W/ PLASTIC PLUG STAMPED LS3333 (R-1)
N28°30'39"E
(N28°31'08"E
400.13'M.
400.00'(R-1)
QUARRY STREET
(N61°28'52"W R-1)
N61°33'34"W M.
135.87'M.
(135.90' R-1)
KEST 1500 OR 181
9
10
11
12
13
14
15
16
50'
LOT A
BK. A PG. 28
146.80' R-1 & M.
N61°28'52"W R-1 & M.
50'
BUSH STREET
N30°04'48"E R-1 & M.
(400.15' R-1)
400.09'M.
13.94'M. (14.10' R-1)
Fd. 3/4" I.P. w/PLASTIC PLUG UNREADABLE. RESET MON. @ INTENDED LOCATION PER R-1.
50'
N28°31'08"E
"SEE DETAIL BELOW"
PACIFIC STREET
LEGEND:
(R-1) = ROS BK9 PG 103
M. = FIELD MEASURED
= SET 3/4" REBAR W/TAG LS 6789
= Fd. MONUMENT AS NOTED
146.80' R-1 & M.
N61°28'52"W R-1 & M.
"DETAIL"
(N30°04'48"E R-1)
3.20' (R-1 & M)
Fd. 3/4" I.P. w/PLASTIC PLUG STAMPED LS 3333. RESET MON. @ INTENDED LOCATION AS SHOWN ON REC. OF SUR. № 1026.