CORNER RECORD

COUNTY OF PLACER, CALIFORNIA

City of County

Document Number

Brief Legal Description Center ¼ Section cor Sec 33, T12N, R7E

CORNER TYPE

Government Corner	☒	Control	☐
Meander	☐	Property	☐
Rancho	☐	Other	☐

Date of Survey 1/9/96

COORDINATES *(Optional)*

N.

E.

Zone Datum

Elev.

Corner — Left as found ☐ Found and tagged ☐ Established ☐ Reestablished ☑ Rebuilt ☐

Identification and type of corner found: Evidence used to identify or procedure used to establish or reestablish corner:

Found & swing tied 1½" brass cap stamped C-¼ 1975 - 6/7/95 (1¼" COPPERWELD STAMPED LS 3636)(8 PM 30) Reset 2" Pipe w/brass disk stamped LS 5505 1/9/96 per swing ties.

A description of the physical condition of the monument as found and as set or reset:

Found in asphalt - Reset at original position

BOOK 5 CORNER RECORDS PAGE 25

SURVEYOR'S STATEMENT

This Corner Record was prepared by me or under my direction in conformance with the Land Surveyors' Act on 1/9/96 19 96.

Signed Edsel A. Roser L.S. or R.C.E. Number 5505

LICENSED LAND SURVEYOR EDSEL A. ROSER No. 5505 SEAL Exp 9/30/96 STATE OF CALIFORNIA

COUNTY SURVEYOR'S STATEMENT

This Corner Record was received JAN 15 19 96 and examined and filed FEB 20 19 96.

Signed John Rietjens Title DEPUTY COUNTY SURVEYOR

LICENSED LAND SURVEYOR JOHN H. RIETJENS SEAL L. S. 4323 STATE OF CALIFORNIA

County Surveyor's Comment

● Set steel spindle in asphalt.

ø Set 1/2" Rebar W/ punch mark.

⊕ Center 1/4 Section corner as noted.

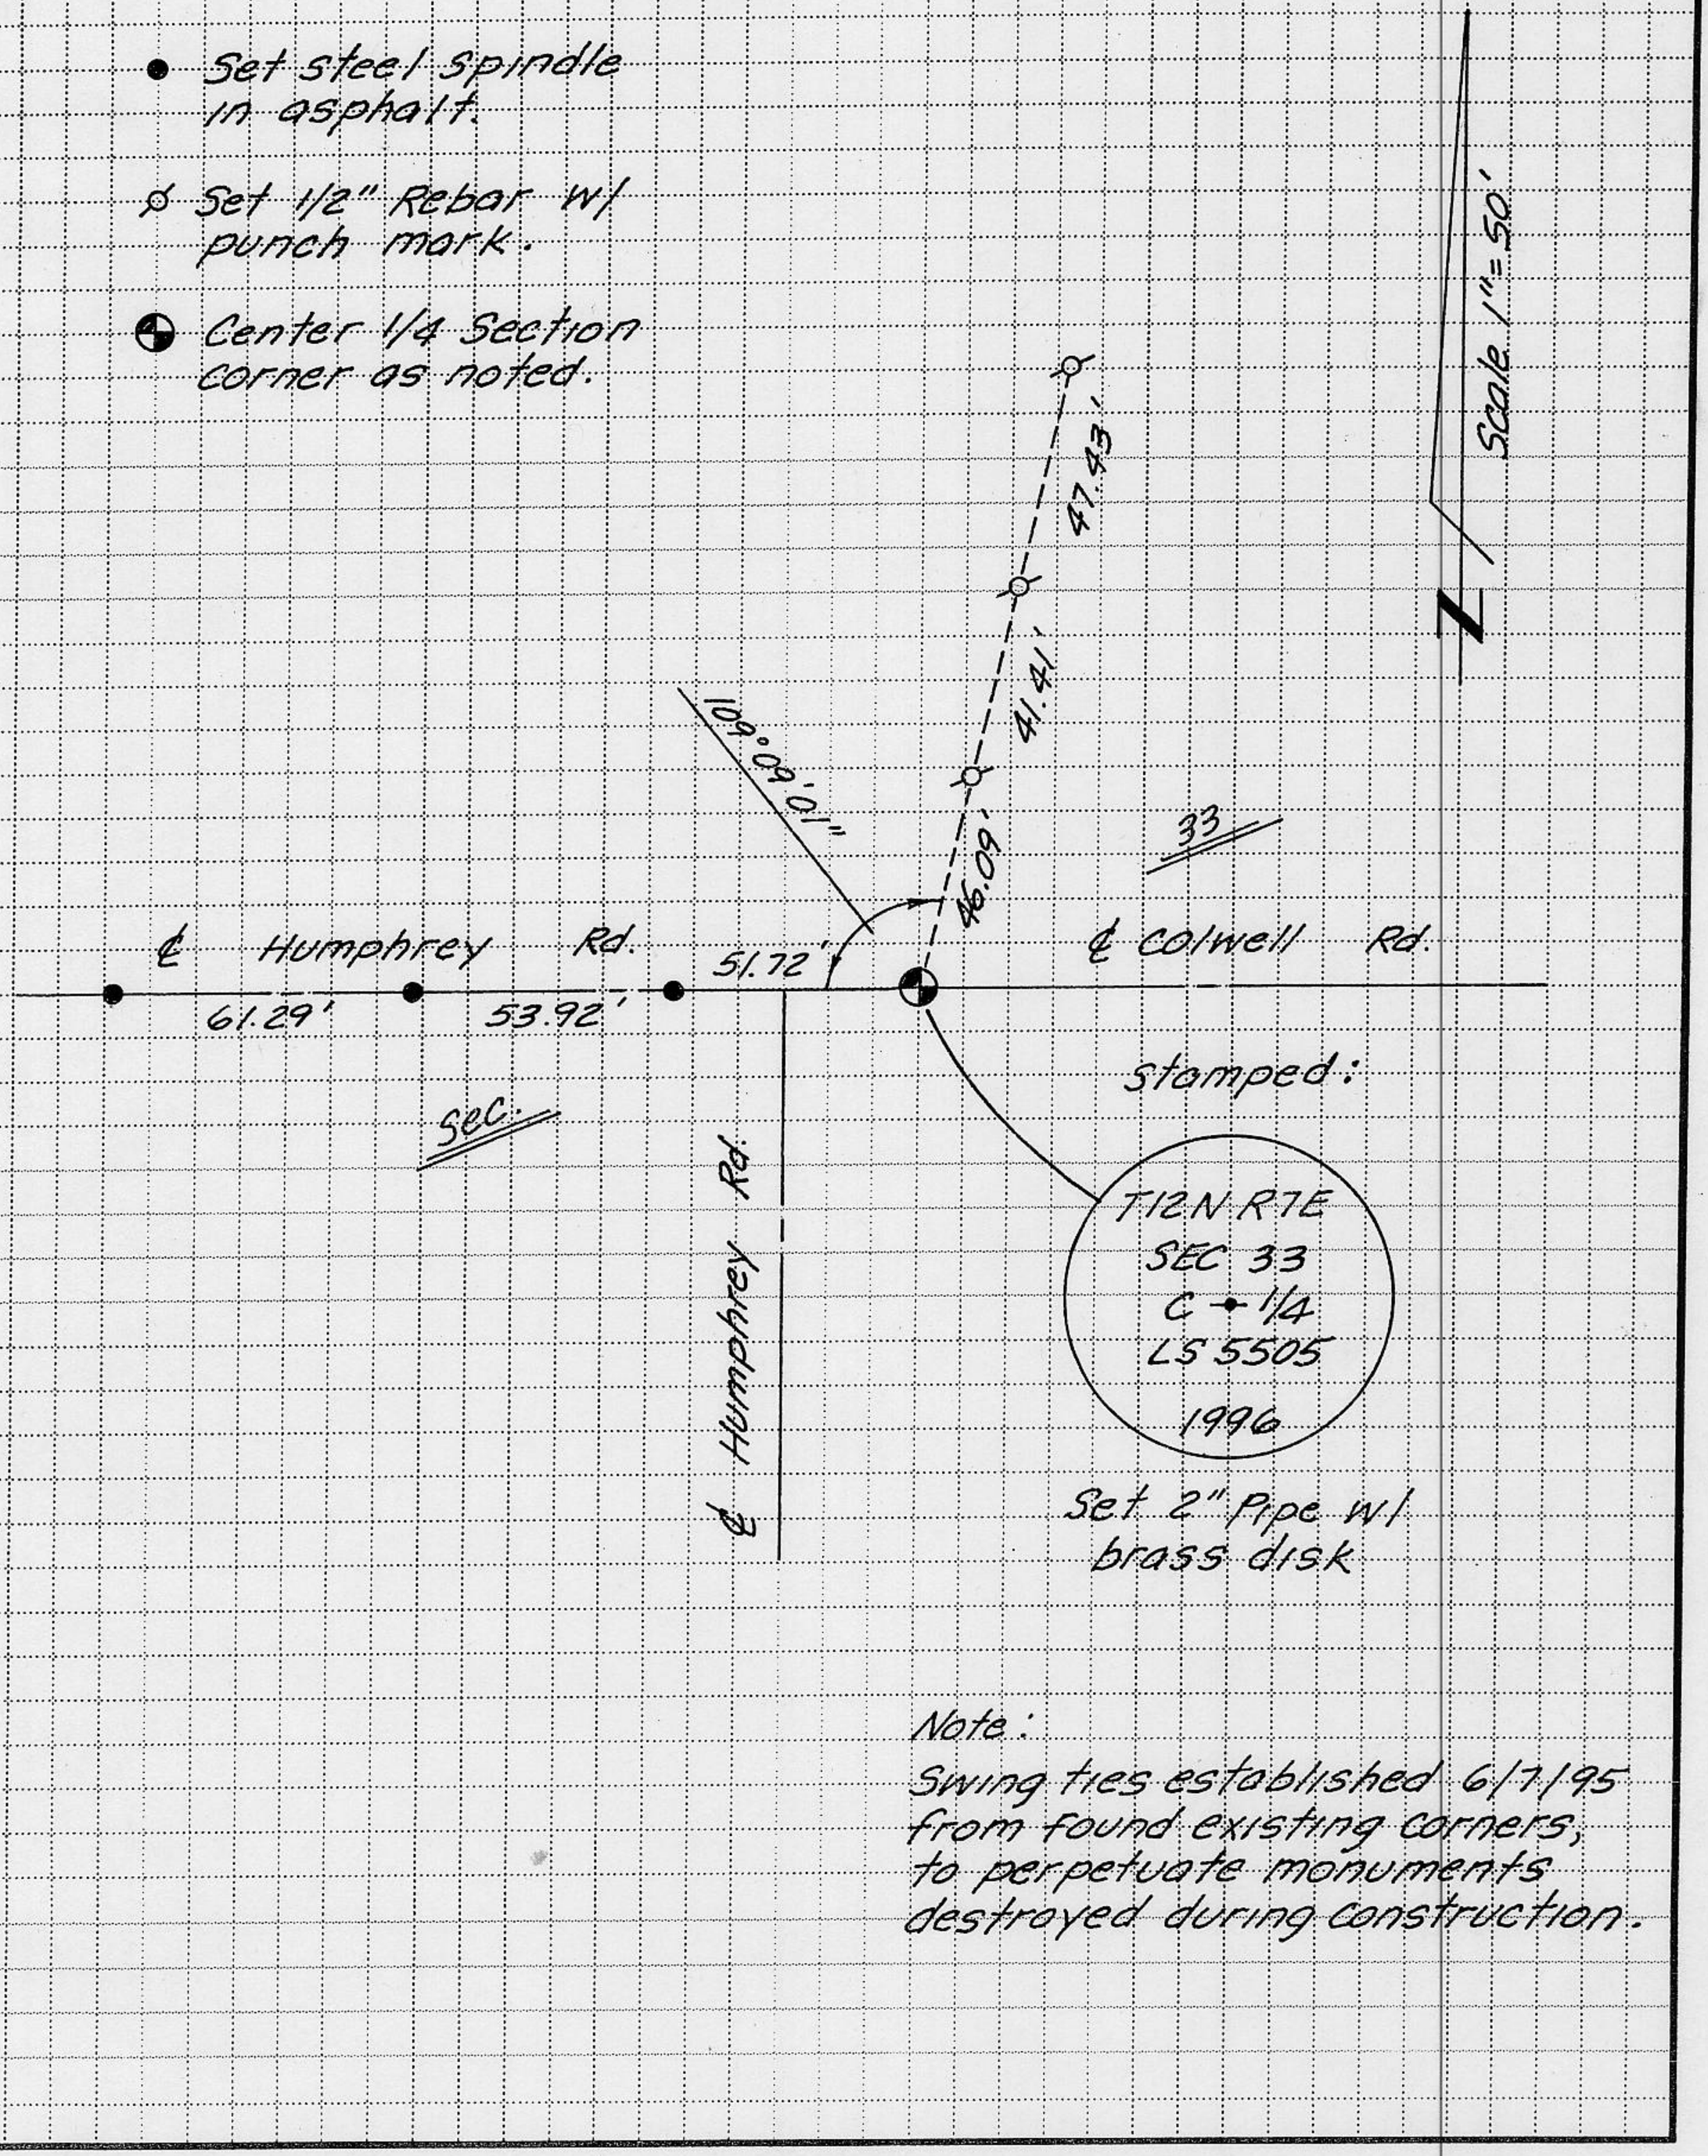

Note:
Swing ties established 6/7/95 from found existing corners, to perpetuate monuments destroyed during construction.

BOOK 5 CORNER RECORDS PAGE 25

ROSER SURVEYS

SUNNY LIGHT WIND 73°

TIES TO TO CENT. SEC. 33 T12N R7E 6-7-95

○ = SET COTTON PICKER IN ASPHALT UNLESS OTHER WISE NOTED

Ø = SET ½" REBAR WITH PUNCH MARK

1 – 2	51.72	EL 349.60
1 – 3	105.64	EL 349.05
1 – 4	166.93	EL 348.34
1 – 5	46.09	EL 352.72
1 – 6	87.50	
1 – 7	134.93	

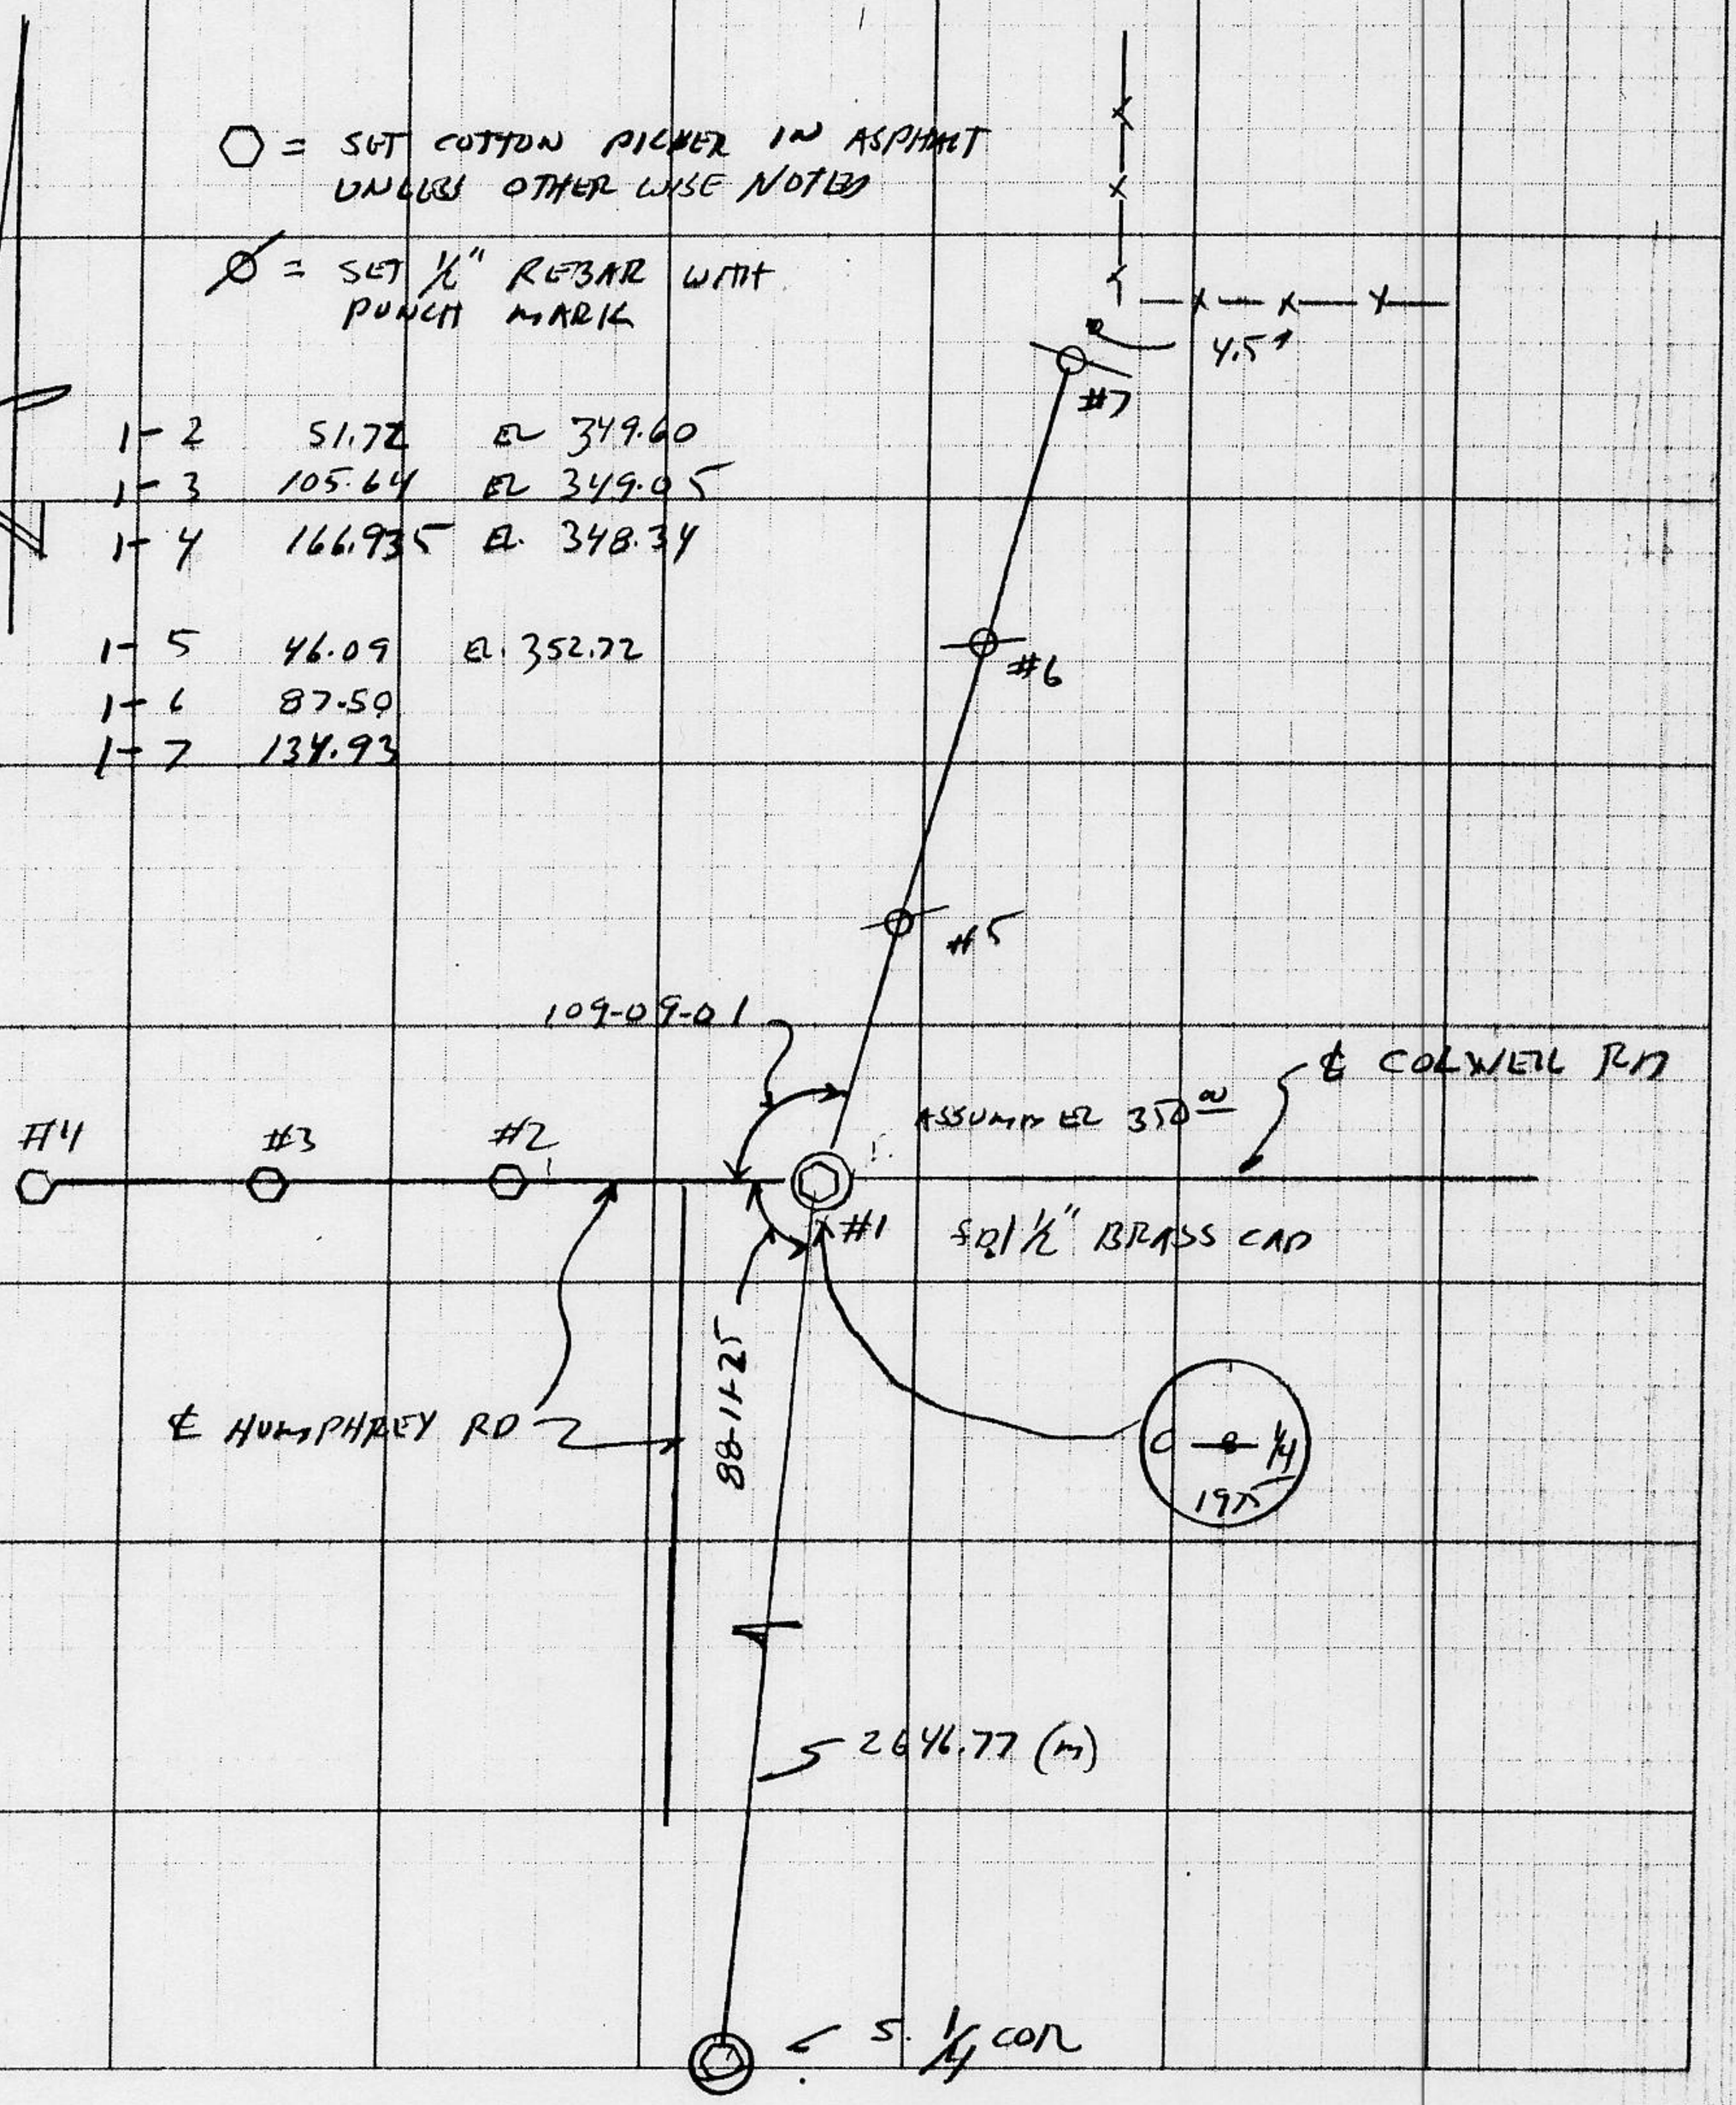

P.O. Box 1580
Loomis, CA 95650

Bus. (916) 652-7522
FAX (916) 652-7523