CORNER RECORD

Document Number _____

City of _____ County of Placer, California

Brief Legal Description Lot 28 Serene Lakes Unit No. 3
Book 1 of Maps Page 13

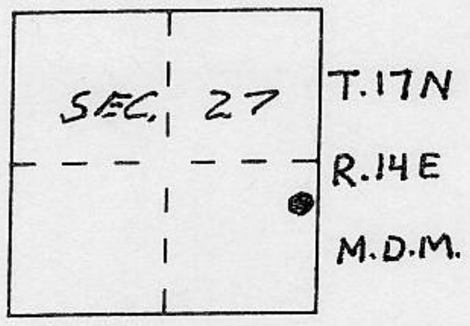

CORNER TYPE

Government Corner ☐ Control ☐
Meander ☐ Property ☑
Rancho ☐ Other ☐
Date of Survey 10·2·95

COORDINATES *(Optional)*

N. _____
E. _____
Zone _____ Datum _____
Elev. _____

Corner — Left as found ☐ Found and tagged ☐ Established ☐ Reestablished ☑ Rebuilt ☐

Identification and type of corner found: Evidence used to identify or procedure used to establish or reestablish the corner:

● = Found ½" rebar w/plastic cap stamped L.S. 3332

A description of the physical condition of the monument as found and as set or reset:

O = Set 3/4" iron pipe w/plastic plug stamped L.S. 5549

JN: 95113

SURVEYOR'S STATEMENT

This Corner Record was prepared by me or under my direction in conformance with the Land Surveyors' Act on OCT. 9 19 95.

Signed Charles R. Sage L.S. or R.C.E. Number L.S. 5549
LIC. EXP. 6-30-97

LICENSED LAND SURVEYOR CHARLES R. SAGE JR. SEAL No. 5549 STATE OF CALIFORNIA

COUNTY SURVEYOR'S STATEMENT

This Corner Record was received NOV. 13, 19 95 and examined and filed NOV. 21, 19 95.

Signed John Rietjens Title DEPUTY Co. Surveyor

SEAL

LICENSED LAND SURVEYOR JOHN H. RIETJENS Co/30/96 L.S. 4328 STATE OF CALIFORNIA

County Surveyor's Comment _____

BOOK 5 CORNER RECORDS PAGE 12

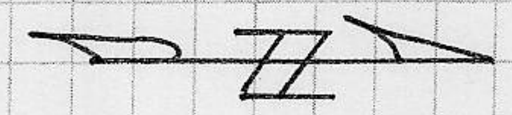

NO SCALE

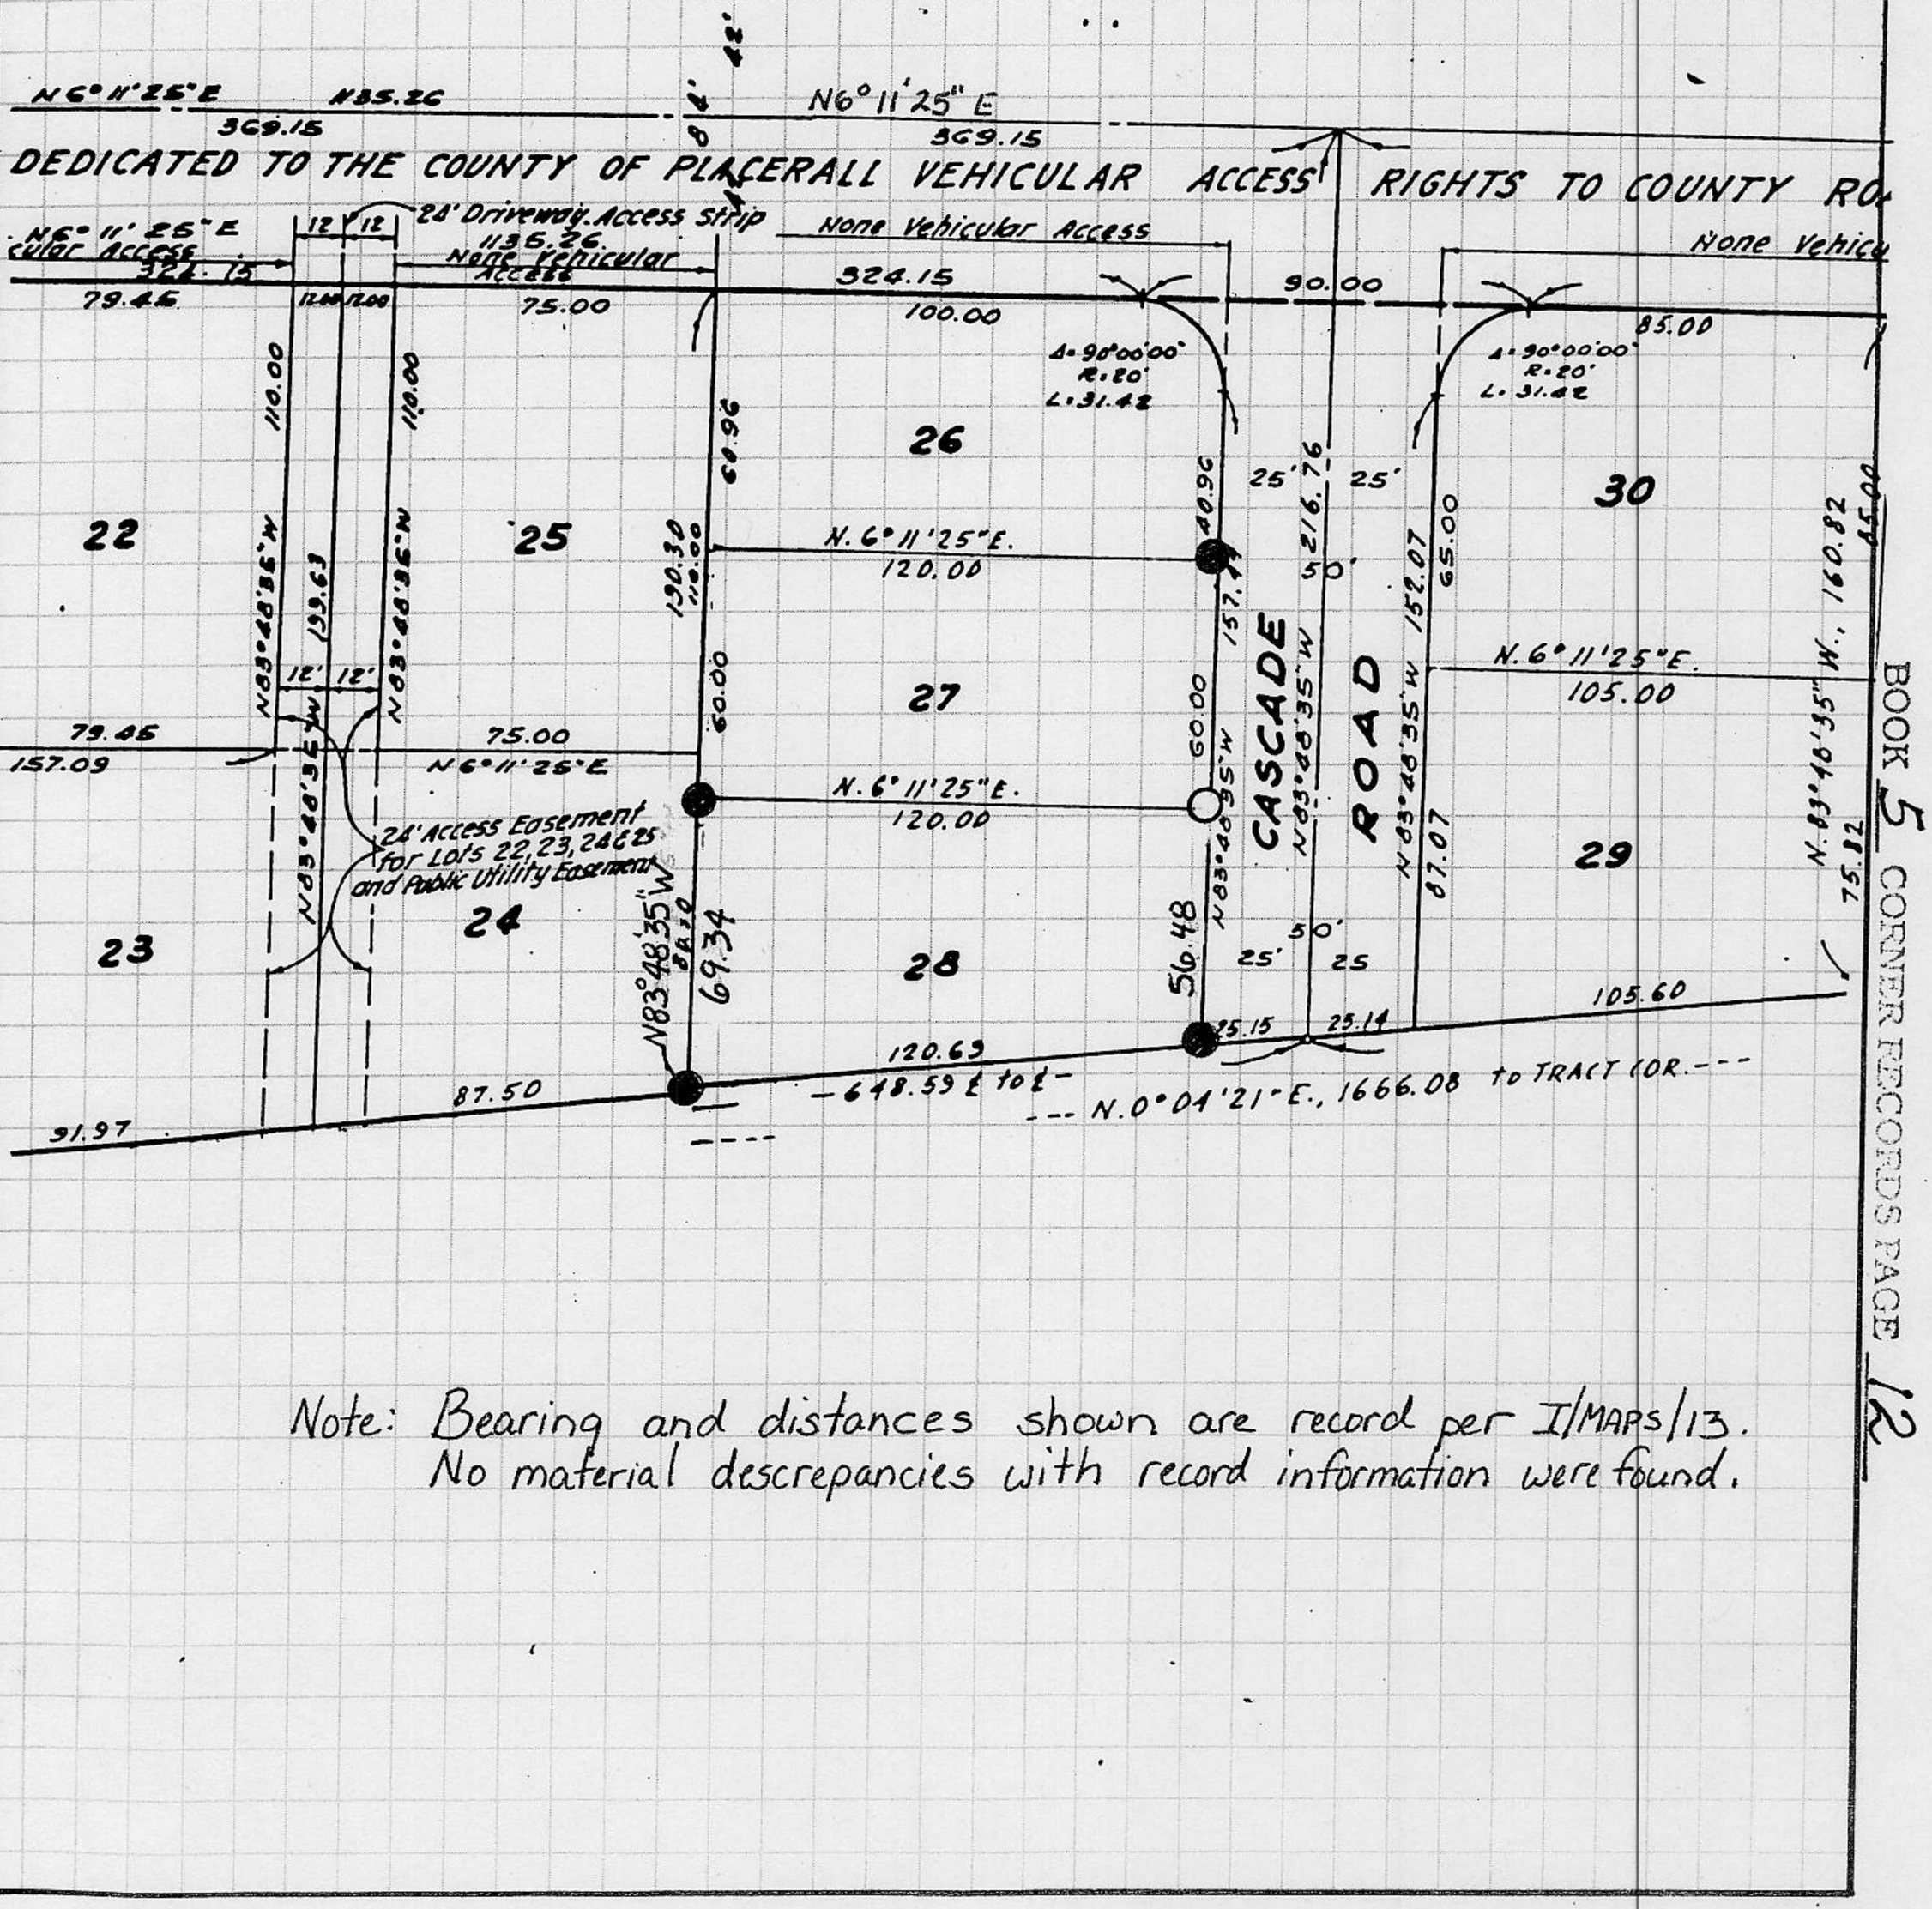

BOOK 5 CORNER RECORDS PAGE 12

Note: Bearing and distances shown are record per I/MAPS/13.
No material descrepancies with record information were found.