CORNER RECORD

COUNTY OF PLACER, CALIFORNIA

City of _____ Document Number _____

Brief Legal Description Lot 166 Folsom Lake Estates Unit #2C M Maps 29 P.C.R. Township 10 North, Range 7 East, M.D.M.

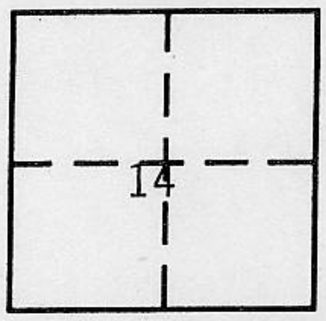

CORNER TYPE

Government Corner	☐	Control	☐
Meander	☐	Property	☒
Rancho	☐	Other	☐

Date of Survey March 24, 1995

COORDINATES *(Optional)*

N. _____

E. _____

Zone _____ Datum _____

Elev. _____

Corner — Left as found ☐ Found and tagged ☐ Established ☐ Reestablished ☒ Rebuilt ☐

Identification and type of corner found: Evidence used to identify or procedure used to establish or reestablish corner:

Found 2 corners of Lot and reestablished per record.
See sketch on back.

A description of the physical condition of the monument as found and as set or reset: Set 2 5/8" rebar. See sketch on back.

BOOK 5 CORNER RECORDS PAGE 11

SURVEYOR'S STATEMENT

This Corner Record was prepared by me or under my direction in conformance with the Land Surveyors' Act on October 17 19 95.

Signed [signature] L.S. or R.C.E. Number L.S. 5084

LICENSED LAND SURVEYOR RICHARD L. BRINER No. 5084 Exp. 6-30-99 STATE OF CALIFORNIA

COUNTY SURVEYOR'S STATEMENT

This Corner Record was received OCT 18 1995 and examined and filed Nov 3 1995.

Signed John Rietjens Title DEPUTY COUNTY SURVEYOR

SEAL

LICENSED LAND SURVEYOR JOHN H. RIETJENS 6/30/96 L.S. 4323 STATE OF CALIFORNIA

County Surveyor's Comment _____

BOOK 5 CORNER RECORDS PAGE 11

RE-ESTABLISHED LOT CORNER FOR
LOT 166 OF FOLSOM LAKE ESTATES
UNIT NO. 2C (M BM 29)

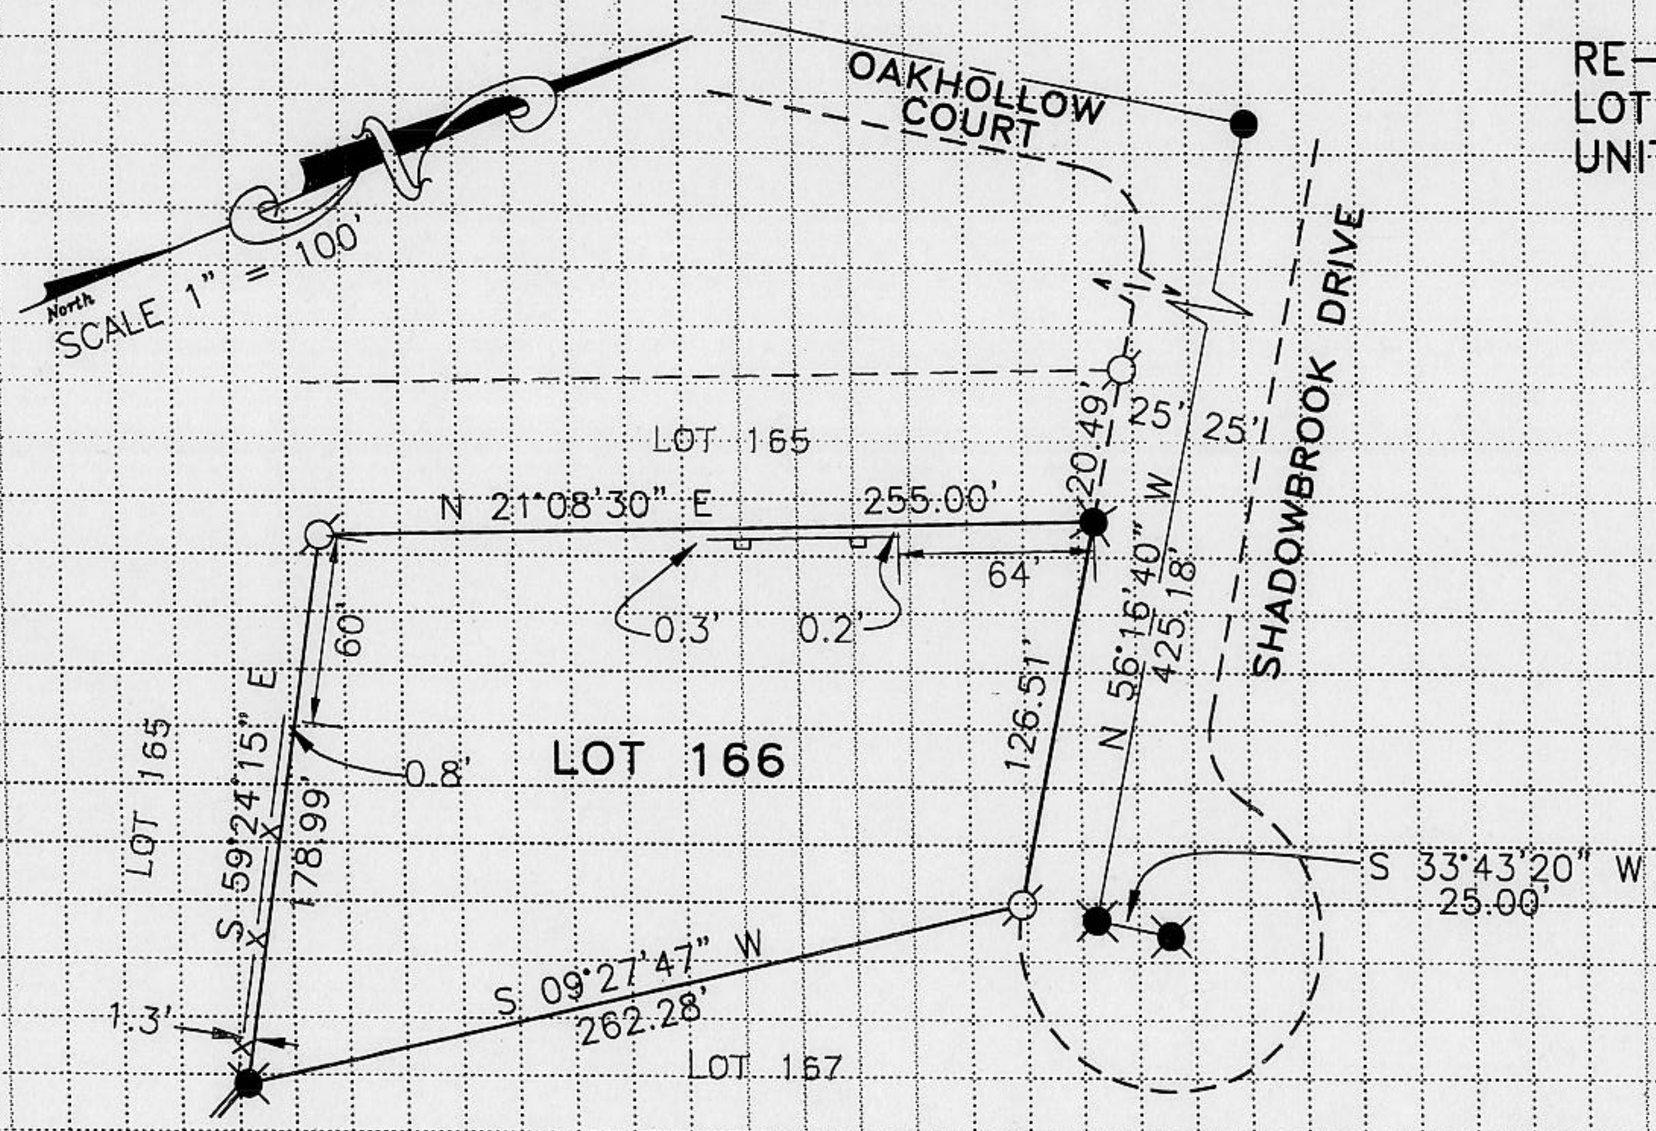

LEGEND:

- FOUND 3/4" REBAR TG'D R.C.E. 14512 PER M BM 29
- FOUND CONC. NAIL (WELL MONUMENT PER M BM 29)
- SET 5/8" REBAR TG'D L.S. 5084
- FOUND NEW WOOD FENCE
- LANDSCAPE WALL