CORNER RECORD

COUNTY OF PLACER, CALIFORNIA

City of _____ Document Number _____

Brief Legal Description LOT 1 TAHOE ESTATES, UNIT NO. 1 BK "D" MAPS PG 89

T 16 N
R 17 E

CORNER TYPE

Government Corner ☐ Control ☐
Meander ☐ Property ☒
Rancho ☐ Other ☐
Date of Survey APRIL 18, 1995

COORDINATES
(Optional)

N. _____
E. _____
Zone _____ Datum _____
Elev. _____

Corner — Left as found ☐ Found and tagged ☐ Established ☐ Reestablished ☐ Rebuilt ☒

BOOK 5 CORNER RECORDS PAGE 4

Identification and type of corner found: Evidence used to identify or procedure used to establish or reestablish corner:

● FOUND MONUMENT AS NOTED

A description of the physical condition of the monument as found and as set or reset:

Ø SET 5/8" REBAR W/ 2" ALLUM. CAP STAMPED TAHOE BASIN LAND SURVEYING, L.S. 5886 (UNLESS OTHERWISE NOTED)

SURVEYOR'S STATEMENT

This Corner Record was prepared by me or under my direction in conformance with the Land Surveyors' Act on APRIL 19, 1995.

Signed _____ L.S. or R.C.E. Number L.S. 5886

LICENSED LAND SURVEYOR THOMAS C. BUSWELL No. 5886 EXP. 12-31-95 STATE OF CALIFORNIA

COUNTY SURVEYOR'S STATEMENT

This Corner Record was received AUG 28 1995 and examined and filed SEPT 15 1995.

Signed _____ Title DEPUTY COUNTY SURVEYOR

LICENSED LAND SURVEYOR SEAL JOHN H. RIETJENS L.S. 4323 STATE OF CALIFORNIA

County Surveyor's Comment _____

111 95 20

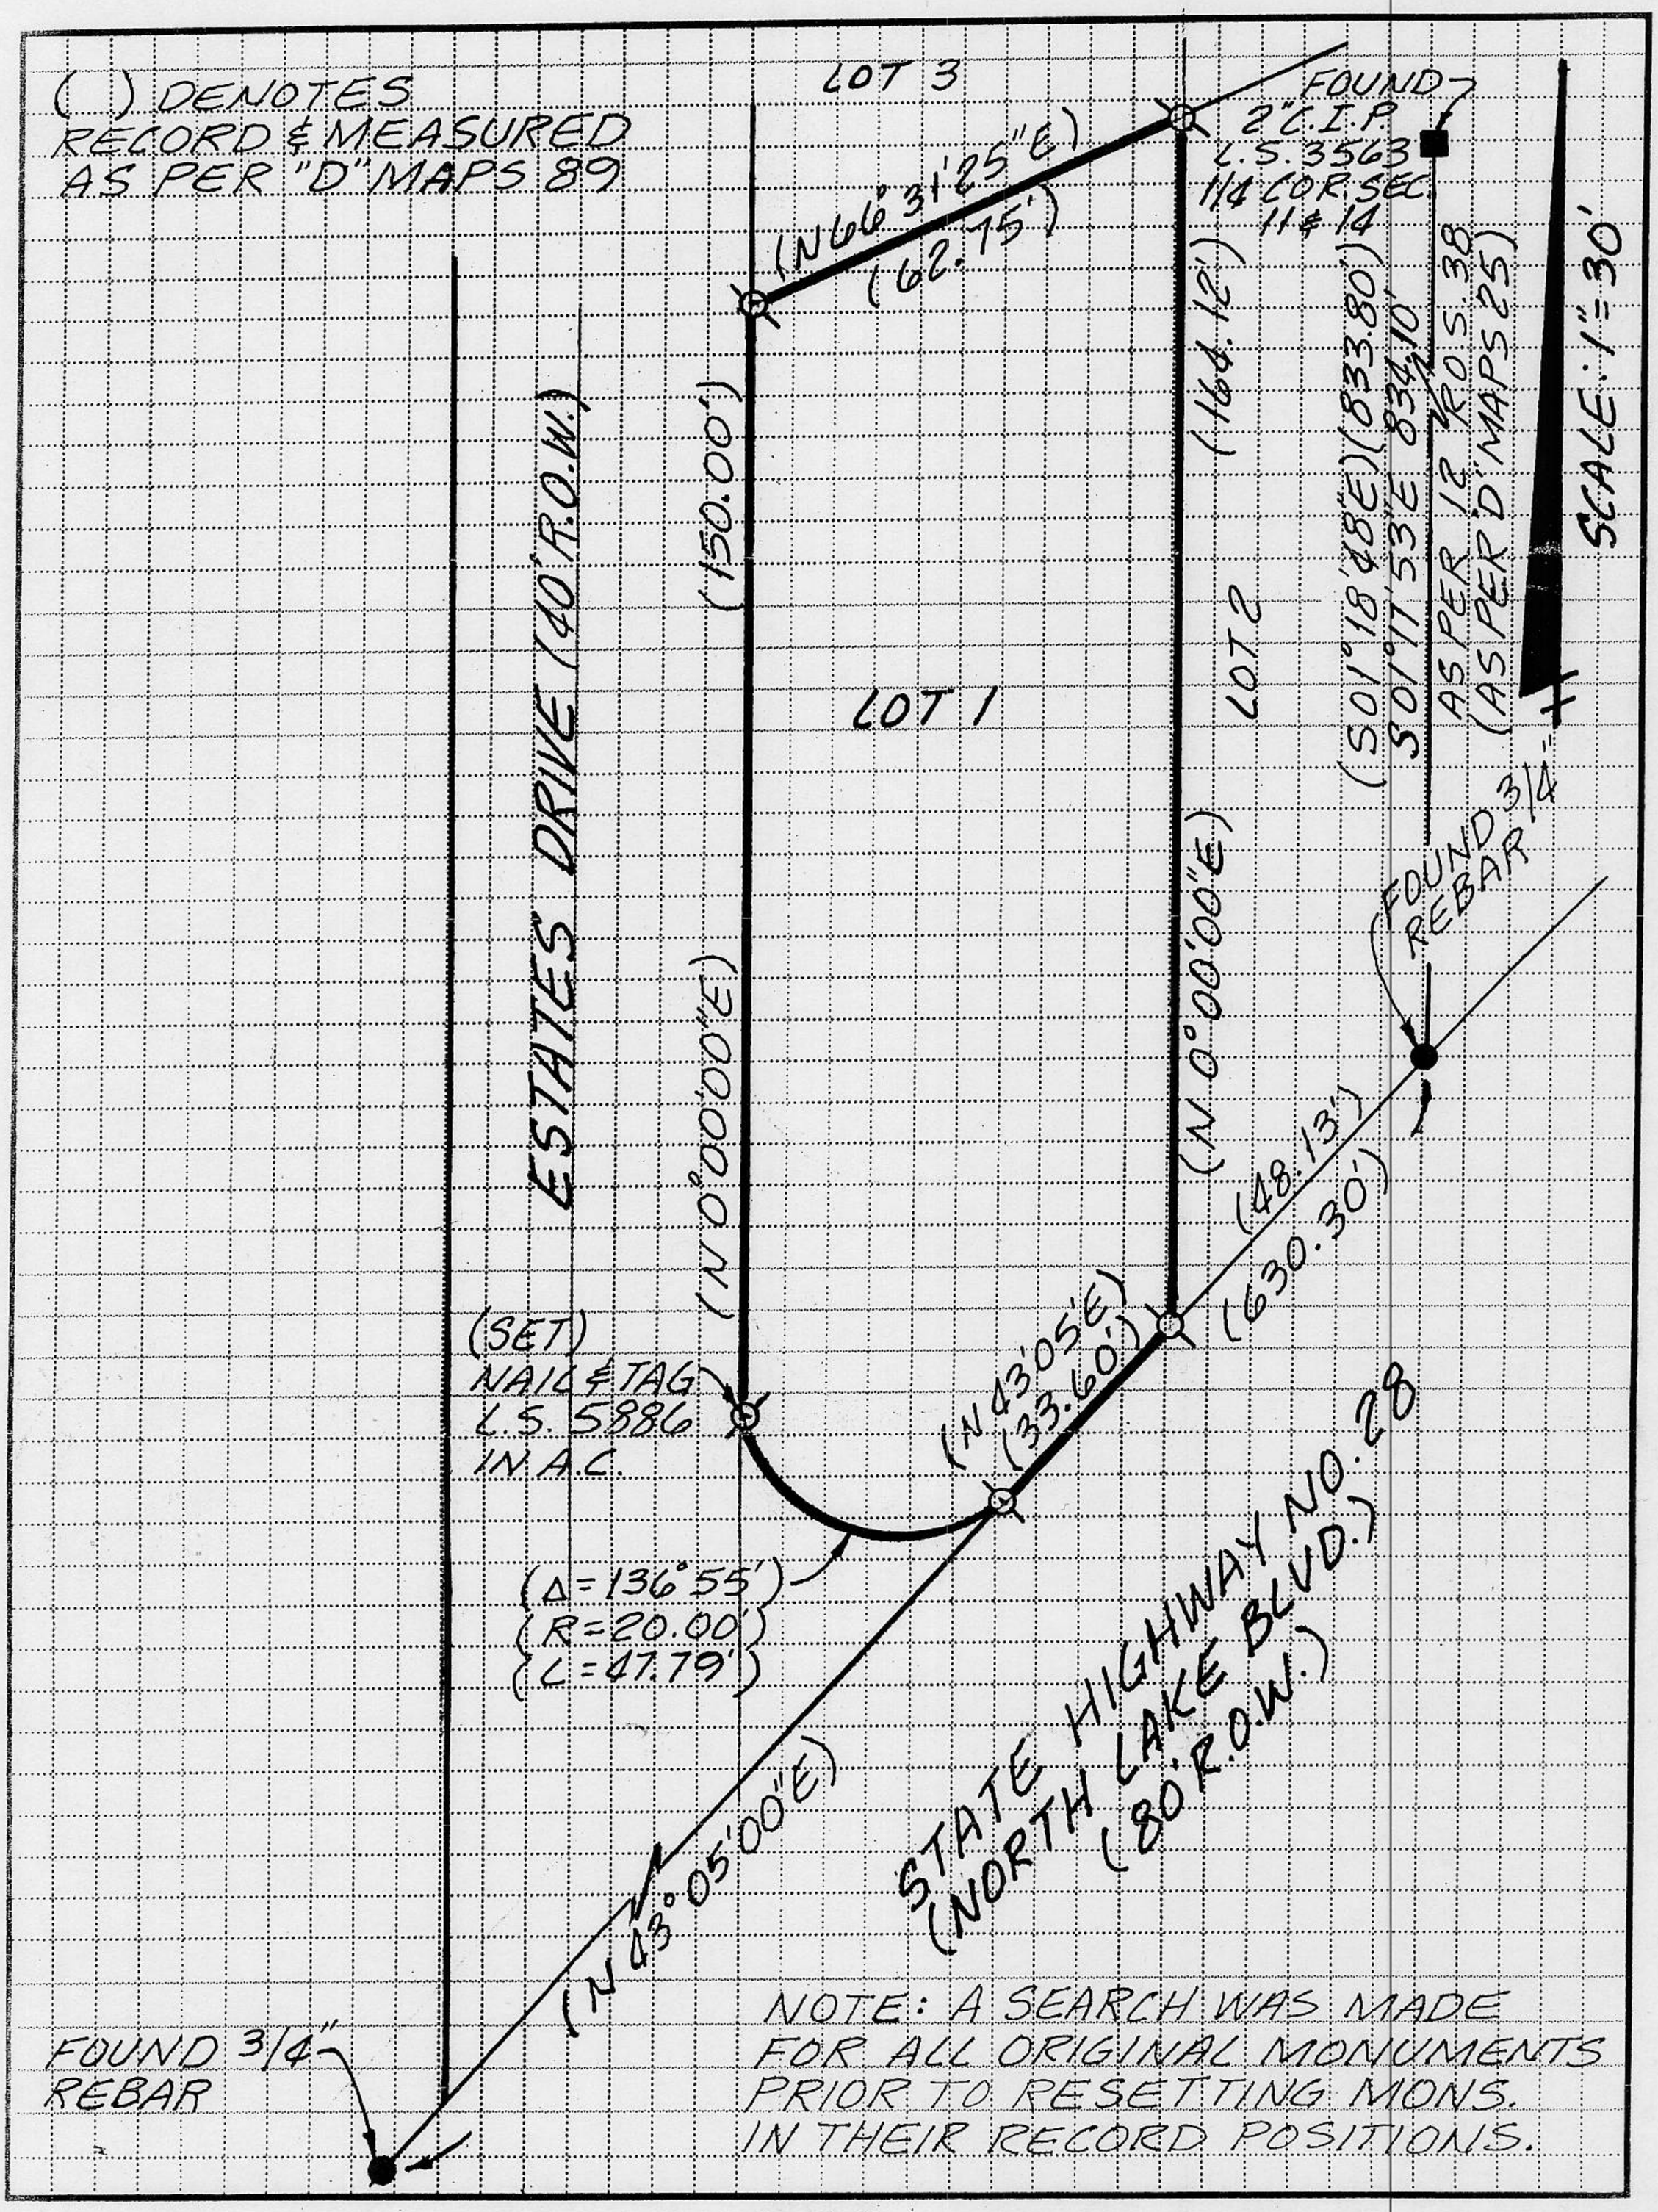

BOOK 5 CORNER RECORDS PAGE 4