CORNER RECORD

COUNTY OF PLACER, CALIFORNIA

City of _____ Document Number _____

Brief Legal Description Lots 41 & 42 Lake Forest Unit #2
SEC. 28 T. 16N. R. 17E. M.D.B Book D Page 33

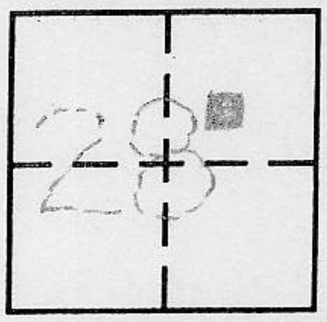

CORNER TYPE

Government Corner ☐ Control ☐
Meander ☐ Property ☒
Rancho ☐ Other ☐
Date of Survey 8-4-94

COORDINATES *(Optional)*

N. _____
E. _____
Zone _____ Datum _____
Elev. _____

Corner — Left as found ☐ Found and tagged ☐ Established ☐ Reestablished ☒ Rebuilt ☐

Identification and type of corner found: Evidence used to identify or procedure used to establish or reestablish corner:
See sketch on Back

A description of the physical condition of the monument as found and as set or reset:
See sketch on Back

BOOK 5 CORNER RECORDS PAGE 98

SURVEYOR'S STATEMENT

This Corner Record was prepared by me or under my direction in conformance with the Land Surveyors' Act on JUNE 27 19 96.

Signed [signature] L.S. or R.C.E. Number 3422

LICENSED LAND SURVEYOR JERRY W. TIBBIN SEAL 6-30-00 L.S. 3422 STATE OF CALIFORNIA

COUNTY SURVEYOR'S STATEMENT

This Corner Record was received Aug. 4, 19 97 and examined and filed September 21, 19 98.

Signed Ned J. Snyder Title Deputy Co. Surveyor

LICENSED LAND SURVEYOR NED J. SNYDER SEAL L.S. 3798 Exp. 6-30-00 STATE OF CALIFORNIA

County Surveyor's Comment _____

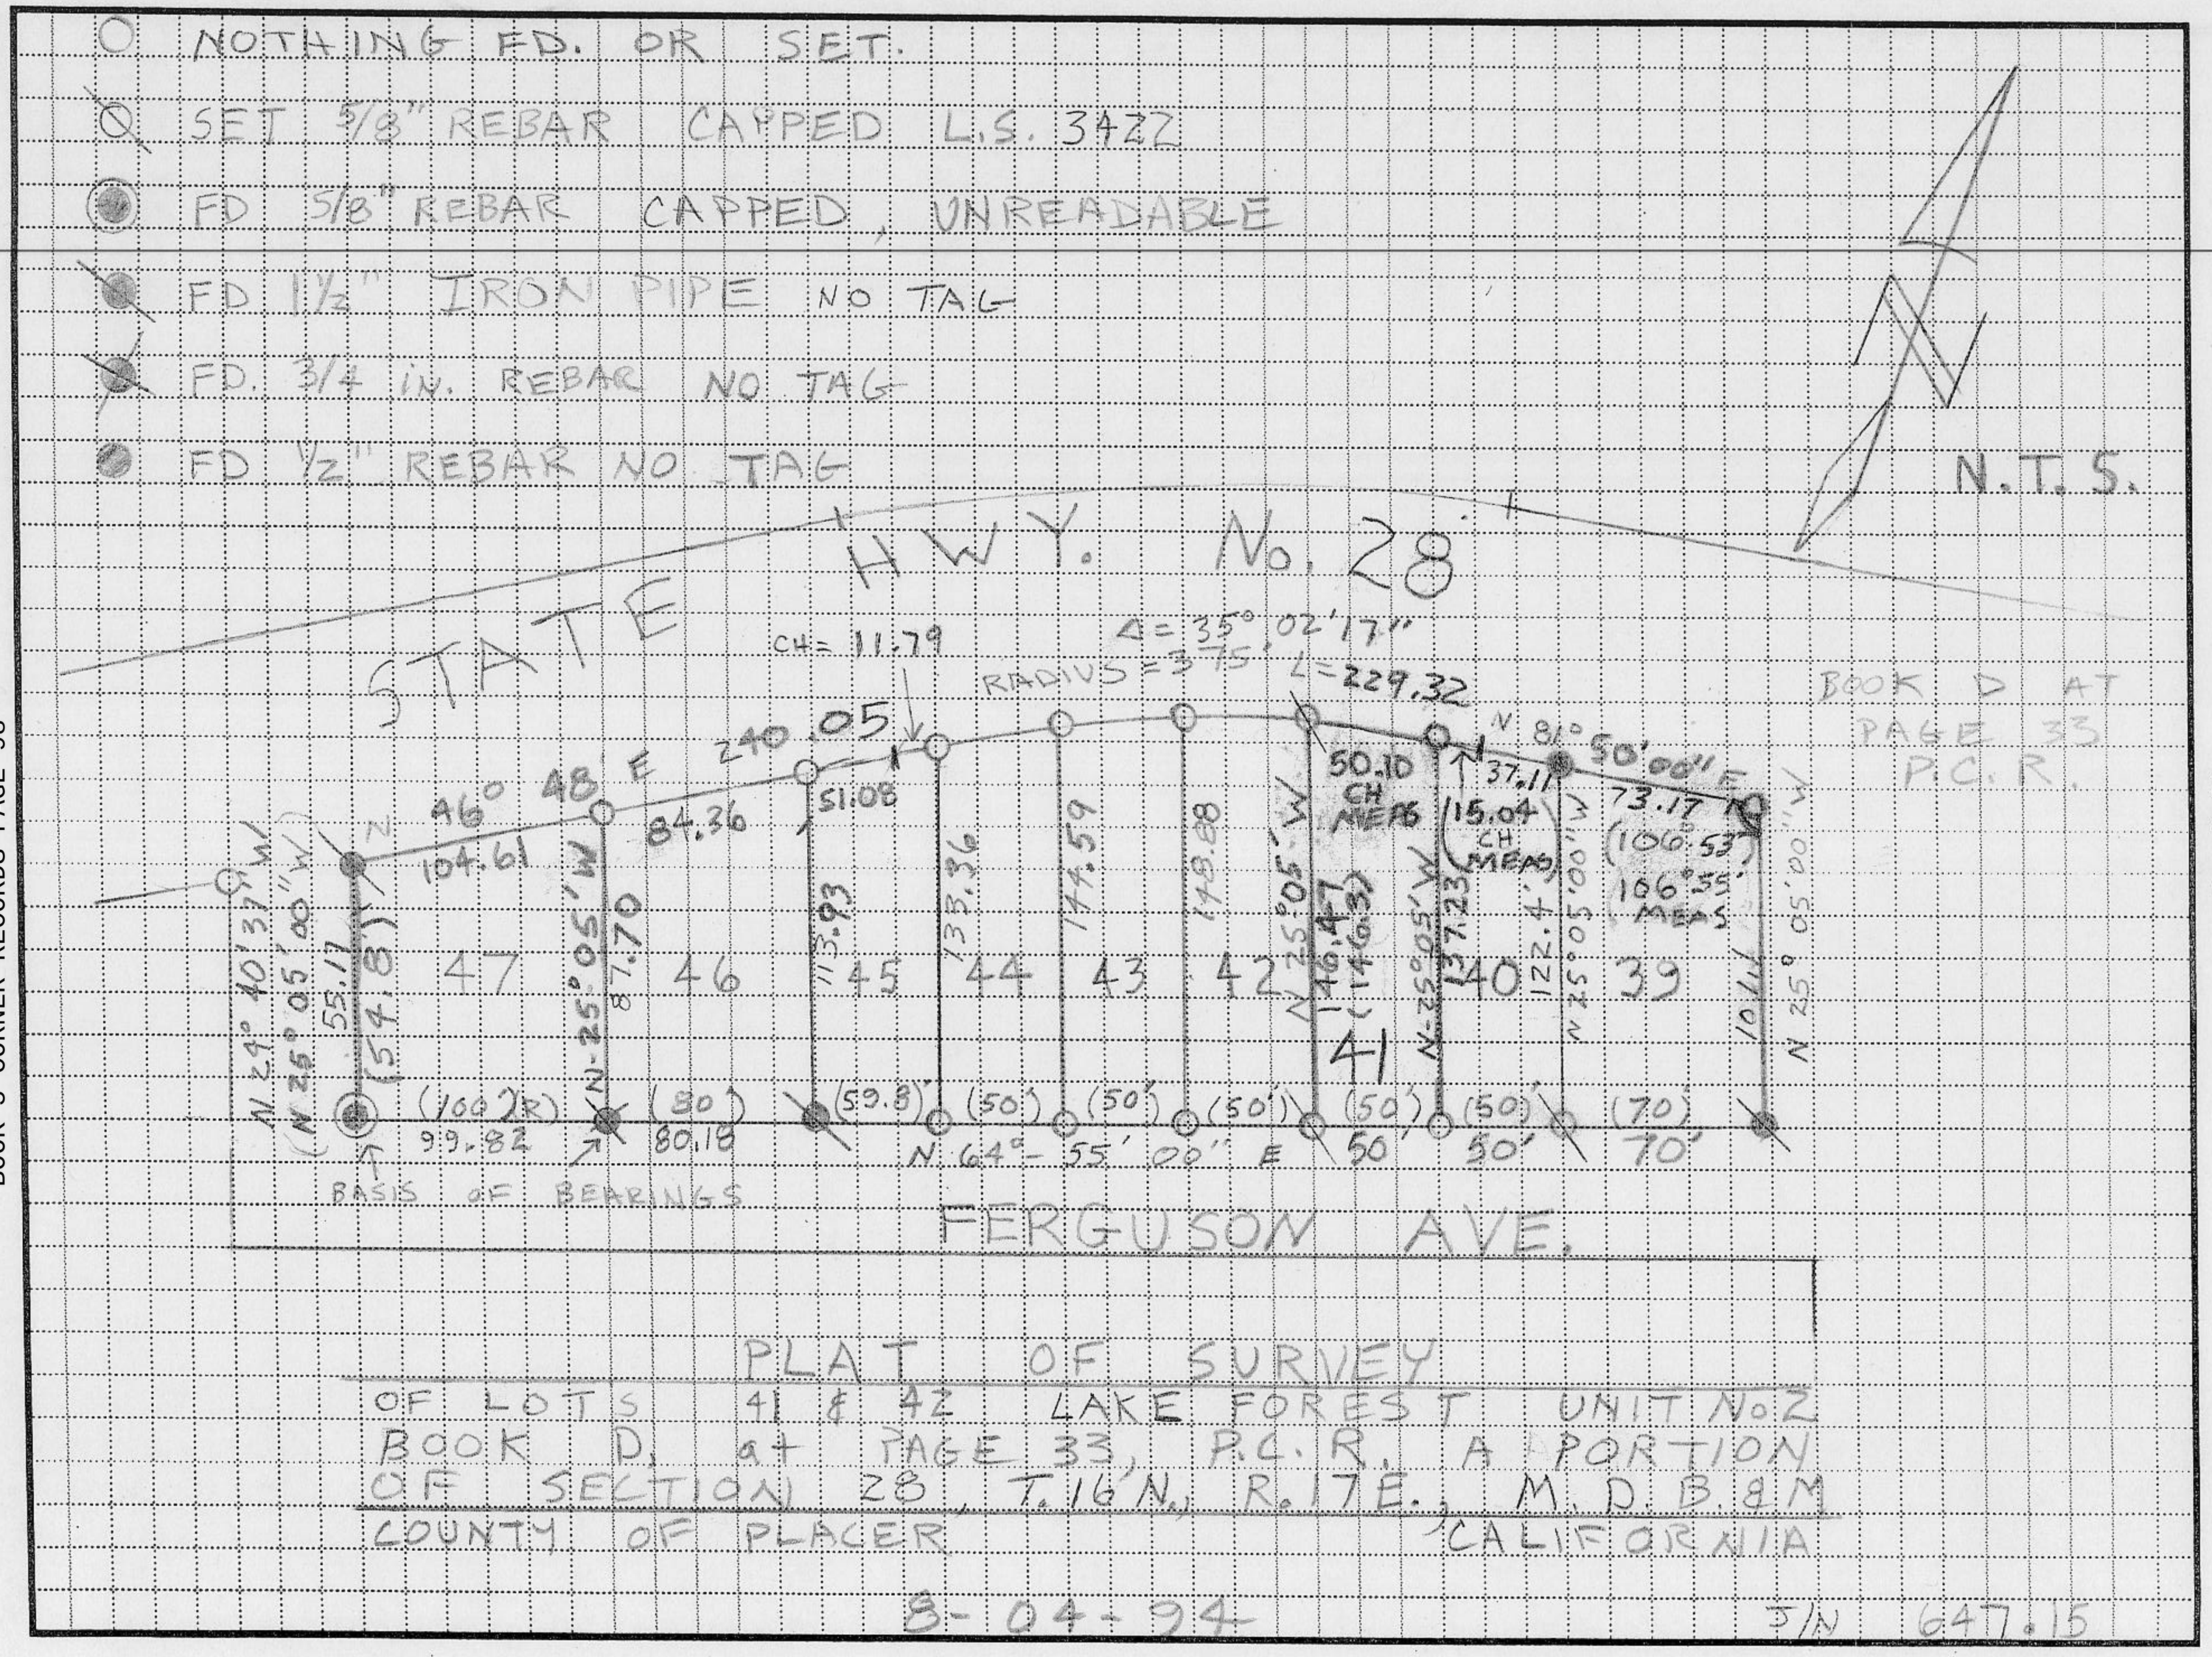

PLAT OF SURVEY
OF LOTS 41 & 42 LAKE FOREST UNIT No 2
BOOK D, at PAGE 33, P.C.R. A PORTION
OF SECTION 28, T. 16 N., R. 17 E., M.D.B.&M
COUNTY OF PLACER CALIFORNIA

8-04-94 J/N 647.15