CORNER RECORD

COUNTY OF PLACER, CALIFORNIA

City of _____ Document Number _____

Brief Legal Description LOT 81 KINGSWOOD ESTATES "I" MAPS 46

T.16N
R17E

CORNER TYPE

Government Corner ☐ Control ☐
Meander ☐ Property ☒
Rancho ☐ Other ☐
Date of Survey _____

COORDINATES (Optional)

N. _____
E. _____
Zone _____ Datum _____
Elev. _____

Corner — Left as found ☐ Found and tagged ☐ Established ☐ Reestablished ☐ Rebuilt ☒

Identification and type of corner found: Evidence used to identify or procedure used to establish or reestablish corner:

● FOUND ½" REBAR AS PER "I" MAPS 46
UNLESS OTHERWISE NOTED

A description of the physical condition of the monument as found and as set or reset:

Ø SET 5/8" REBAR W/2" ALLUM. CAP
STAMPED "TAHOE BASIN LAND SURVEYING" LS 5886

BOOK 5 CORNER RECORDS PAGE 95

SURVEYOR'S STATEMENT

This Corner Record was prepared by me or under my direction in conformance with the Land Surveyors' Act on JUNE 6, 1997.

Signed [signature] L.S. or R.C.E. Number LS 5886

LICENSED LAND SURVEYOR THOMAS C. BUSWELL No. 5886 EXP. 12-31-2000 SEAL STATE OF CALIFORNIA

COUNTY SURVEYOR'S STATEMENT

This Corner Record was received July 8 1997 and examined and filed September 8 1998.

Signed Ned J. Snyder Title Deputy Co. Surveyor

LICENSED LAND SURVEYOR SEAL NED J. SNYDER L. S. 3798 6-30-00 STATE OF CALIFORNIA

County Surveyor's Comment _____

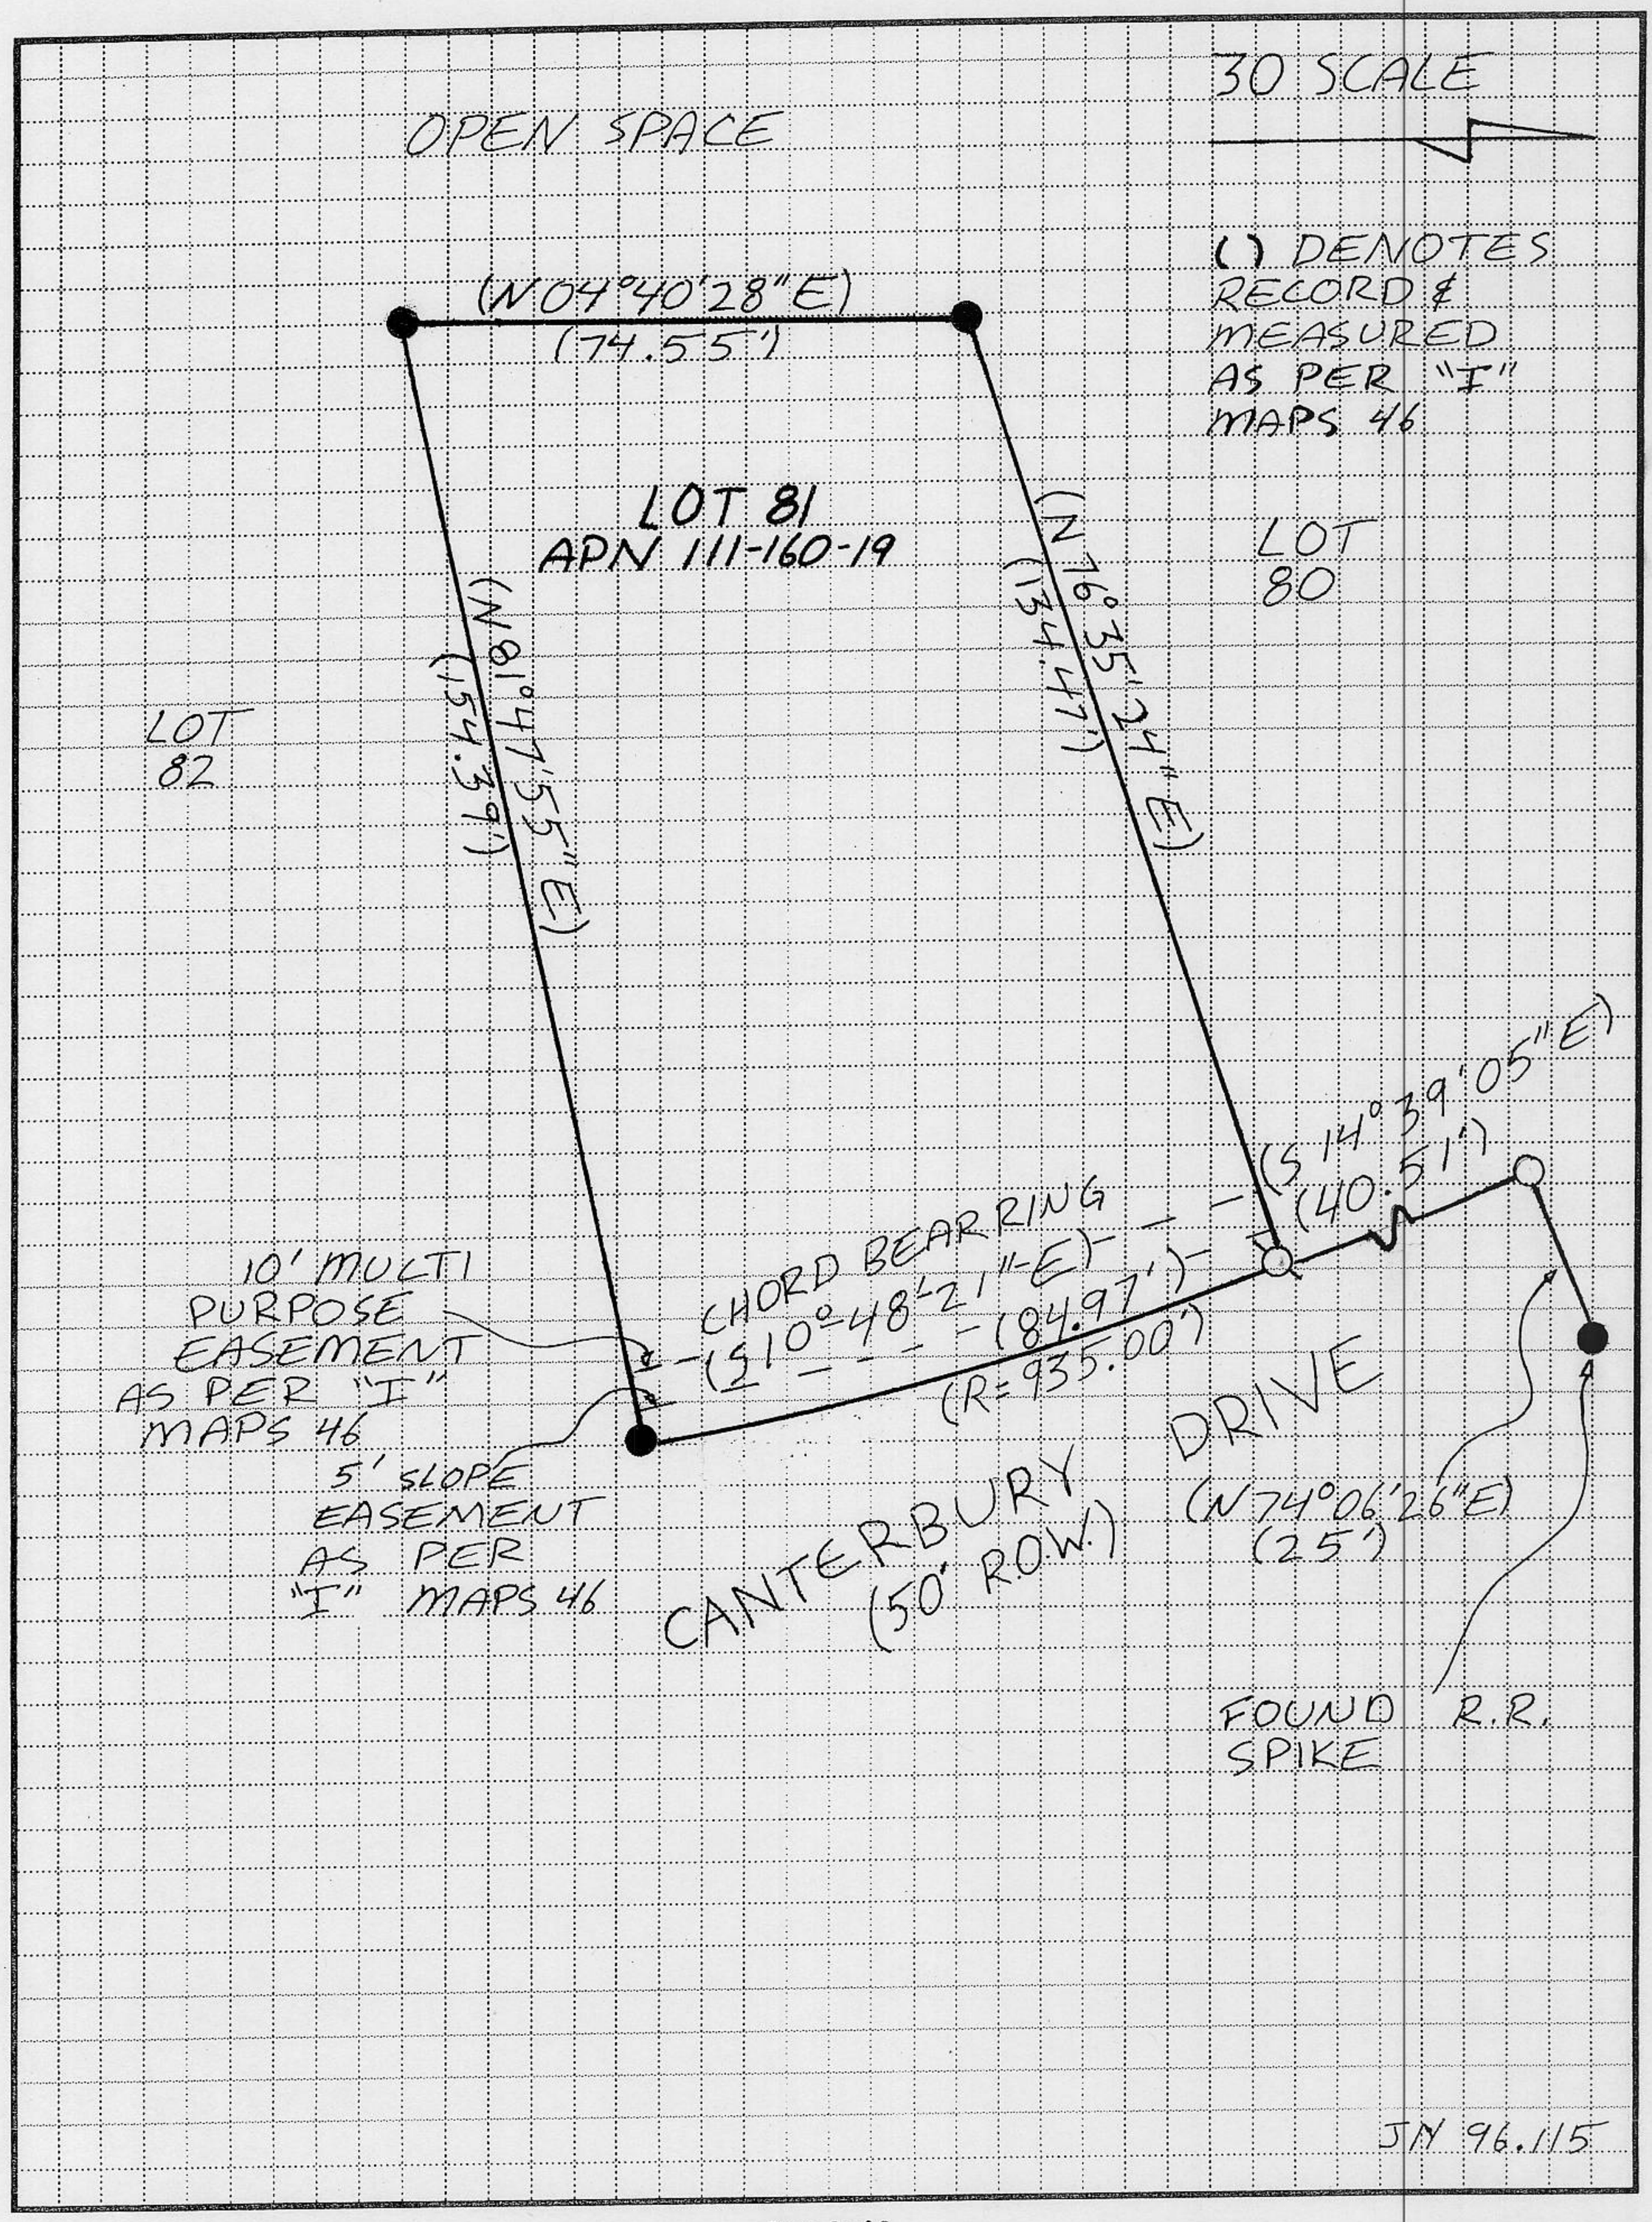

BOOK 5 CORNER RECORDS PAGE 95