CORNER RECORD

COUNTY OF PLACER, CALIFORNIA

City of _____ Document Number _____

Brief Legal Description Lot 97 + 98 Todd Valley Estates Unit #2 Book I, Maps Pg. 9

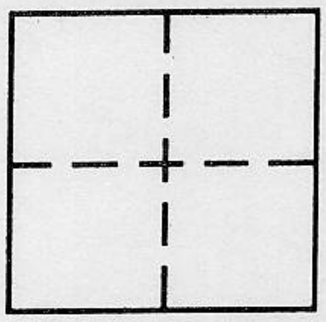

Sec. 13
T. 13 N.
R. 10 E.
M.D.M.

CORNER TYPE

Government Corner	☐	Control	☐
Meander	☐	Property	☑
Rancho	☐	Other	☐

Date of Survey May 1997

COORDINATES *(Optional)*

N. _____
E. _____
Zone _____ Datum _____
Elev. _____

Corner — Left as found ☐ Found and tagged ☐ Established ☐ Reestablished ☑ Rebuilt ☐

Identification and type of corner found: Evidence used to identify or procedure used to establish or reestablish corner:

See sketch

A description of the physical condition of the monument as found and as set or reset:

See sketch

BOOK 5 CORNER RECORDS PAGE 88

SURVEYOR'S STATEMENT

This Corner Record was prepared by me or under my direction in conformance with the Land Surveyors' Act on June 2nd 19 97.

Signed Charles W. Crail L.S. or R.C.E. Number L.S. 4519

LICENSED LAND SURVEYOR CHARLES W. CRAIL No. 4519 SEAL 9-30-98 STATE OF CALIFORNIA

COUNTY SURVEYOR'S STATEMENT

This Corner Record was received January 20, 19 98 and examined and filed January 22, 19 98.

Signed Ned J. Snyder Title Deputy County Surveyor

LICENSED LAND SURVEYOR NED J. SNYDER SEAL L.S. 3798 6-30-00 STATE OF CALIFORNIA

County Surveyor's Comment _____

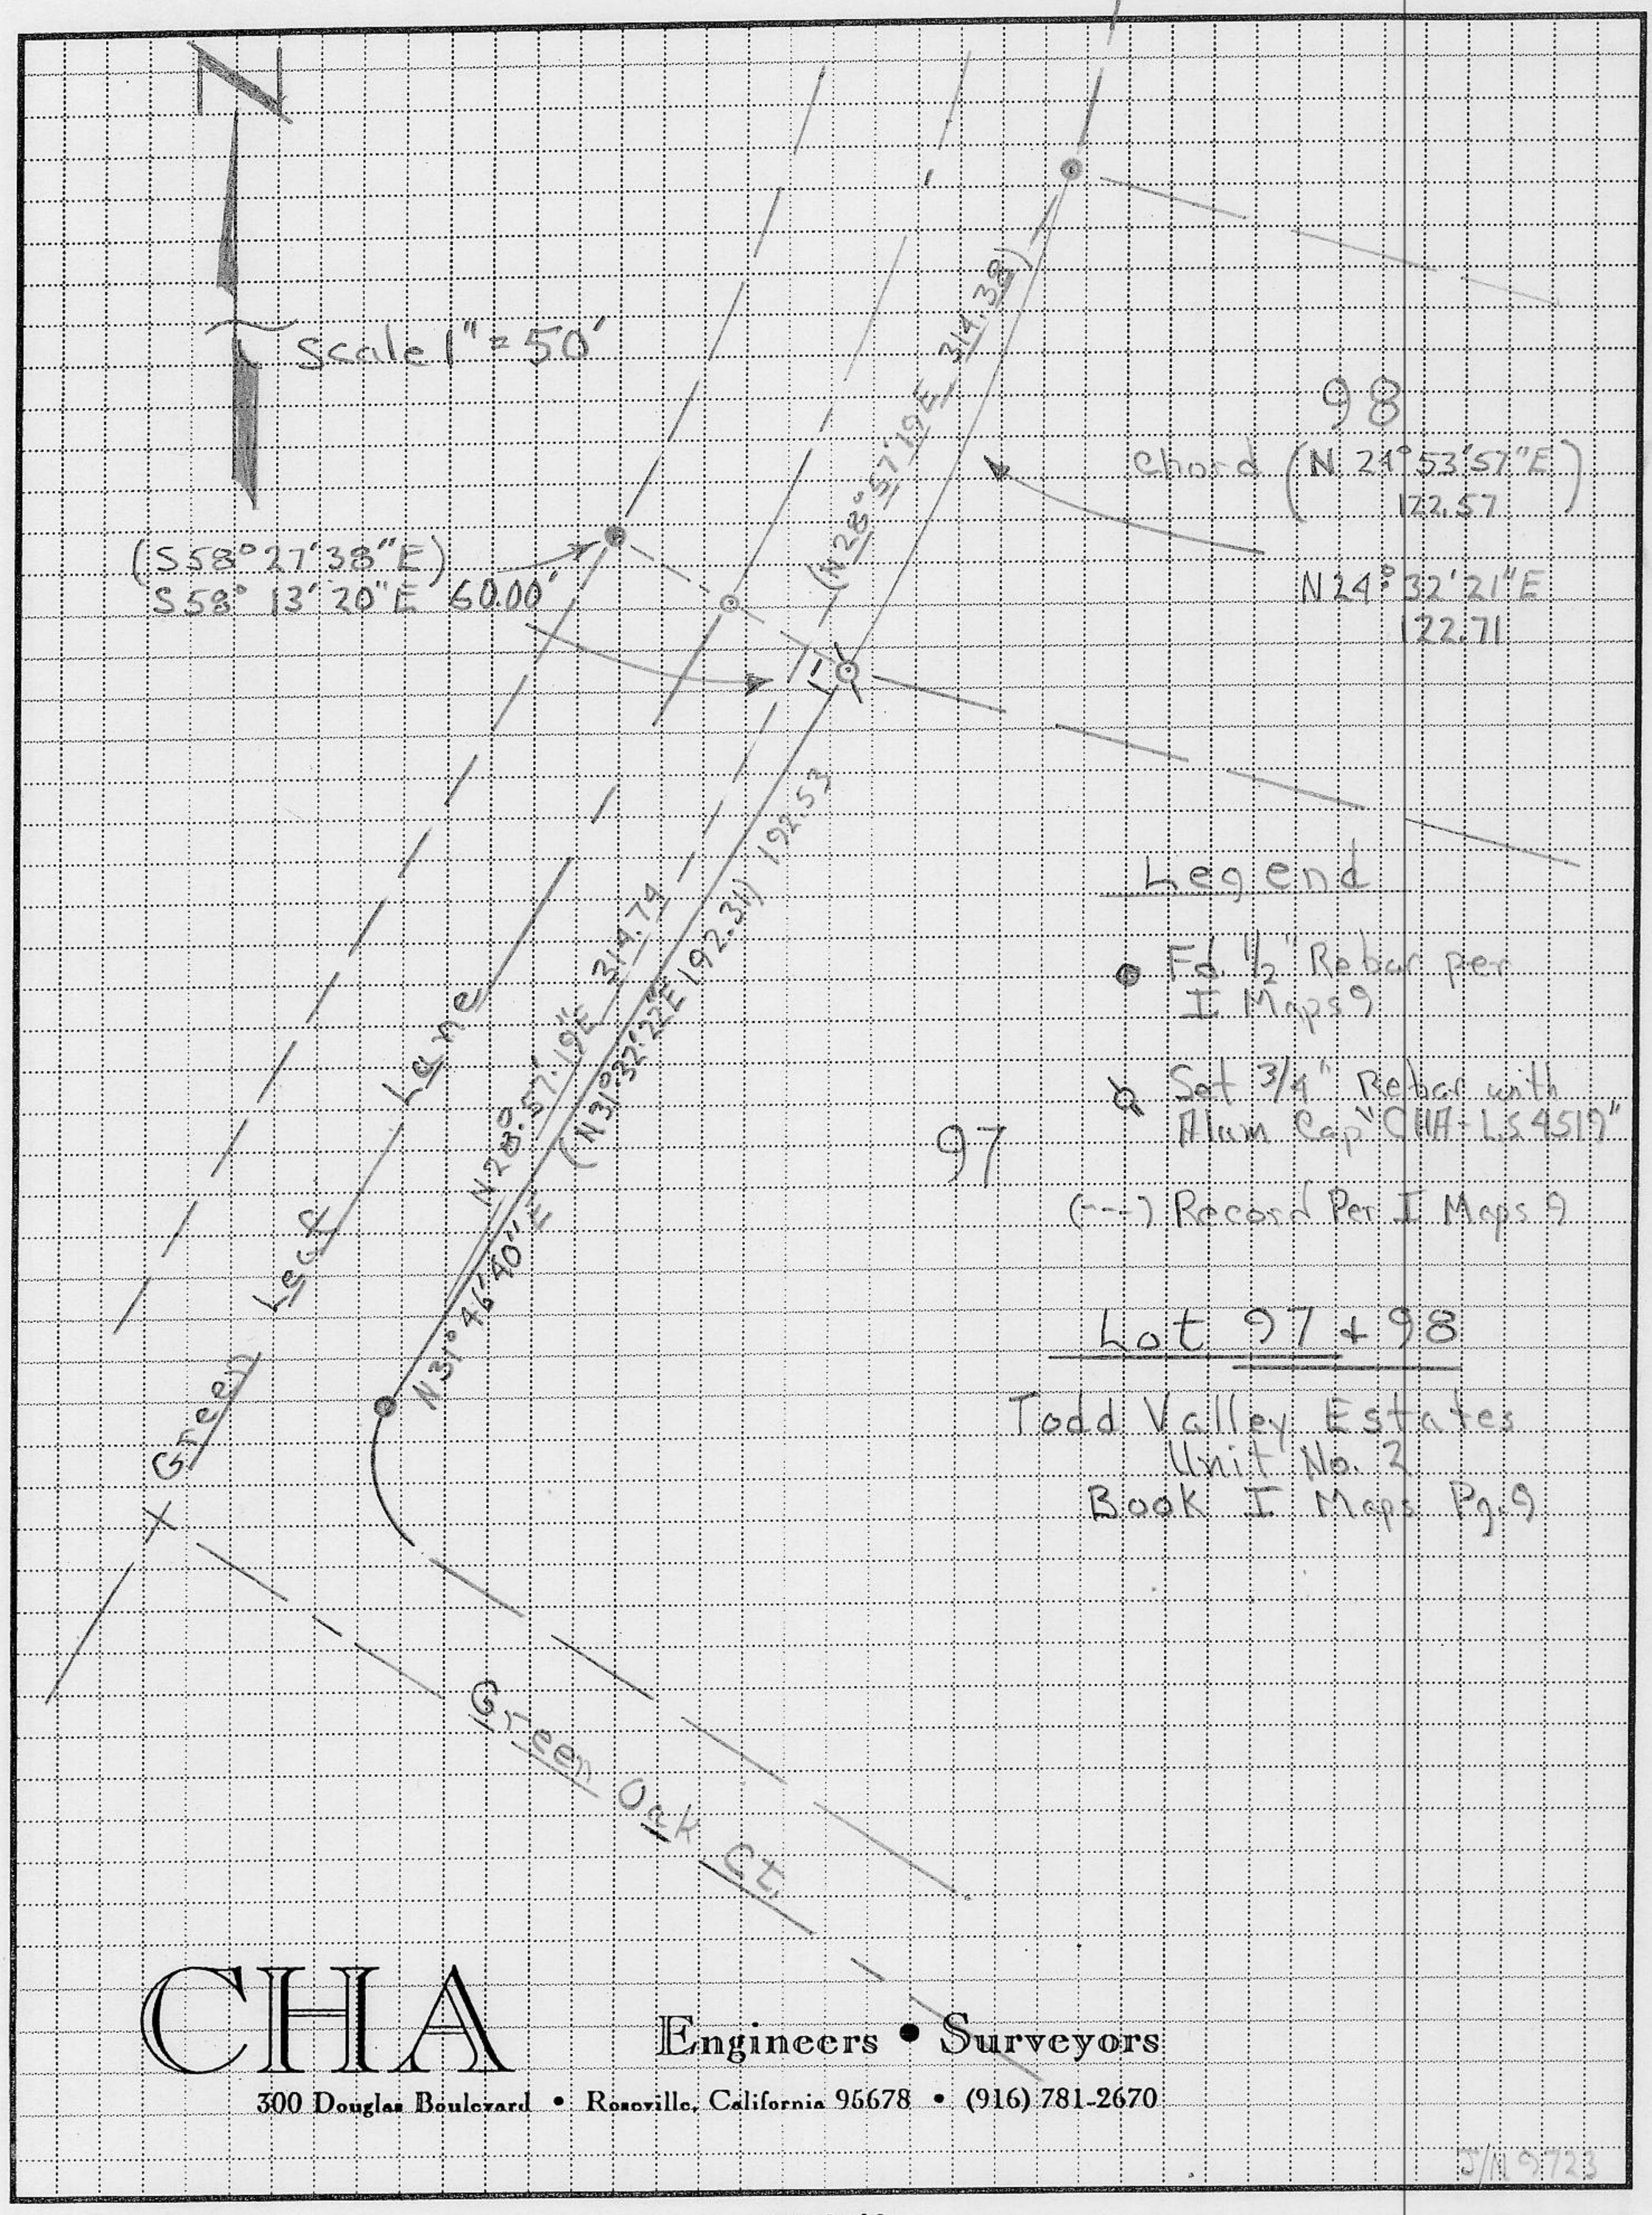

BOOK 5 CORNER RECORDS PAGE 88