(For County Use Only)

# CORNER RECORD

COUNTY OF PLACER T. 12N. R. 6E. M.D. MERIDIAN CALIFORNIA

CORNER TYPE: GOV'T. CORNER ☐ MEANDER ☐ RANCHO ☐ CONTROL ☐ OTHER ☒ PROPERTY CORNERS

CORNER IDENTIFICATION — DATE OF VISIT OCTOBER 1, 1990

8

N MAPS 92 - Lincoln Airpark

(SHEET 2 OF 2)

CORNER — LEFT AS FOUND ☐ FOUND AND TAGGED ☐ REESTABLISHED OBLITERATED CORNER ☒ REBUILT ☐

PHYSICAL DESCRIPTION OF CORNER FOUND; EVIDENCE AND METHOD USED TO IDENTIFY OR REESTABLISH

① FOUND 1" I.P. PAINTED WHITE W/ PLASTIC PLUG "SHUART L.S. 4645" PER 'N' MAPS 92 & CERTIFICATE OF CORRECTION RECORDED IN BK 2906 O.R. 167.

② FOUND 3/4" REBAR TAGGED "L.S. 3636" PER 24 P.M. 75 (SEE SHEET 1)

④ FOUND 1" I.P. (PER ① ABOVE) LYING ON ITS SIDE NEXT TO ORIGINAL HOLE.

PHYSICAL DESCRIPTION OF MONUMENTS REBUILT OR PERPETUATED

③ SET 3/4" I.P. PAINTED WHITE W/ PLASTIC PLUG "SHUART L.S. 4645", BASED UPON RELATIVE POSITIONS OF RECORD MONUMENTS SHOWN AS FOUND HEREON AND AS ORIGINALLY SET BY THIS SURVEYOR.

CALIFORNIA COORDINATE SYSTEM ORDER: FIRST ☐ SECOND ☐ THIRD ☐

STATIONS USED: NGS (USC & GS) ☐ STATE ☐ COUNTY ☐ OTHER ☐ STATION _____ STATION _____

ZONE _____ ELEVATION _____ NORTHINGS (Y) _____ EASTINGS (X) _____

(Fold)

SKETCH: (Include reference tie or witness points, remarks and topo of area)

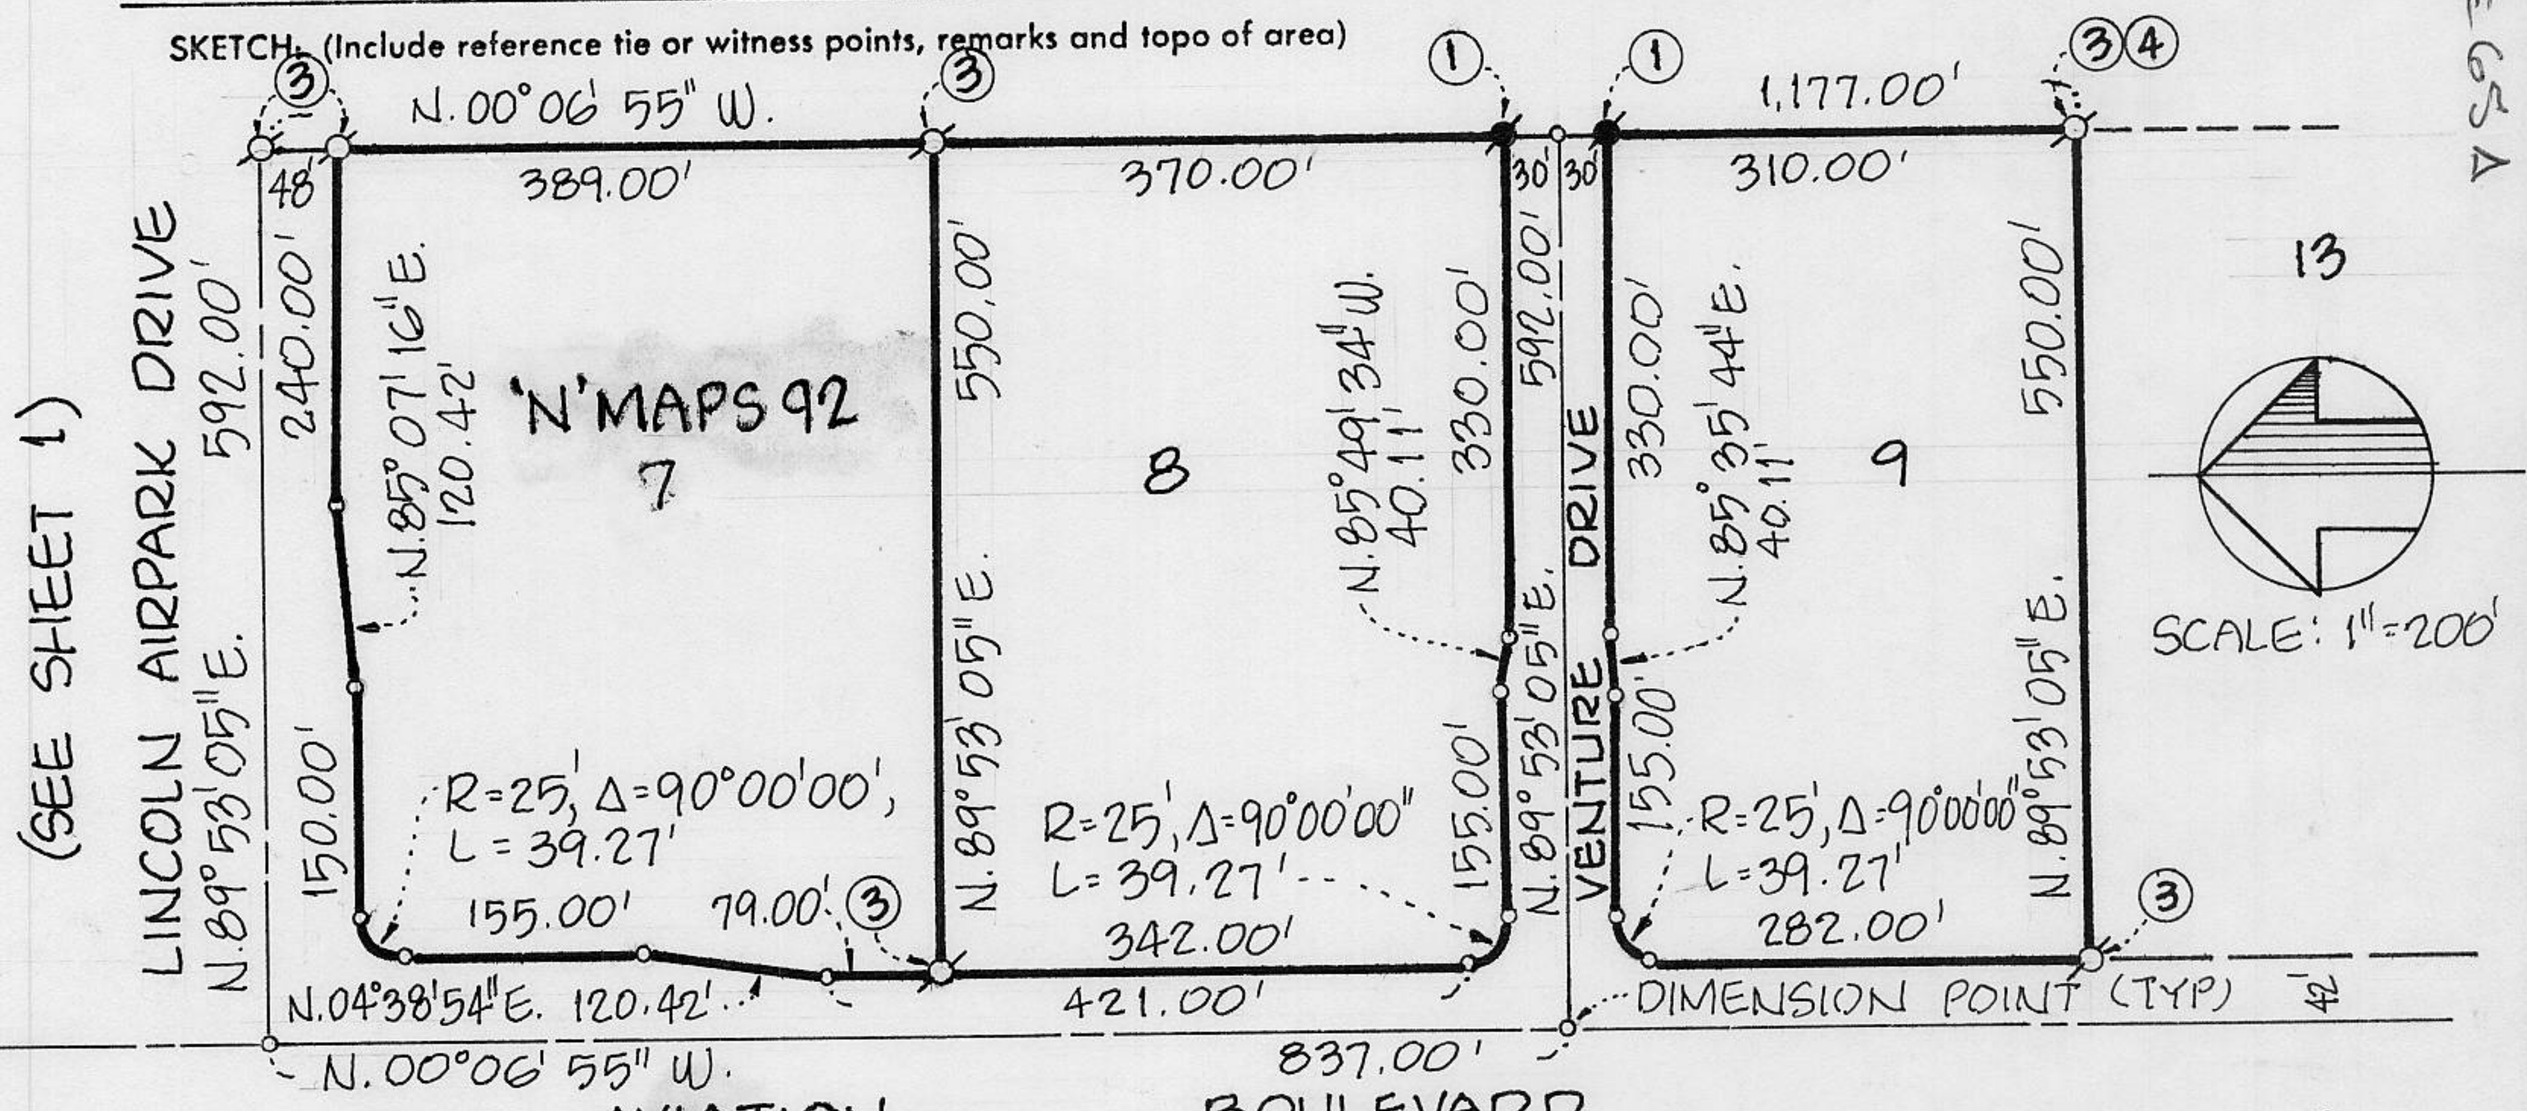


Book 2, Corner Records, Page 65A

SHEET 2 OF 2

J.N. 90-350

**SURVEYOR'S CERTIFICATE**

THIS CORNER RECORD WAS PREPARED BY ME OR UNDER MY DIRECTION IN CONFORMANCE WITH THE LAND SURVEYORS ACT ON OCTOBER 15, 1990.

SIGNED: _____

L.S. 4645 No.: _____

EXPIRES: 9-30-94

LICENSED LAND SURVEYOR GARY G. SHUART SEAL No. 4645 STATE OF CALIFORNIA

Gary G. Shuart

**COUNTY SURVEYOR'S CERTIFICATE**

THE CORNER RECORD WAS RECEIVED 7/10 1991

AND EXAMINED AND FILED 7/11 1991.

BY: John Rutgers

TITLE: DEPUTY COUNTY SURVEYOR

DOCUMENT No. _____

STATEMENT ON BACK OF SHEET

YES ☐ NO ☒

(For County Use Only)

# CORNER RECORD

COUNTY OF PLACER T. 12N. R. 6E. M.D. MERIDIAN CALIFORNIA

CORNER TYPE: GOV'T. CORNER ☐ MEANDER ☐ RANCHO ☐ CONTROL ☐ OTHER ☒ PROPERTY CORNERS

CORNER IDENTIFICATION — DATE OF VISIT OCTOBER 1, 1990

8 (SHEET 1 OF 2)

CORNER — LEFT AS FOUND ☐ FOUND AND TAGGED ☐ REESTABLISHED OBLITERATED CORNER ☒ REBUILT ☐

PHYSICAL DESCRIPTION OF CORNER FOUND; EVIDENCE AND METHOD USED TO IDENTIFY OR REESTABLISH

① FOUND 1" I.P. PAINTED WHITE W/ PLASTIC PLUG "SHUART L.S. 4645" PER N/MAPS/92 & CERTIFICATE OF CORRECTION RECORDED IN BK. 2906 O.R. 167.

② FOUND 3/4" REBAR TAGGED "L.S. 3636" PER 24 P.M. 75.

PHYSICAL DESCRIPTION OF MONUMENTS REBUILT OR PERPETUATED

③ SET 3/4" I.P. PAINTED WHITE W/ PLASTIC PLUG "SHUART L.S. 4645" BASED UPON RELATIVE POSITIONS OF RECORD MONUMENTS SHOWN AS FOUND HEREON AND AS ORIGINALLY SET BY THIS SURVEYOR.

⑤ SET 3/4" I.P. PAINTED WHITE W/ PLASTIC PLUG "SHUART L.S. 4645", RESET BY SINGLE PROPORTION BASED UPON RELATIVE POSITIONS OF RECORD MONUMENTS SHOWN AS FOUND HEREON PER OTHER SURVEYOR'S MAP 24 P.M. 75.

CALIFORNIA COORDINATE SYSTEM ORDER: FIRST ☐ SECOND ☐ THIRD ☐

STATIONS USED: NGS (USC & GS) ☐ STATE ☐ COUNTY ☐ OTHER ☐ STATION _____ STATION _____

ZONE _____ ELEVATION _____ NORTHINGS (Y) _____ EASTINGS (X) _____

(Fold)

SKETCH: (Include reference tie or witness points, remarks and topo of area)

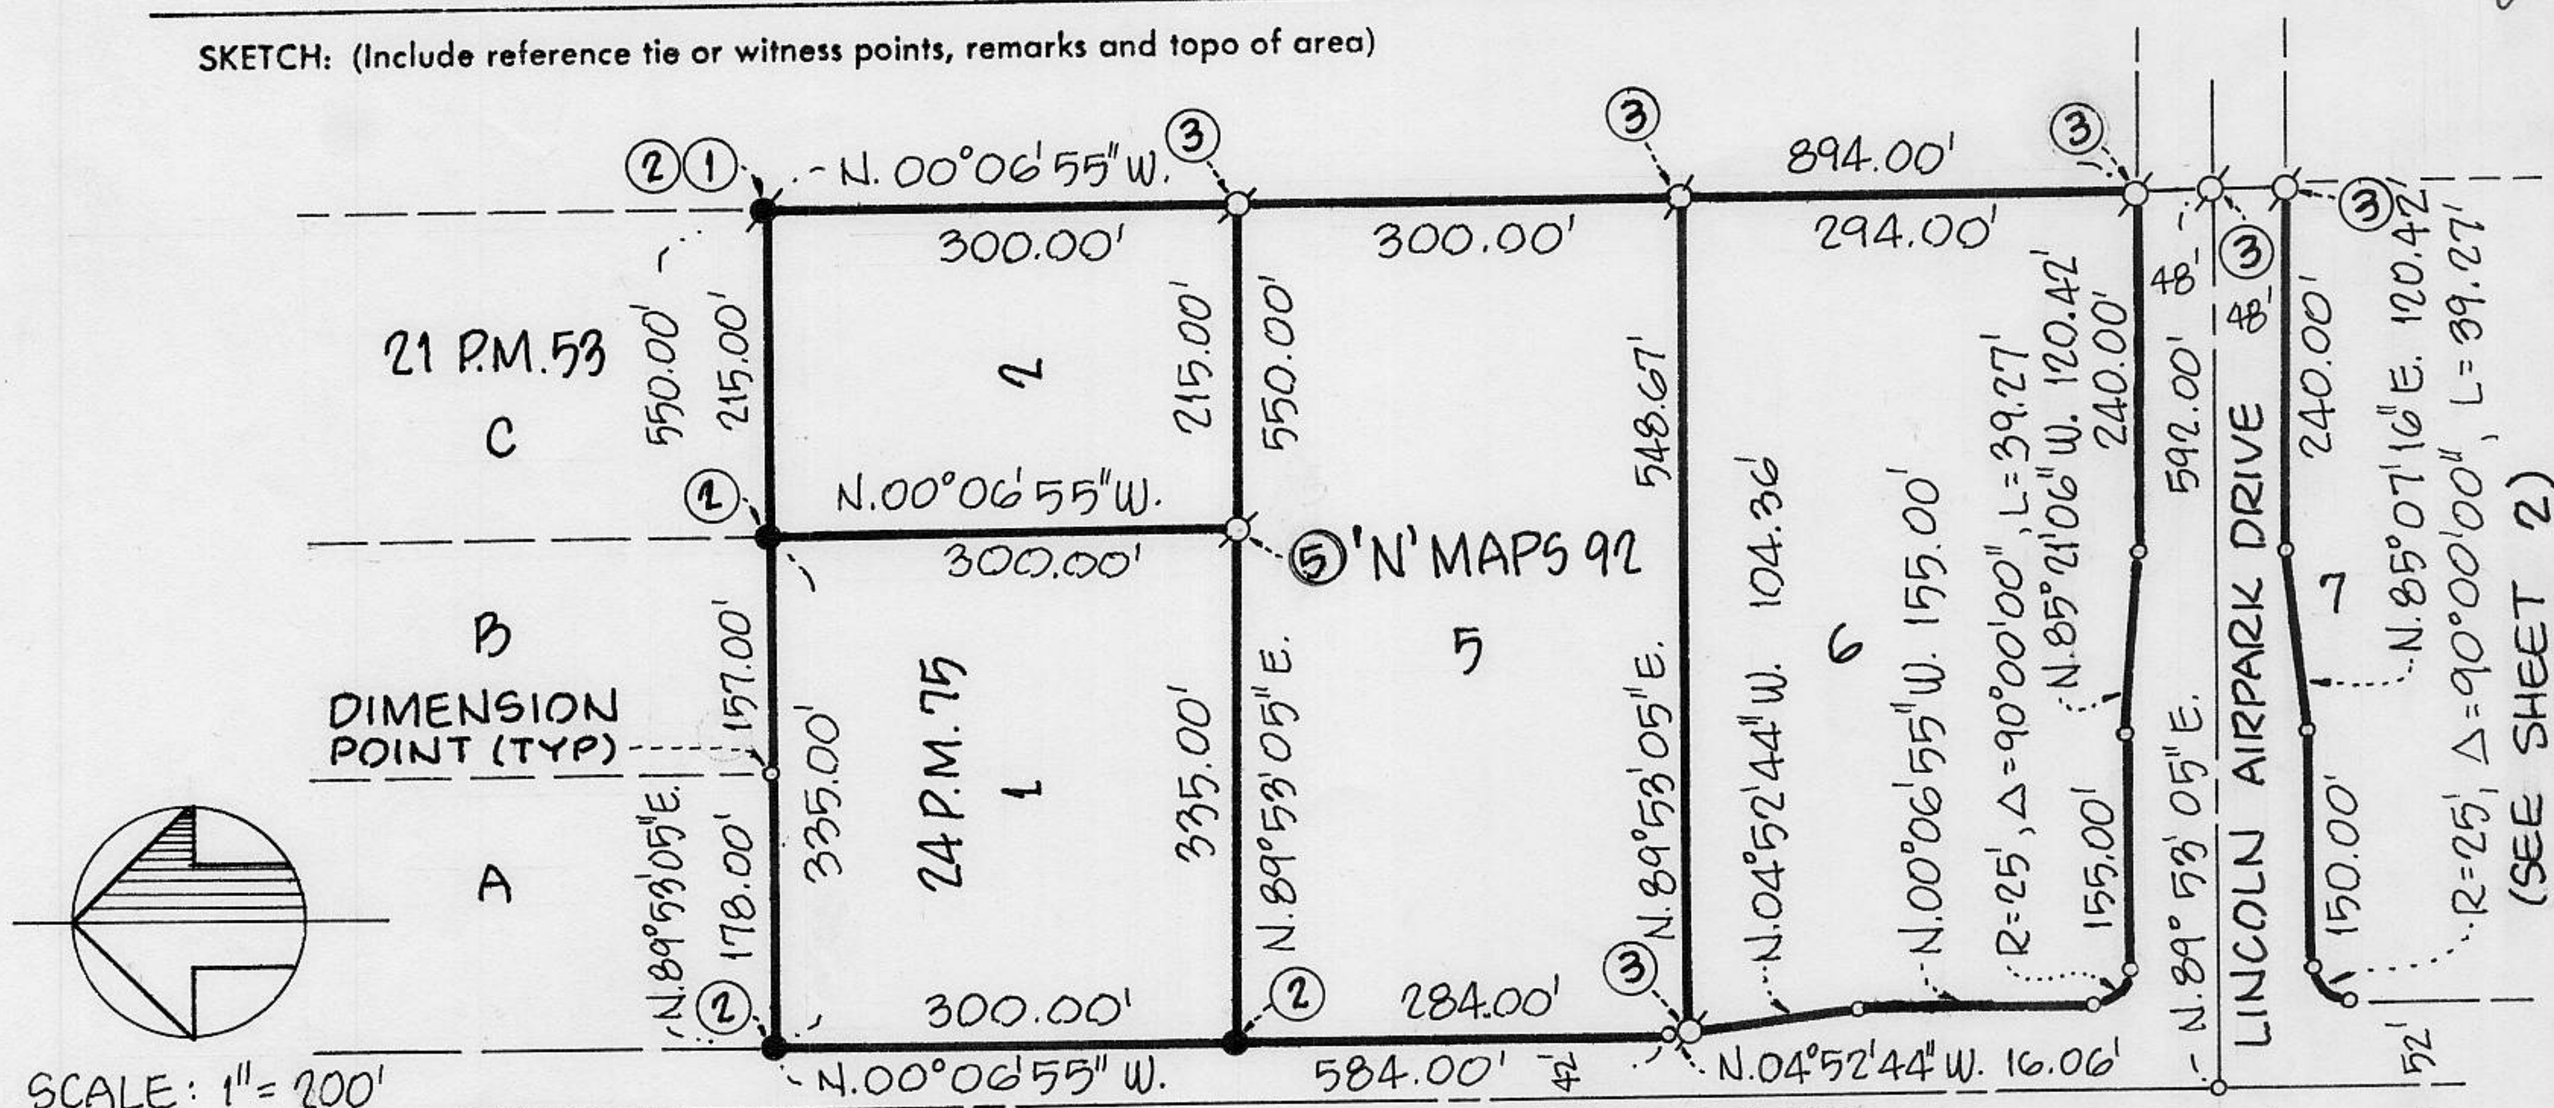


SCALE: 1" = 200'

J.N. 90-350

SHEET 1 OF 2

**SURVEYOR'S CERTIFICATE**

THIS CORNER RECORD WAS PREPARED BY ME OR UNDER MY DIRECTION IN CONFORMANCE WITH THE LAND SURVEYORS ACT ON OCTOBER 12, 1990.

SIGNED: Gary G. Shuart

L.S. 4645

EXPIRES: 9-30-94

LICENSED LAND SURVEYOR GARY G. SHUART SEAL No. 4645 STATE OF CALIFORNIA

**COUNTY SURVEYOR'S CERTIFICATE**

THE CORNER RECORD WAS RECEIVED 7/10 1991

AND EXAMINED AND FILED 7/10 1991

BY: John Rinehart

TITLE: DEPUTY COUNTY SURVEYOR

DOCUMENT No. _____

STATEMENT ON BACK OF SHEET

YES ☐ NO ☒

BOOK 7, CORNER RECORDS, PAGE 63