CORNER RECORD

COUNTY OF PLACER T. 17 N. R. 16 E. M.D. MERIDIAN CALIFORNIA

CORNER TYPE: GOV'T. CORNER [ ] MEANDER [ ] RANCHO [ ] CONTROL [ ] OTHER [X]

CORNER IDENTIFICATION – DATE OF VISIT Sept. 12, 1991

SEC 23

LOT 69 PONDEROSA PALISADES SOUTH

BOOK "J" OF MAPS AT PAGE 89

CORNER – LEFT AS FOUND [ ] FOUND AND TAGGED [ ] REESTABLISHED/OBLITERATED CORNER [X] REBUILT [ ]

PHYSICAL DESCRIPTION OF CORNER FOUND: EVIDENCE AND METHOD USED TO IDENTIFY OR REESTABLISH

● FOUND 5/8" REBAR, NO REFERENCE

◉ FOUND 5/8" REBAR, STAMPED L.S. 3332

⊗ FOUND RAILROAD SPIKE

PHYSICAL DESCRIPTION OF MONUMENTS REBUILT OR PERPETUATED

○ SET 3/4" IRON PIPE WITH PLASTIC PLUG STAMPED L.S. 5549

CALIFORNIA COORDINATE SYSTEM ORDER: FIRST [ ] SECOND [ ] THIRD [ ]

STATIONS USED: NGS (USC & GS) [ ] STATE [ ] COUNTY [ ] OTHER [ ] STATION _____ STATION _____

ZONE _____ ELEVATION _____ NORTHINGS (Y) _____ EASTINGS (X) _____

SKETCH: (Include reference tie or witness

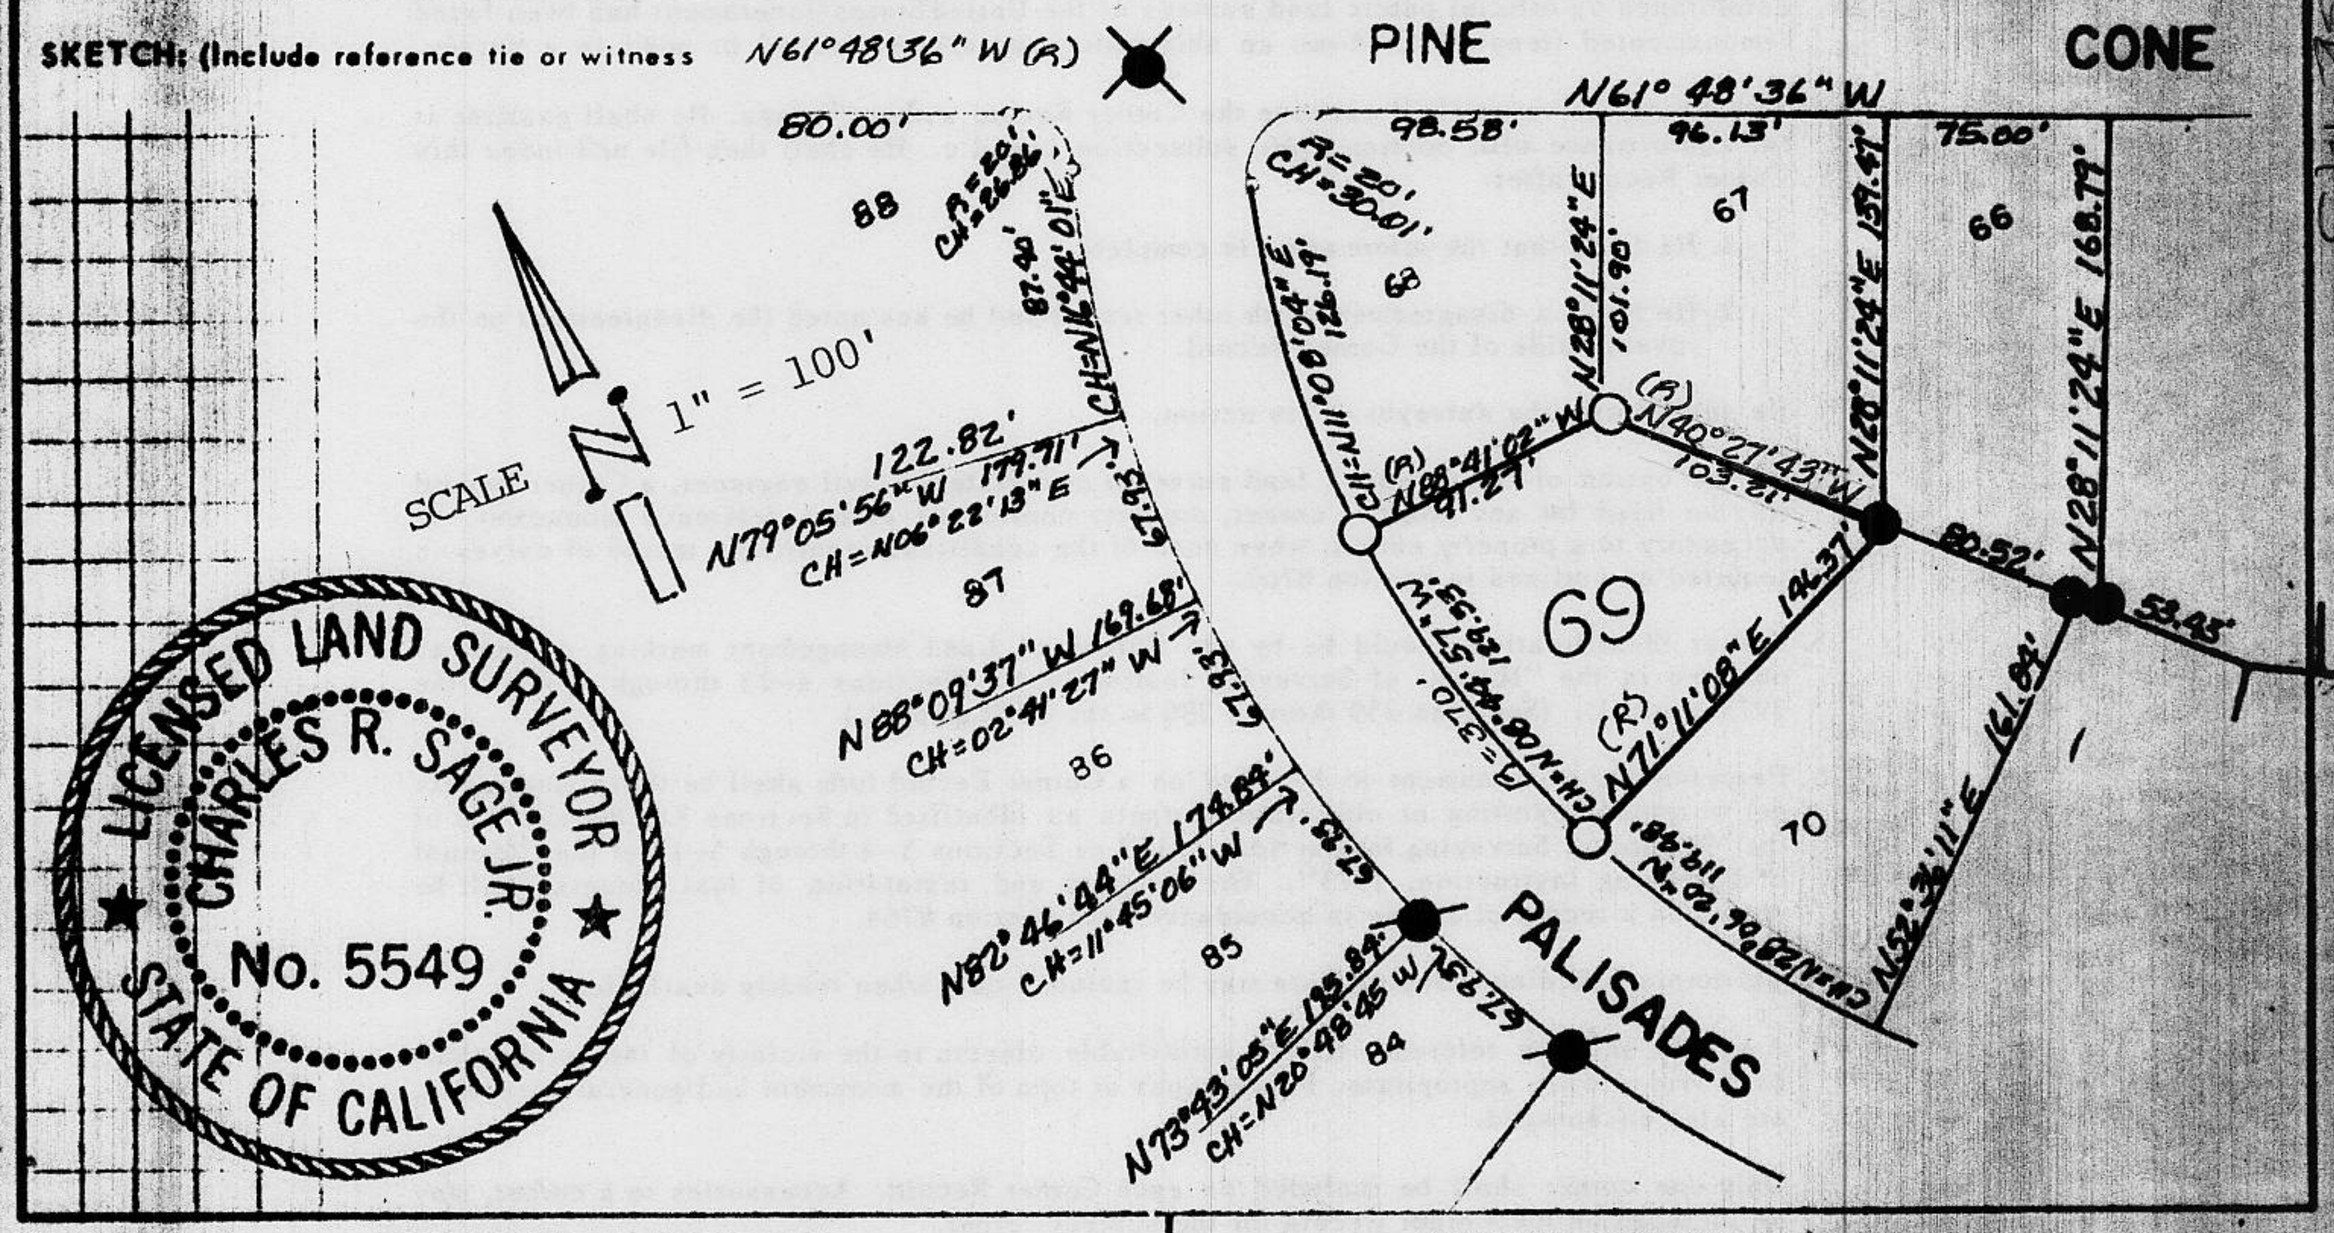

JN #91147

SURVEYOR'S CERTIFICATE

THIS CORNER RECORD WAS PREPARED BY ME OR UNDER MY DIRECTION IN CONFORMANCE WITH THE LAND SURVEYORS ACT ON 9-23 1991

SIGNED: Charles R. Sage Jr.

L.S. or R.C.E. No.: L.S. 5549 Exp. 06/30/93

SEAL

COUNTY SURVEYOR'S CERTIFICATE

THIS CORNER RECORD WAS RECEIVED 12/15 1991

AND EXAMINED AND FILED 6/5 1992

BY Barbara L. McDaniel

TITLE DEPUTY COUNTY SURVEYOR

DOCUMENT No. _____

STATEMENT ON BACK OF SHEET YES NO ✓

Book 2, Corner Records, Page 143